
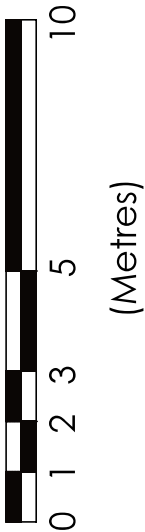


Third Angle Projection

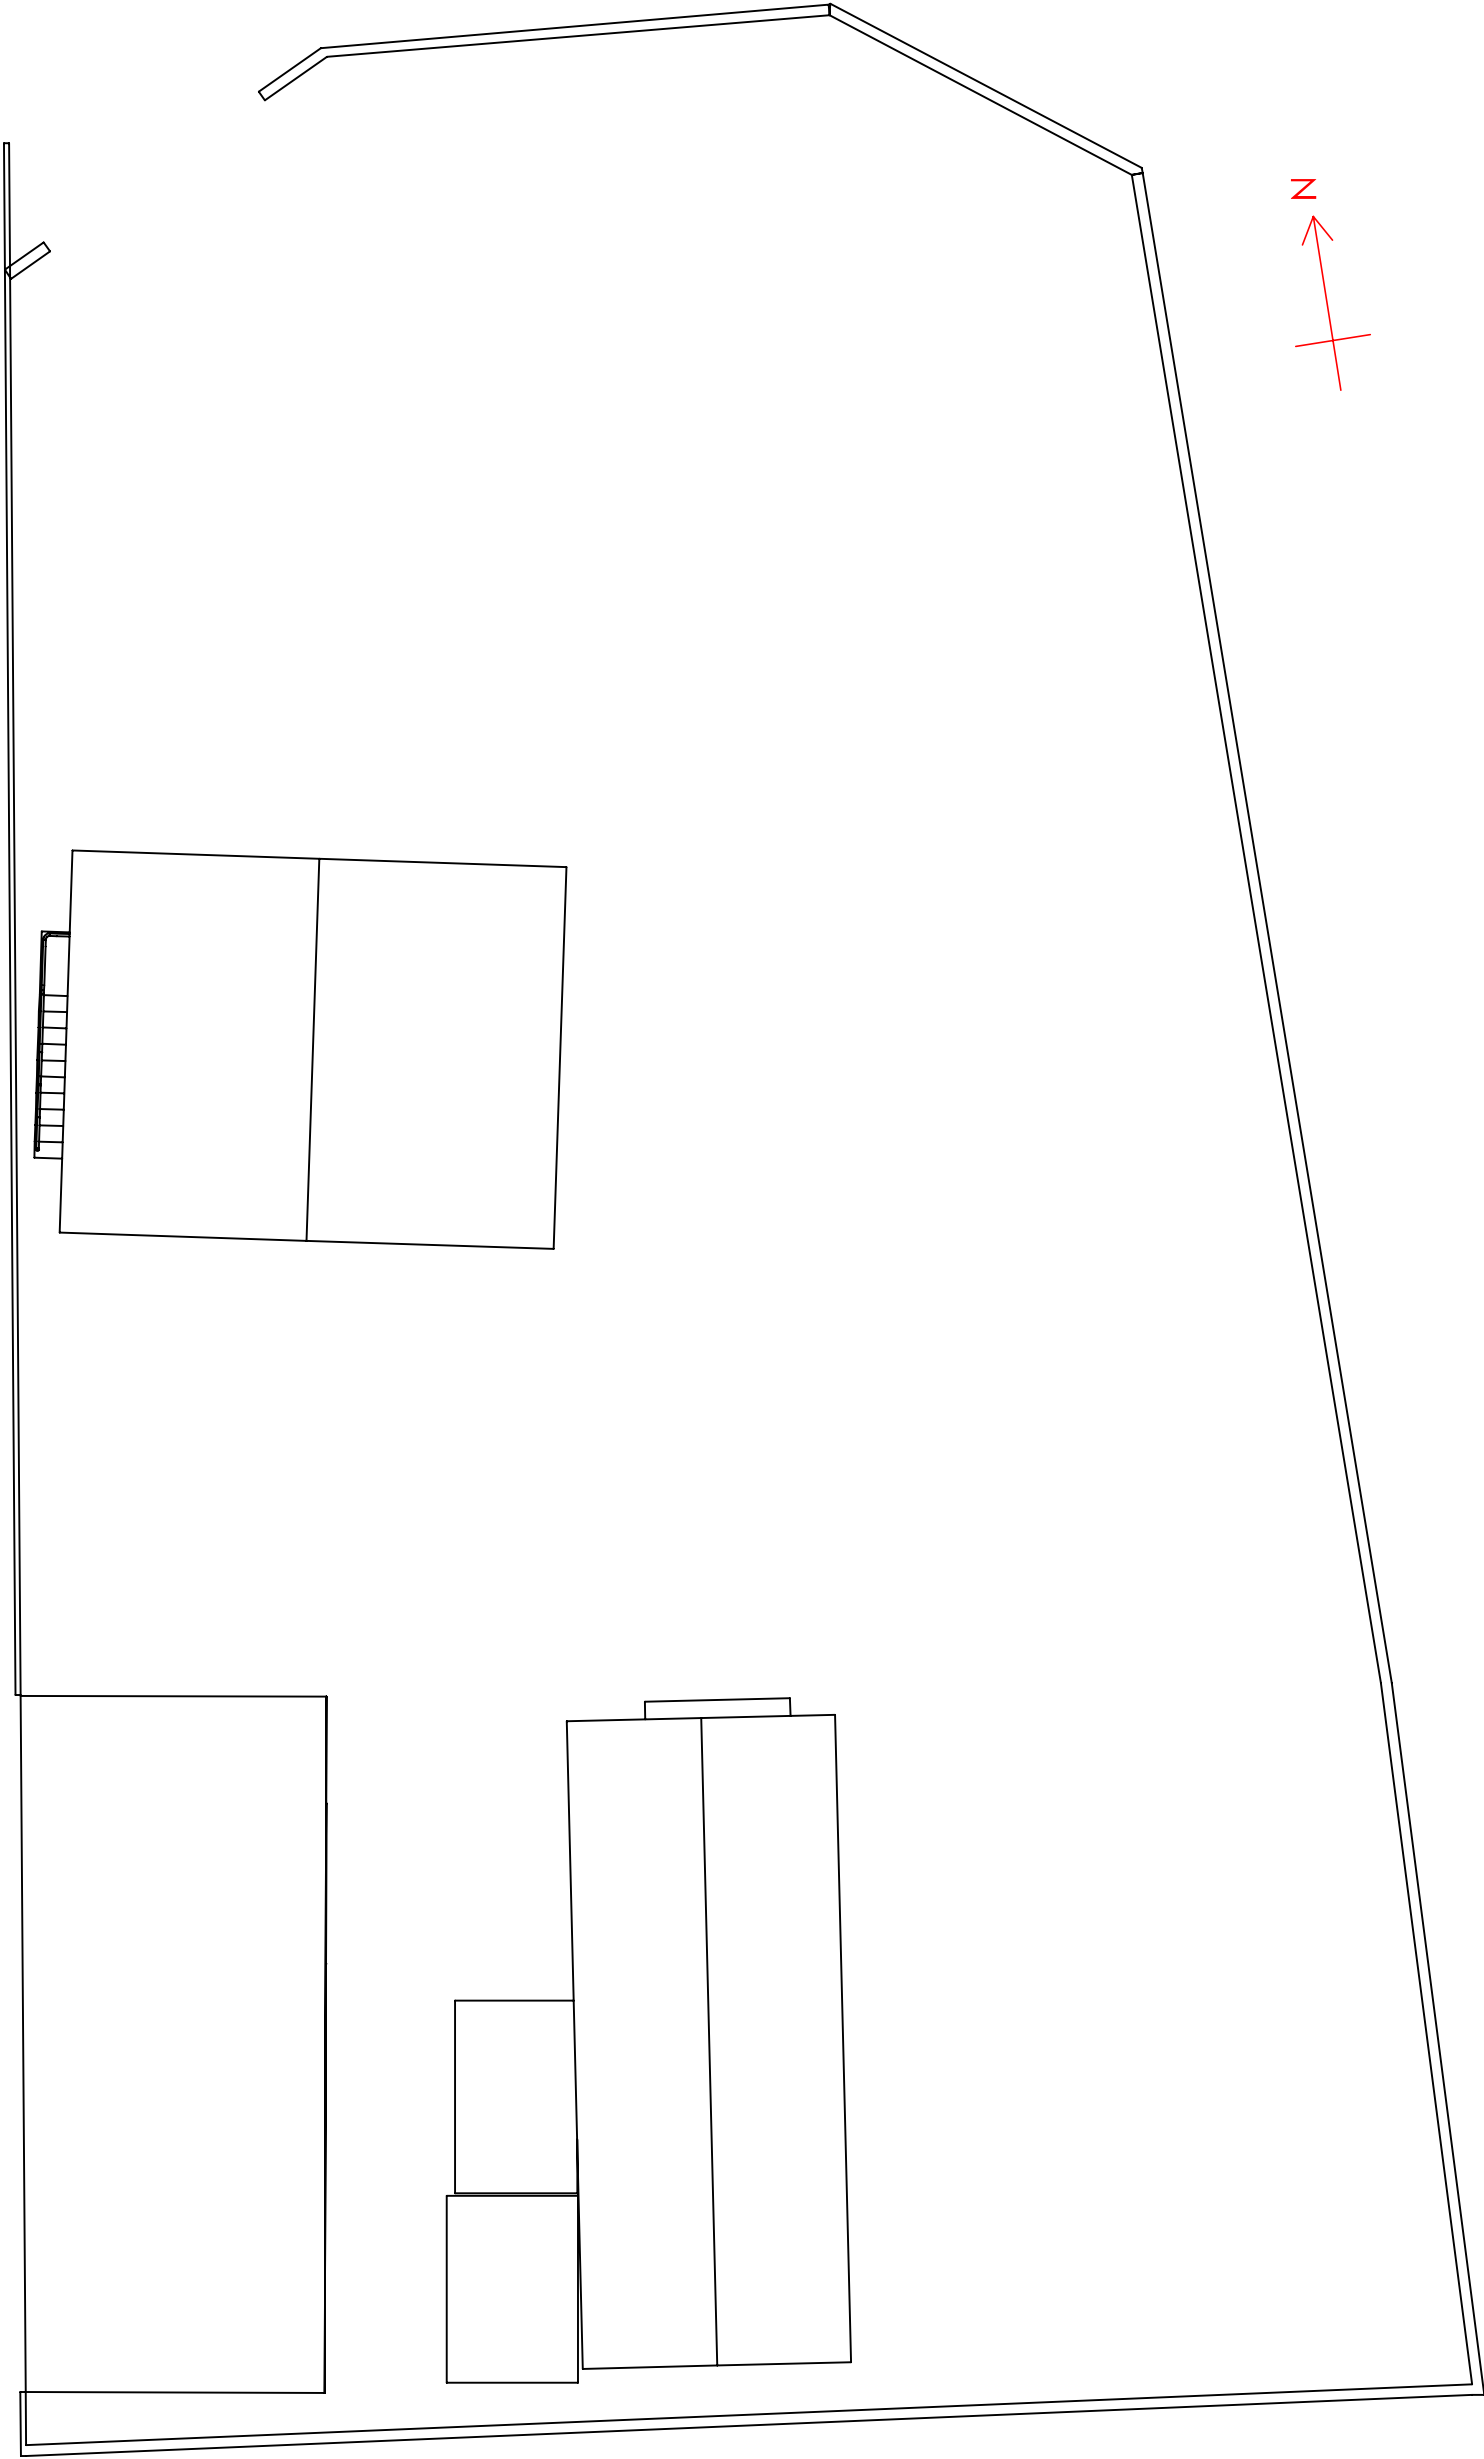

This drawing is copyright and the property of Marston & Langer. It must not be copied (in whole or in part), used for manufacture or otherwise disclosed without prior written consent of the company. Any copies of this drawing made by any method must also include a copy of this legend. © Marston & Langer 2018 (is a trading name of Alitex Limited).

		TITLE Existing Roof Plan Marston & Langer Site 6 Seagull Lane, Emsworth, PO10 7QH	
DRAWN NBA	DATE 1/5/18	SCALE 1:150	DWG NO. Sheet 4 of 12 - Rev-B
CHECKED	CHECKED	CUSTOMER / ORDER NO. Mr N Bashford	
		A3	