

NOTES

DO NOT SCALE FROM DRAWING
ALL DIMENSIONS TO BE CHECKED ON SITE

NOTES:
ALL MEASUREMENTS ARE TAKEN TO EXISTING
SURFACE FINISHES UNLESS STATED OTHERWISE
ALL HEIGHTS ARE IN M
ALL ARROWS POINT UP

ALL LEVELS IN METRES AND RELATE TO
GPS CONTROL (OD)

Legend

AV
BEB
BH
BL
BO
BRS
BS
C&TV
CB
CH
CL
Cob
Col
Conc
Cul
Cyc
DK
DR
DP
EL
EIC
EP
ER
FB
Fd
FI
FL
FP
FRL
G
GP
GV
HL
IC
IL
IRV
JB
Kb
KO

L/Bin
LB
M/Bole
Mem
MK
MS
NB
OSBM
Pav
PIL
PM
PO
RC
RQ
RL
RNL
RNB
RP
RS
RWP
Snp
Shr
SL
Soak
ST
STW
SV
TactP
TCB
TIL
TIC
TK
Tkm
TL
Tm
Tr
UTL
VP
WL
WM
ø

Litter Bin
Letter Box
Lamp Post
Multiple Bole
Statue/Memorial
Marker
Milestone
Notice Board
Bench Mark
Paving
Pillar
Parking Meter
Post
Radding Eye
Rough Ground
Ridge Level
Road Line
Road Name Board
Reflector Post
Road Sign
Rain Water Pipe
Sapling
Shrubs
Sump Level
Soakaway
Step
Stay Wire
Stop Valve
Tactile Paving
Telephone Call Box
Threshold Level
Telecom IC
Tank
Ticket Machine
Traffic Light
Tarmac
Tree
Telegraph Pole
Unable To Lift
Vent Pipe
Water Level
Water Meter
Diameter

Fence Details

Burr
CBF
CIF
CLF
CWF
IRF

Barrier
Barbed Wire
Close Board
Concrete Fence
Corrugated Iron
Chain Link
Chestnut Paling
Iron Rollings

Int.F
Larch Lap
P
Post & Chain
PCF
Post & Roll
PWF
Post & Wire
Post & Wire Mesh
—

Interwoven
Post
Post & Chain
Post & Roll
Post & Wire
Post & Wire Mesh
—

Wall Details

BFW
BkW
BW
CW
FW
RW
SLM
W

Brick and Flint Wall
Block Wall
Brick Wall
Concrete Wall
Flint Wall
Retaining Wall
Sloping Masonry
Wall

Ordnance Survey Bench Mark
Temporary Bench Mark
Borehole

OSBM
TBM

All underground service information should be checked prior to any
works taking place. The type, size and route of all drainage has been
ascertained by visual inspection only.
An arboriculturist must be contacted to verify tree species and
descriptions if necessary.

Building Legend

A
AB
AC
AR
UBL
CB
CLG
DHL
EB
Elec
FC
FP
FL
H
HR

Alarm
Air Brick
Air Conditioning Unit
Arch Level
Underside Beam Level
Cupboard
Ceiling Level
Door Level
Electricity Box
Electricity
False Ceiling Level
Fire Place
Floor Level
Housing
Hand Rail

Lt
PL
PWL
Rad
RSC
RSJ
S/L
SP
U/S
V
WHL
WL
WSL
W/Top

Light
Plinth Level
Parapet Wall Level
Radiator
Reinforced Steel Column
Reinforced Steel Joist
Skylight
Spring Level
Underside of
Vent
Window Head Level
Wall Level
Window Sill Level
Work Top


Level Above Datum

Level Above Datum

Surface Finishes (Elevations)

Bk
Brk
Conc
Mtl
Rdr
Slr
TI
Tbr

Black
Brick
Concrete
Metal
Render
Slate
Tile
Timber

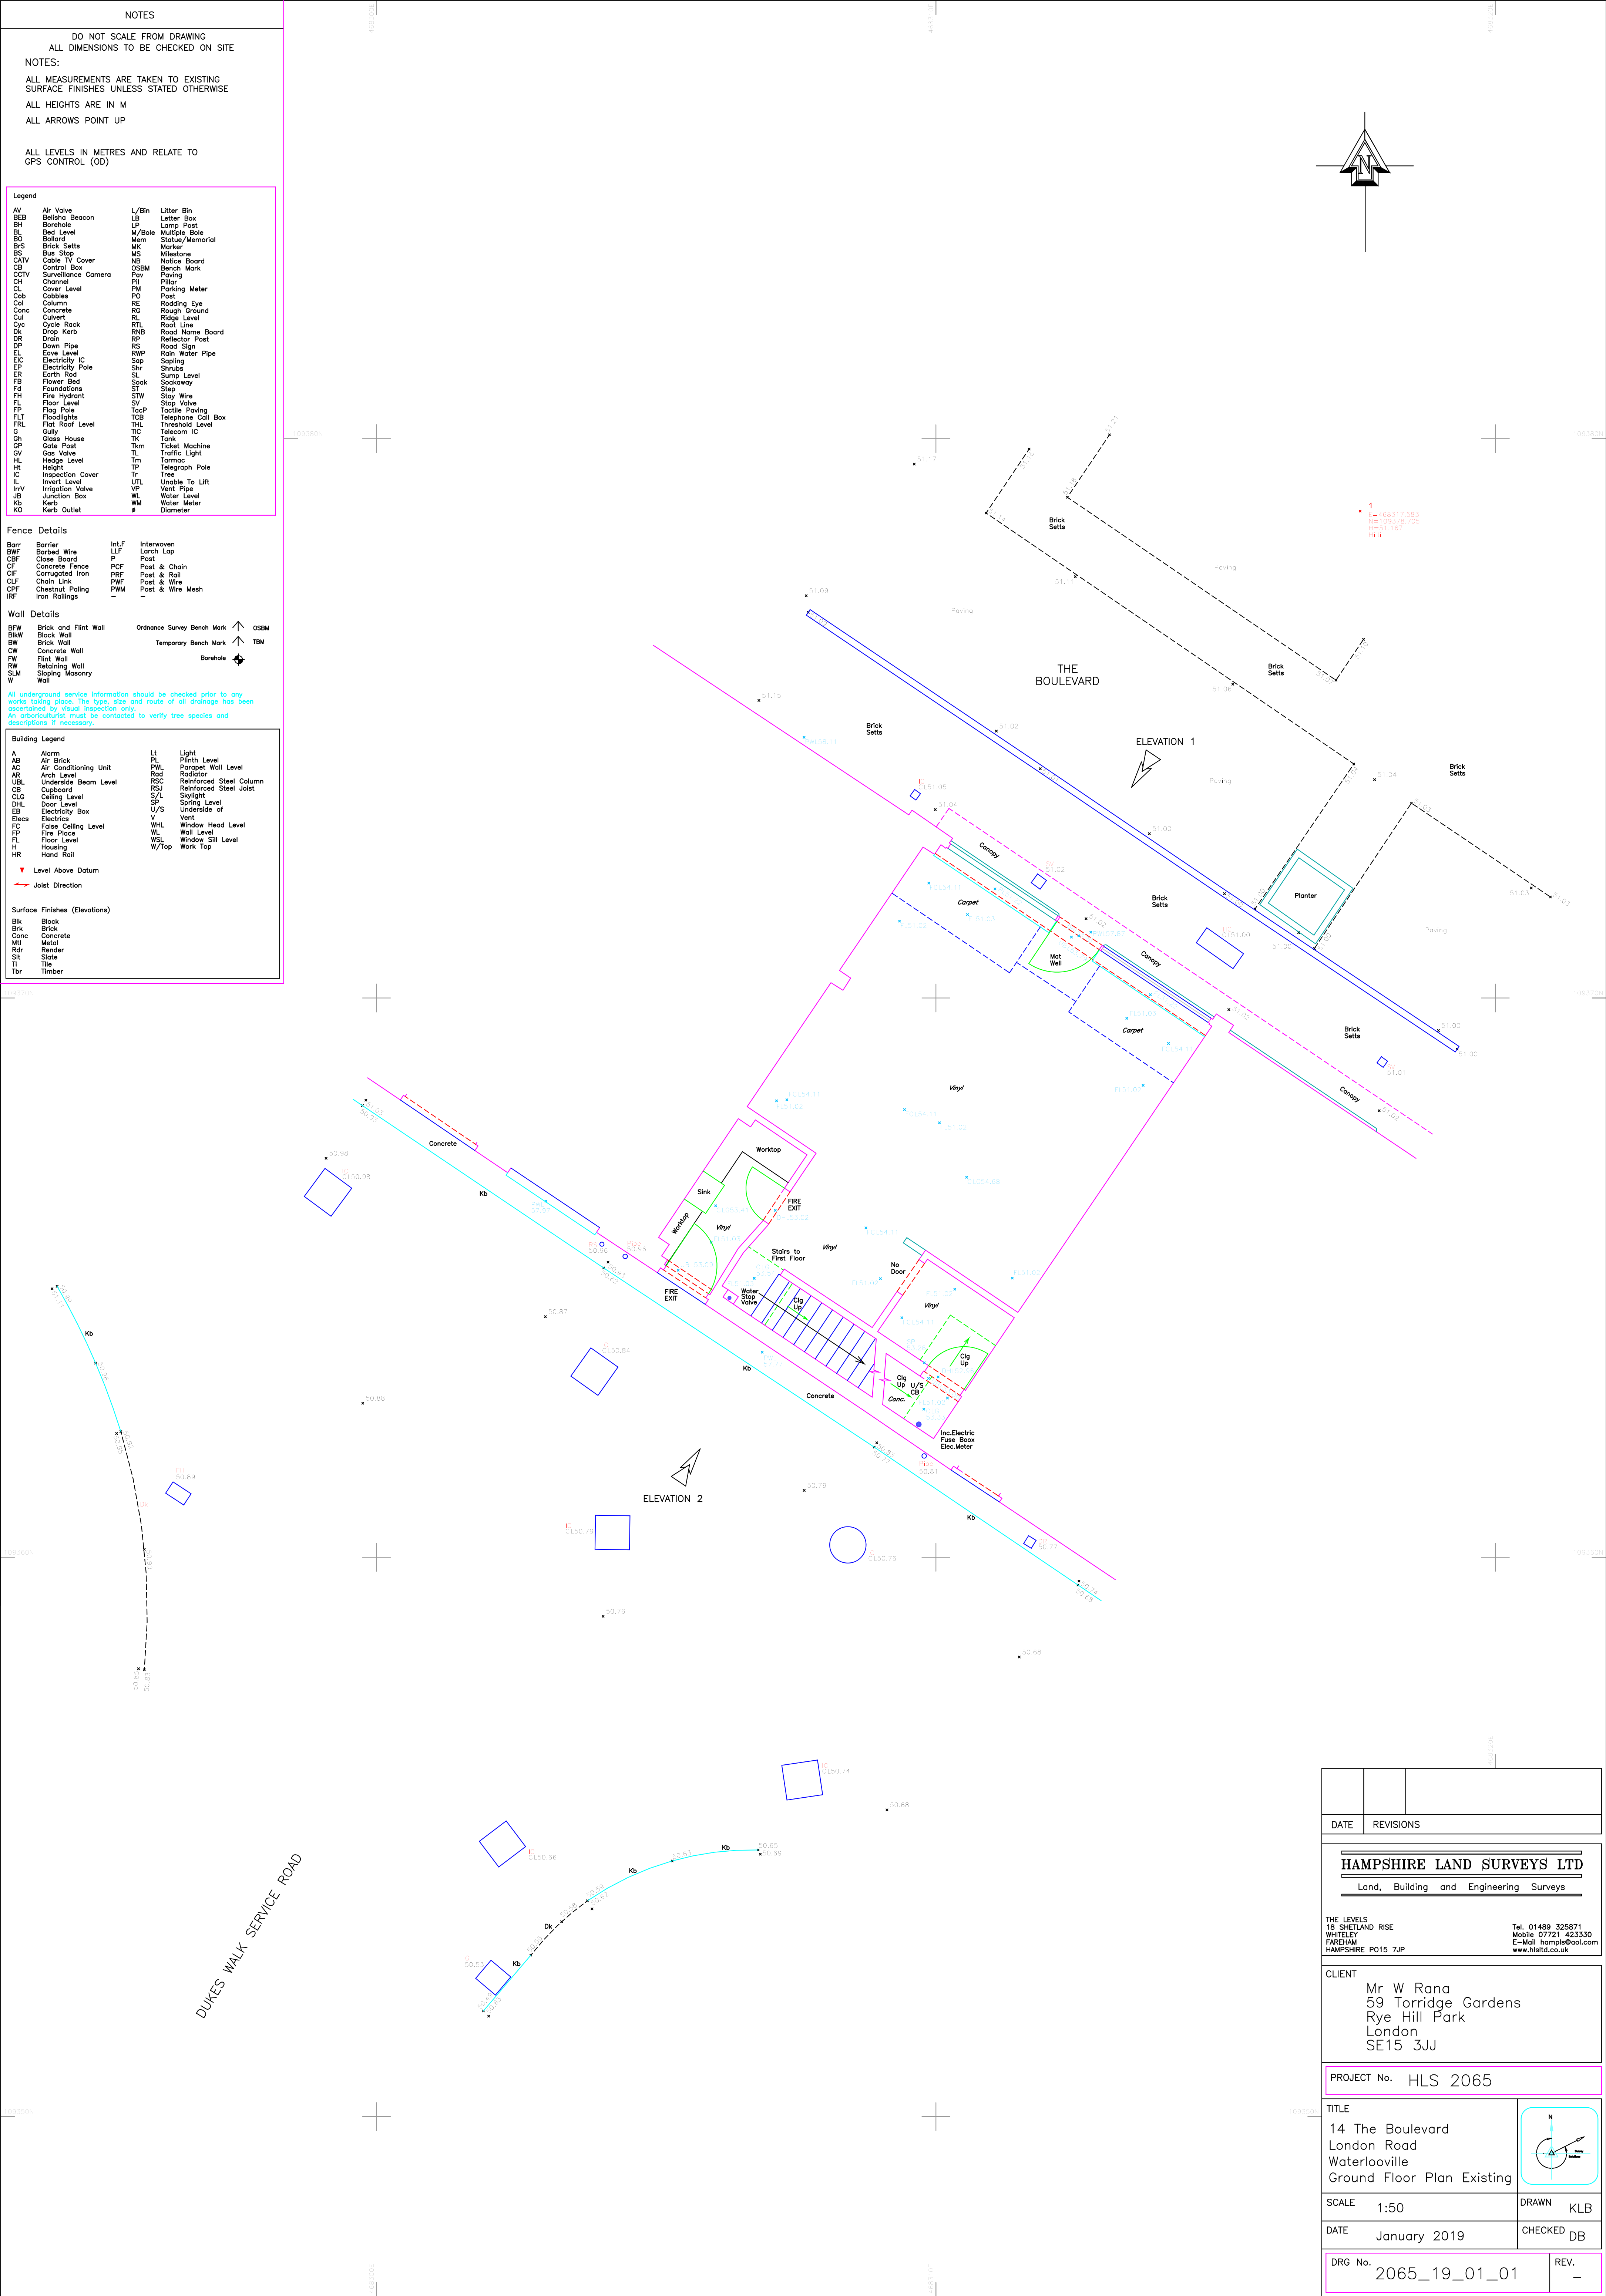

DATE

REVISIONS

HAMPSHIRE LAND SURVEYS LTD

Land, Building and Engineering Surveys

THE LEVELS
18 SHETLAND RISE
WHITELEY
FAREHAM
HAMPSHIRE PO15 7JP

Tel. 01489 325871
Mobile 07721 423330
E-Mail hls@hls.co.uk
www.hls.co.uk

CLIENT

Mr W Rana
59 Torridge Gardens
Rye Hill Park
London
SE15 3JU

PROJECT No.

HLS 2065

TITLE

14 The Boulevard
London Road
Waterloooville
Ground Floor Plan Existing

SCALE

1:50

DRAWN

KLB

DATE

January 2019

CHECKED

DB

DRG No.

2065_19_01_01

REV.

—