



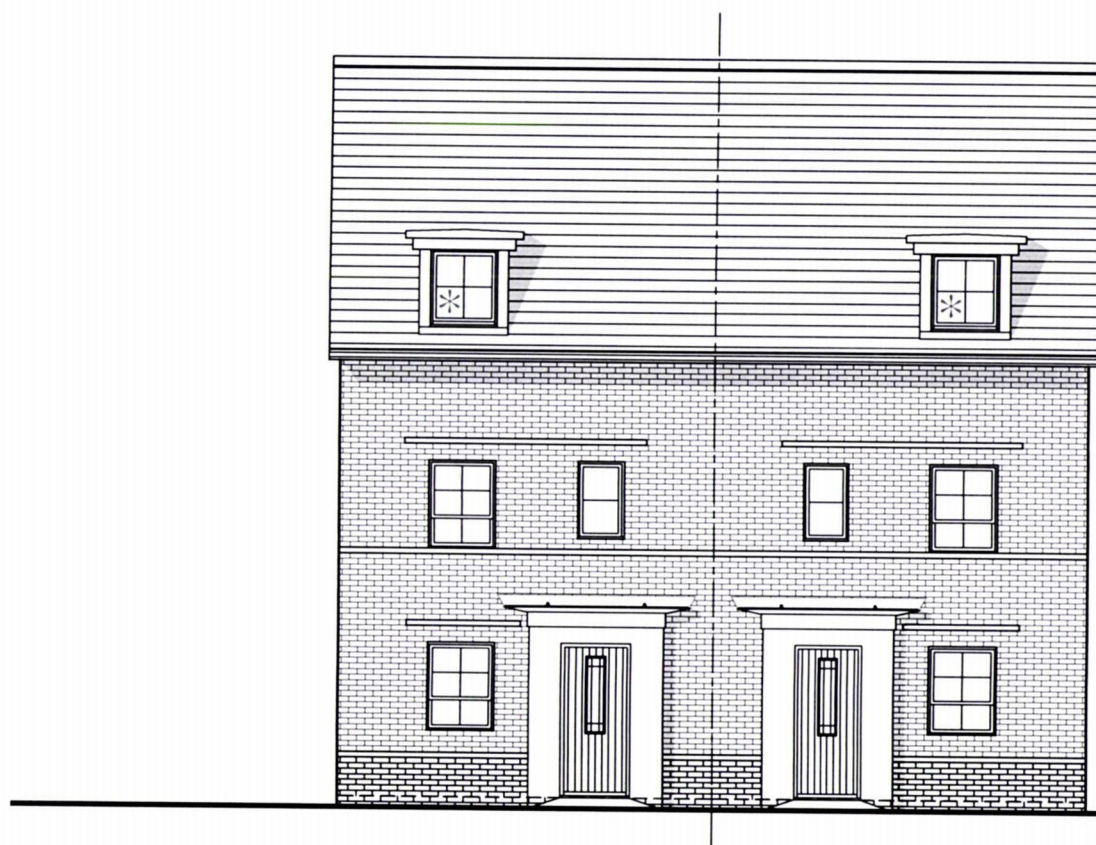

FRONT ELEVATION
* Obscure Glazed Windows

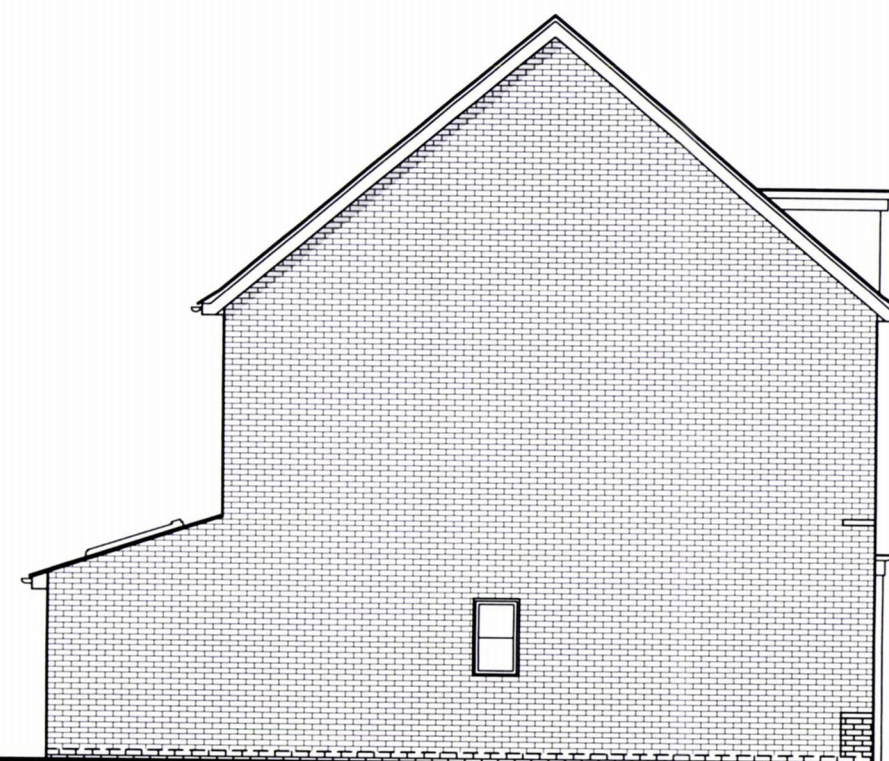

SIDE ELEVATION



PLOTS 19-20 (AS) & 21-22 (AS)

4 BED (7 PERSON)
HOUSE
2.5 STOREY
1309 SqFt

Project:
HAVANT ROAD,
EMSWORTH
Title:
WOODCROFT
ELEVATIONS

Drawn by: RKDB Checked by: MAH

Scale @ A3:
0 1 2 3 4 5m
Scale 1:100

Date: OCTOBER 2017


Rev	Date	Drawn	Checked
B	12.12.18	MAH	MAH

PLOTS 19-22 RECONFIGURED TO SEMI'S.

Drg No: CB_I5_I05_WO_E01 Rev: B

Client:

 **BARRATT**
HOMES

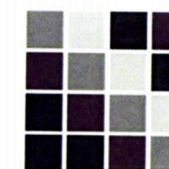

COOPERBAILLIE

Cooper Baillie Limited - Cornaught House, 22-24 Guildford Road, Bagshot, Surrey GU19 5JN - Telephone 01276 475660 - www.cooperbaillie.co.uk
This drawing and the works depicted are the copyright of Cooper Baillie Ltd. and may not be reproduced or amended, except by written permission. No liability will be accepted for amendments made by other persons.