

General Arrangement

Specification

Notes :-

Rev	Date	Description




Peak Gen Power Ltd
Gables Lodge, 62 Kenilworth Road
Leamington Spa
CV32 6UX

Project
PeakGen 20MW Plant


Drawing Title
Typical Elevations A3

Client


Drawn By	Date	Scale
AIH	13/03/14	1:100
Checked By	Date	Ref
MRD	13/03/14	
Drawing Number	Rev	
PG-SP-03	A	

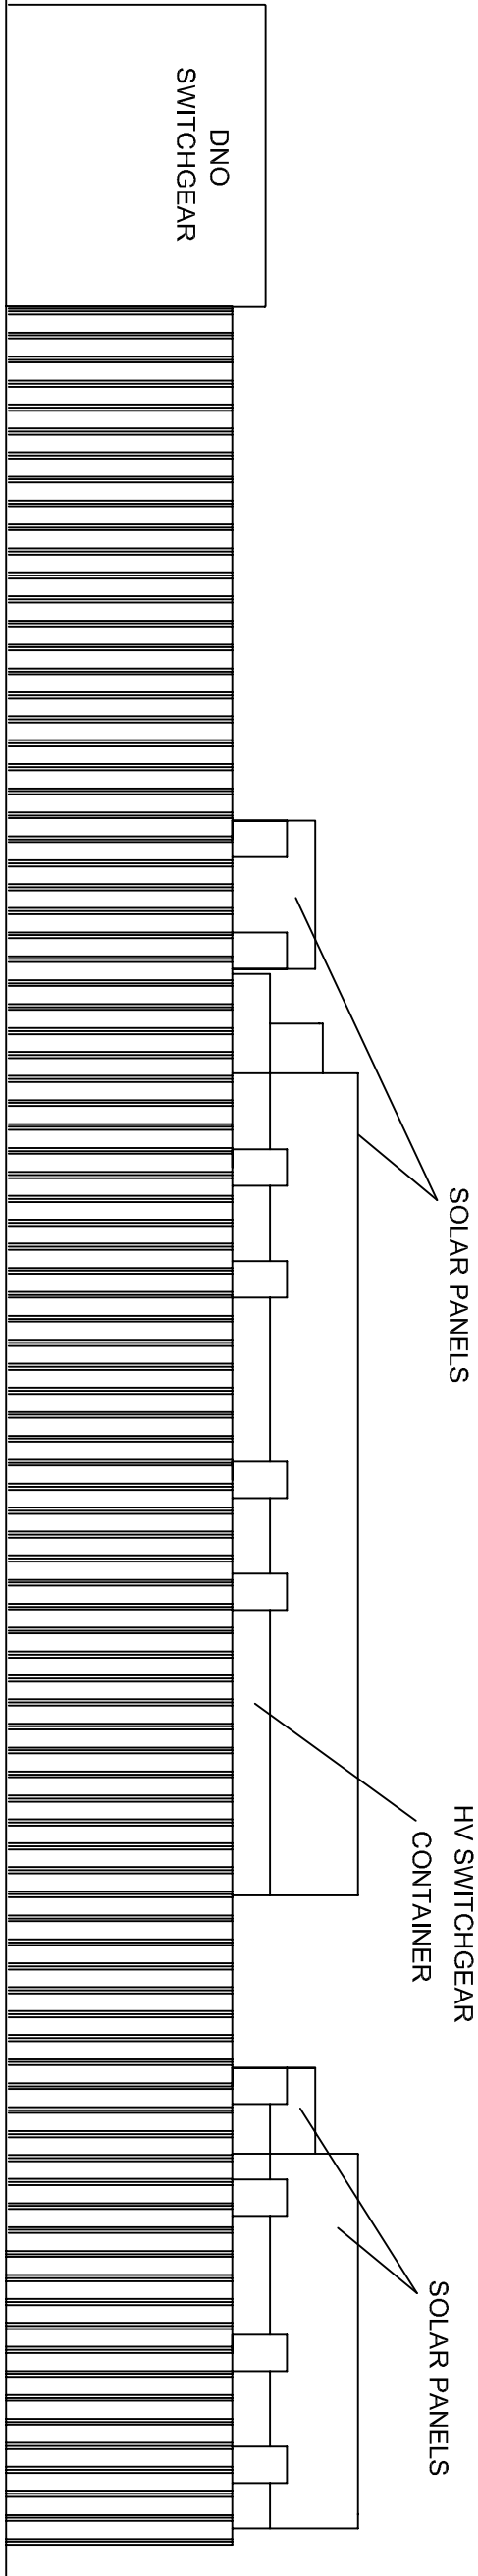


SIDE ELEVATION

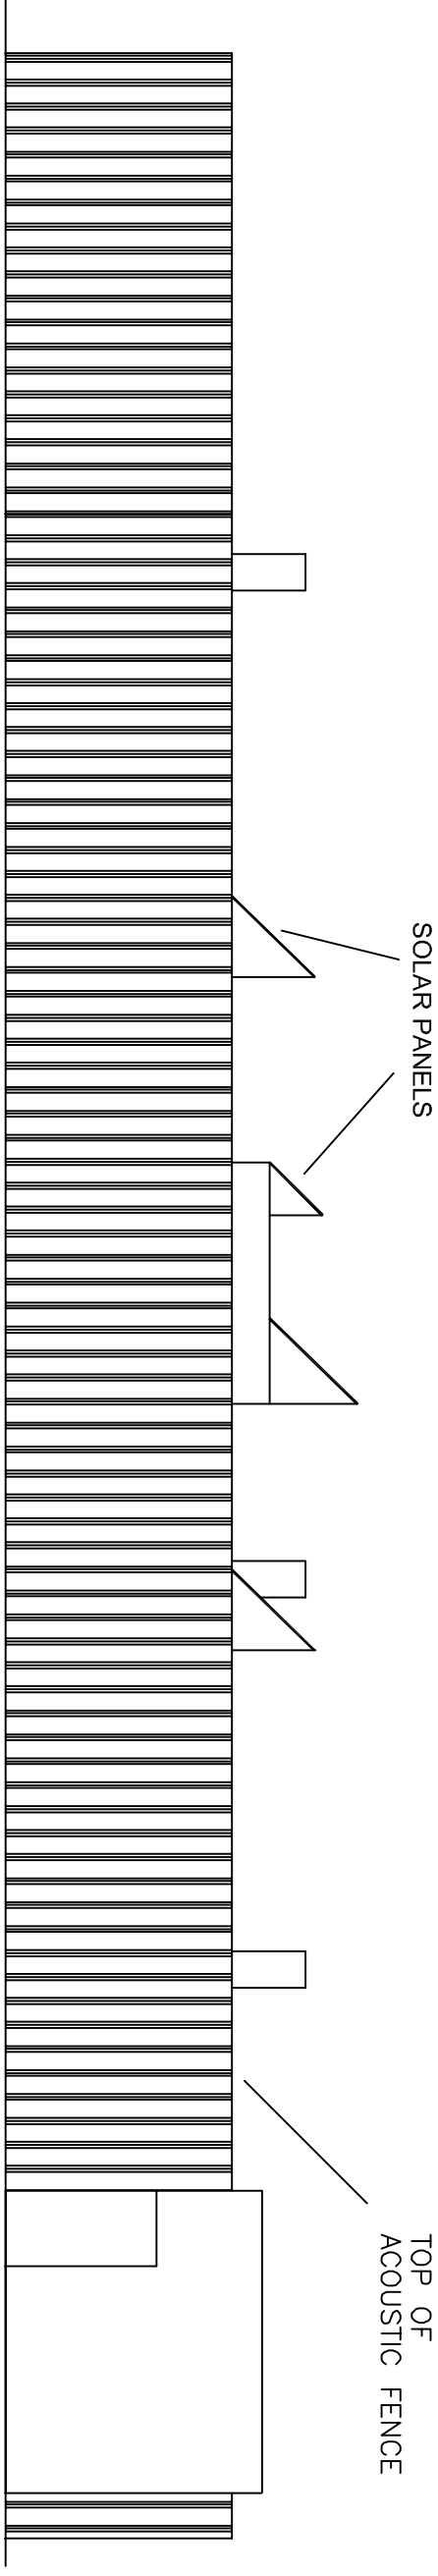


FRONT ELEVATION

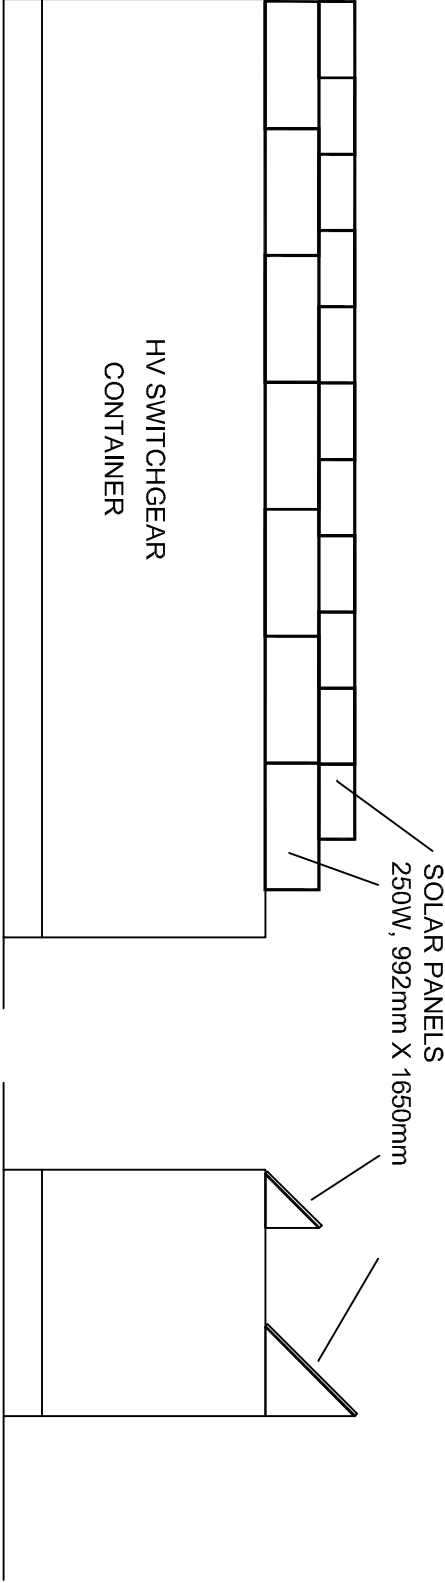

FRONT ELEVATION

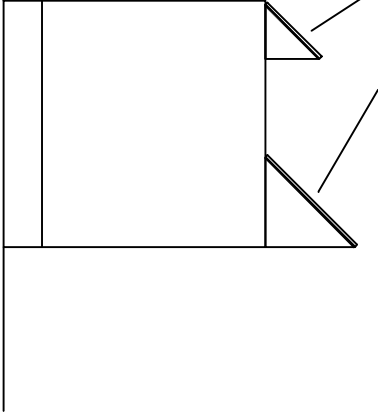

SIDE ELEVATION

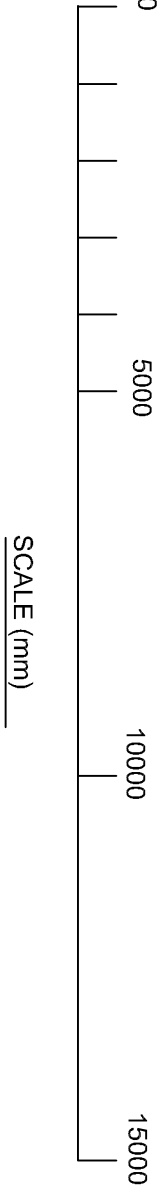

SCALE (mm)