


NOTES:


Dimensions to be checked on site before commencing work. Any discrepancies shall be reported to the architect immediately.

Do not scale from these drawings except for planning purposes. Use figured dimensions only.


Where applicable this drawing is to be read in conjunction with other consultants' drawings.

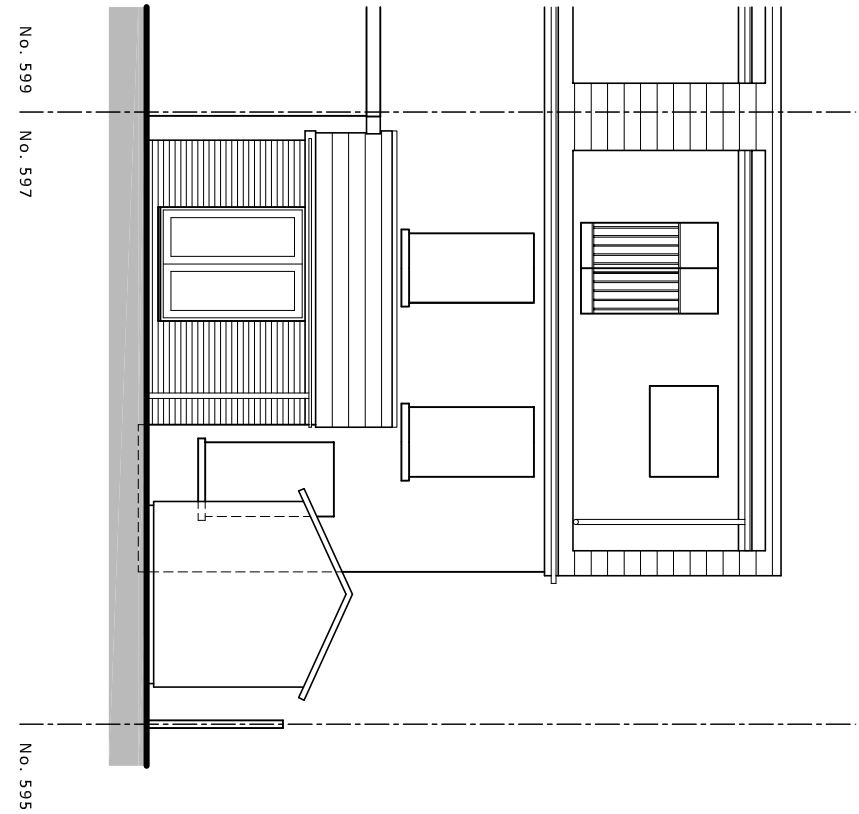

North (rear) elevation

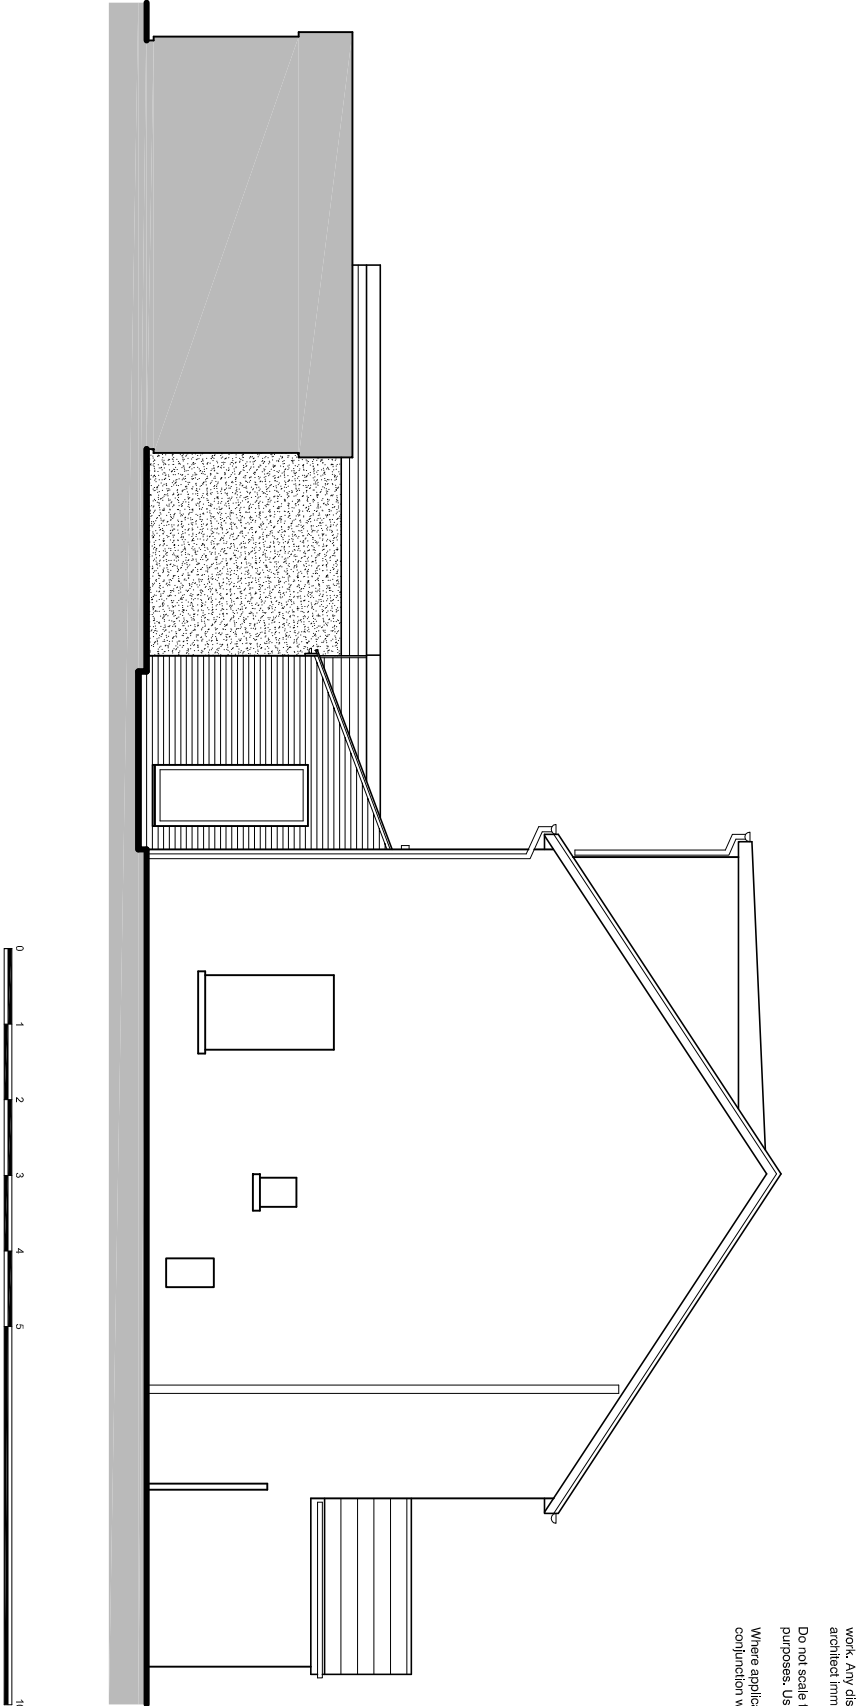

West (side) elevation

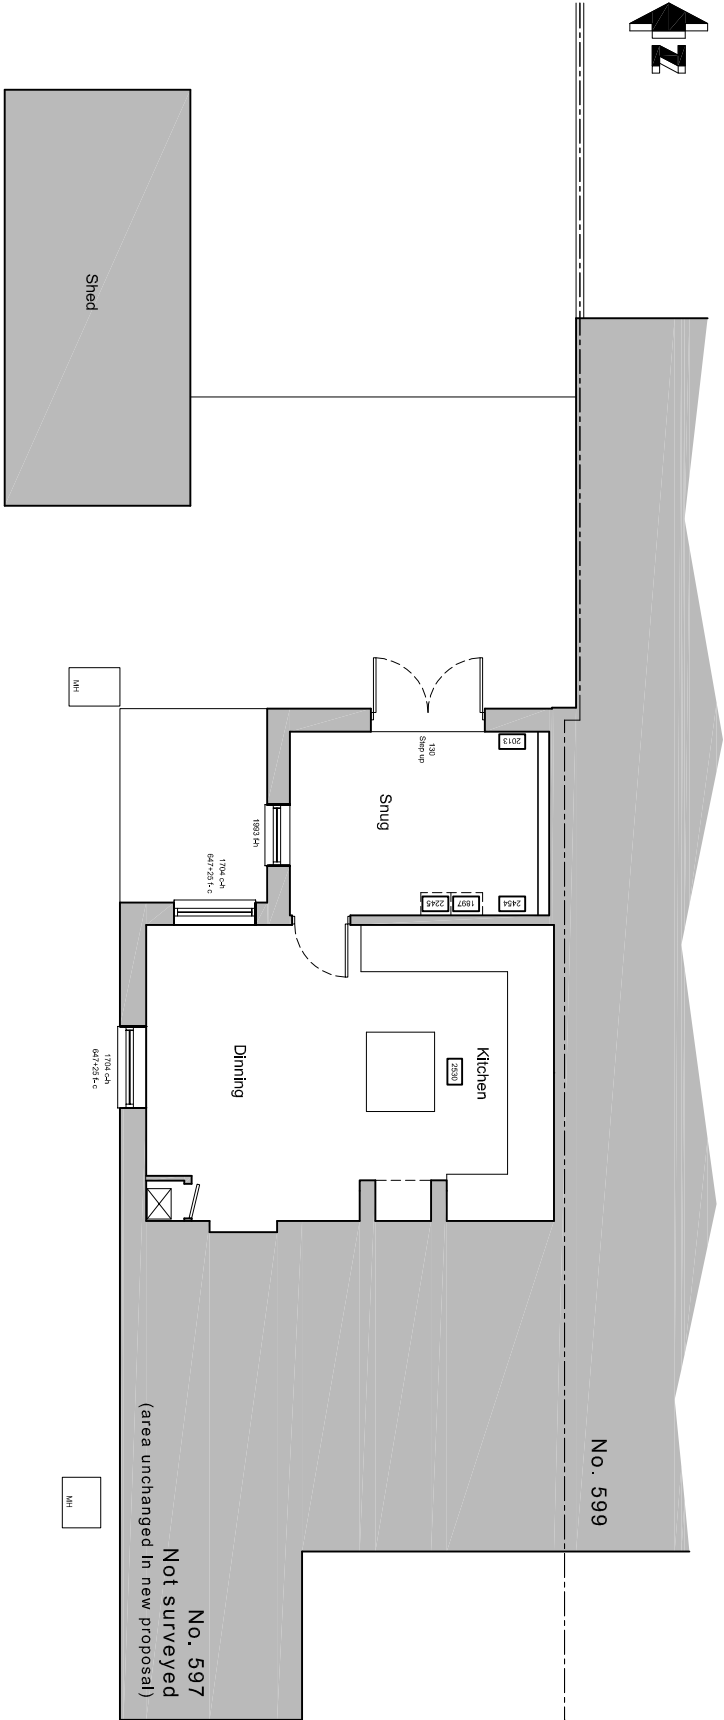


Ground floor

Existing floor plans & elevations scale 1:100



Location plan scale 1:1250

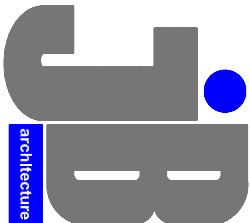

JIMMY BESSANT ARCHITECTURE
TEL: 01243 373620 M: 07769904282
E: jimmy@jb-architecture.co.uk
Web: www.jb-architecture.co.uk

For
MR & MRS GILBERT
Project
**PROPOSED REAR EXTENSION
AT 597 SOUTHLEIGH ROAD
EMSWORTH, HANTS
PO10 7TE**

Title
**EXISTING FLOOR PLANS
& ELEVATIONS & LOCATION PLAN**

Date	Drawn	Scale	Checked
JAN 2019	JB	1:100 @ A3	-
JOB Number	Drawing Number	Revision	
PL 238.19	40	A	