

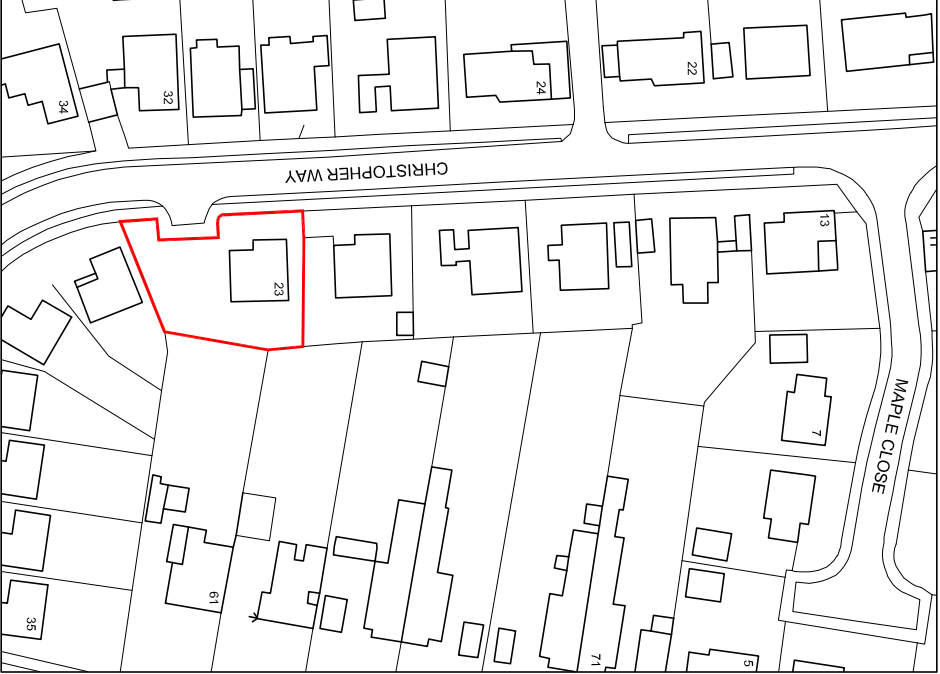


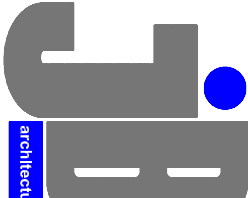

Location plan scale 1:1250

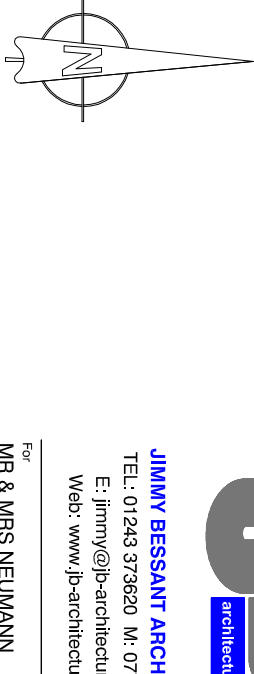


JIMMY BESSANT ARCHITECTURE
TEL: 01243 373620 M: 07769904282
E: jimmy@jb-architecture.co.uk
Web: www.jb-architecture.co.uk

For
MR & MRS NEUMANN
Project
PROPOSED EXTENSIONS
23 CHRISTOPHER WAY
EMSWORTH, PO10 7QZ

Title
SITE & LOCATION PLAN

Date	Drawn	Scale	Checked
AUG 2018	JB	As shown @ A3	-
Job Number	Drawing Number	Revision	
PL21218	45		

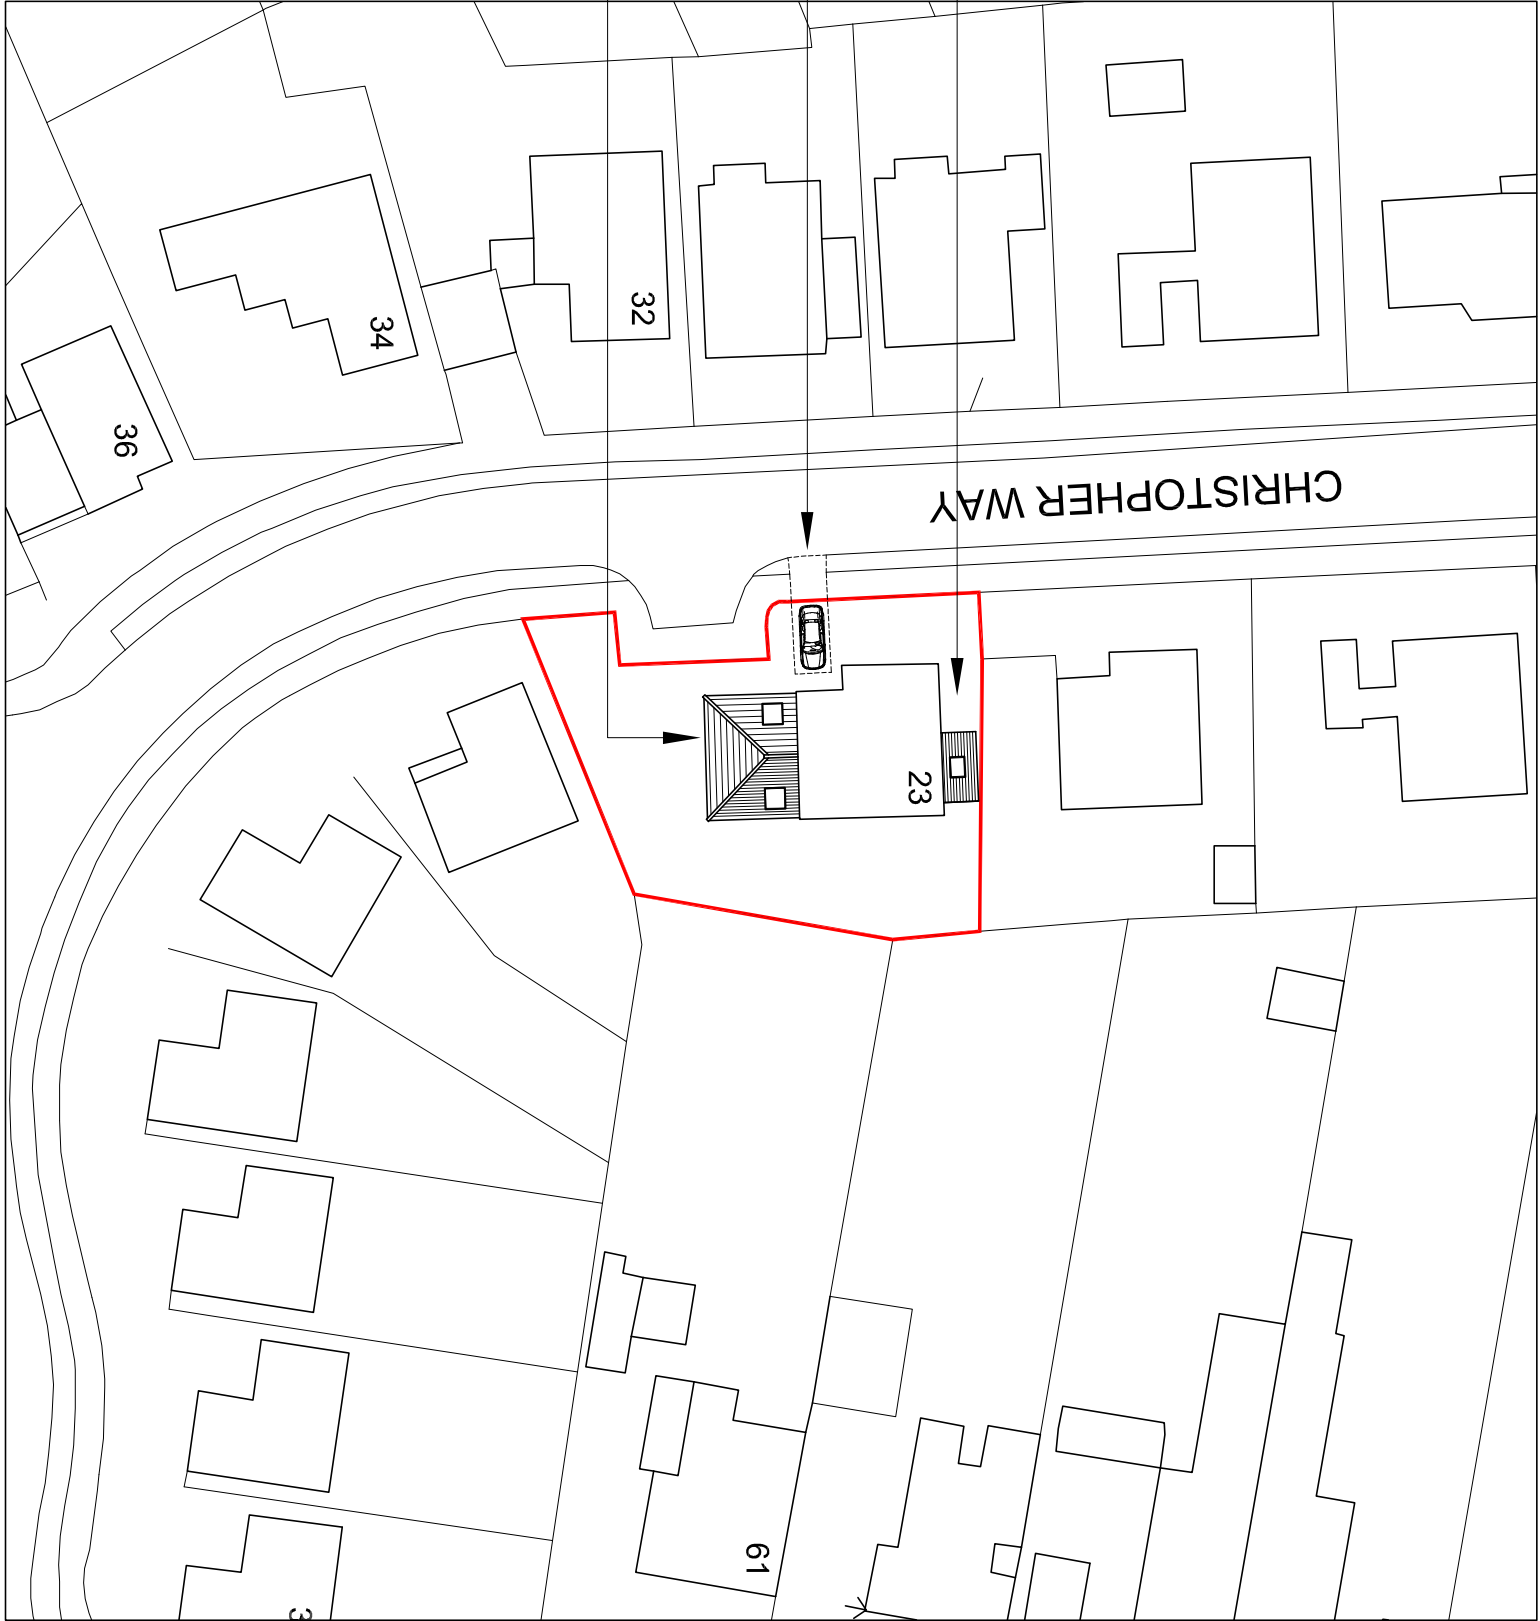

Proposed site plan scale 1:500