

House 1



Proposed
East Elevation



Proposed
South Elevation




Proposed
North Elevation




Proposed
West Elevation

House 1
3 Bed (4P)
@ 102m²

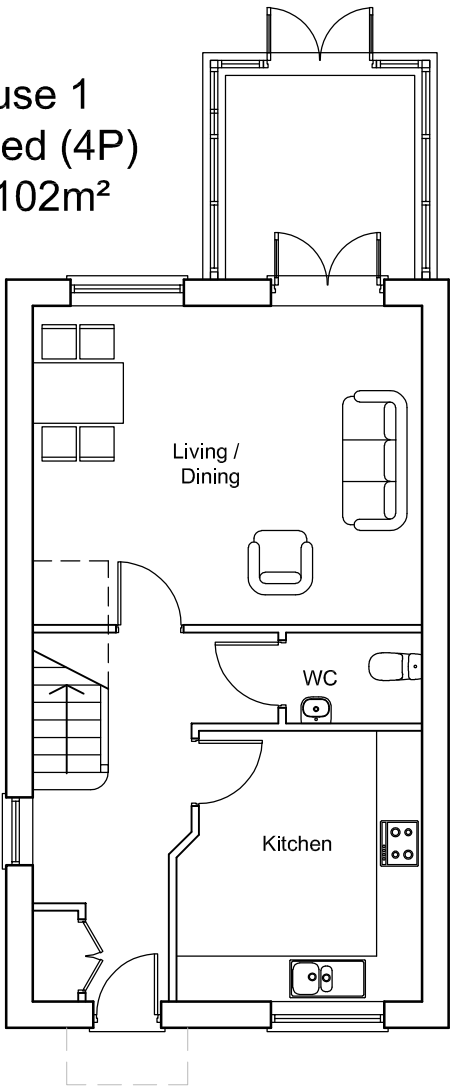

Proposed
Ground Floor Plan

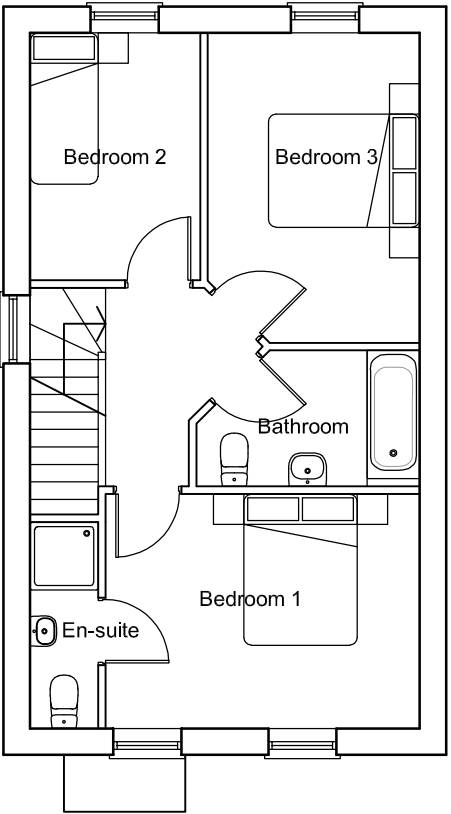

Proposed
First Floor Plan

NOTES


GENERAL NOTES:
1. THIS DRAWING IS TO BE READ IN CONJUNCTION WITH THE OTHER RELEVANT CONSULTANTS DRAWINGS.
2. ALL FINISHES ARE TO CONFORM TO THE CURRENT BUILDING REGULATIONS.
3. REFER TO A SEPARATE DOCUMENT FOR THE DESIGNERS RISK ASSESSMENT.
4. ALL WORKS OR MATERIALS INDICATED ON THIS DRAWING ARE TO BE TO THE LATEST RELEVANT BRITISH STANDARDS AND CARRIED OUT IN ACCORDANCE WITH THE BRITISH STANDARDS CODES OF PRACTICE OR RECOGNIZED INSTITUTE OR TRADE ASSOCIATION RECOMMENDATIONS AND PUBLICATIONS.

Proposed External Materials


- 1. Facing brickwork
Forterra - Oakthorpe Red Multi Stock
- 2. Render
K Rend, Silicone FT - Cream
- 3. Windows and Doors
UPVC - White
- 4. Roof Tiles
Redland, Mini Stonewold -Slate Grey
- 5. Fascias, soffits and bargeboards.
UPVC - White
- 6. Rainwater Goods
UPVC - Black

Notes : -

* Denotes obscured glazing

 

1:100 scale

 

P4	Nov 2018	Minor amendments to proposed floor plans & elevations	CW	
P3	Nov 2018	Planning Application	TH	
P2	Oct 2018	Pre-App Submission	TH	
P1	Sept 2018	Pre-App Submission	TH	
Revision	Date	Description	Drawn	Checked

PLC ARCHITECTS
Lansdowne House
25-26 Hampshire Terrace
Portsmouth PO1 2QF
Hampshire England
Tel: (023) 92 755 333
E-Mail: admin@plcarchitects.com
Web: www.plcarchitects.com

Client:

Project:
Manor Road Nurseries
Manor Rd,
Hayling Island, PO11 0QL

Drawing Title:
House 1
Proposed Floor Plans
Proposed Elevations

Drawn By TH	Date Sept '18	Checked By	Date	Approved By	Date
Drawing No. 18 - 3060 - 101	Revision: P4	Scale: 1:100 @ A3			

PLC ARCHITECTS © COPYRIGHT RESERVED 2017
NOT TO BE SCALED. DIMENSIONS TO BE CHECKED ON SITE
SCALING ONLY FOR LOCAL AUTHORITY PURPOSES