



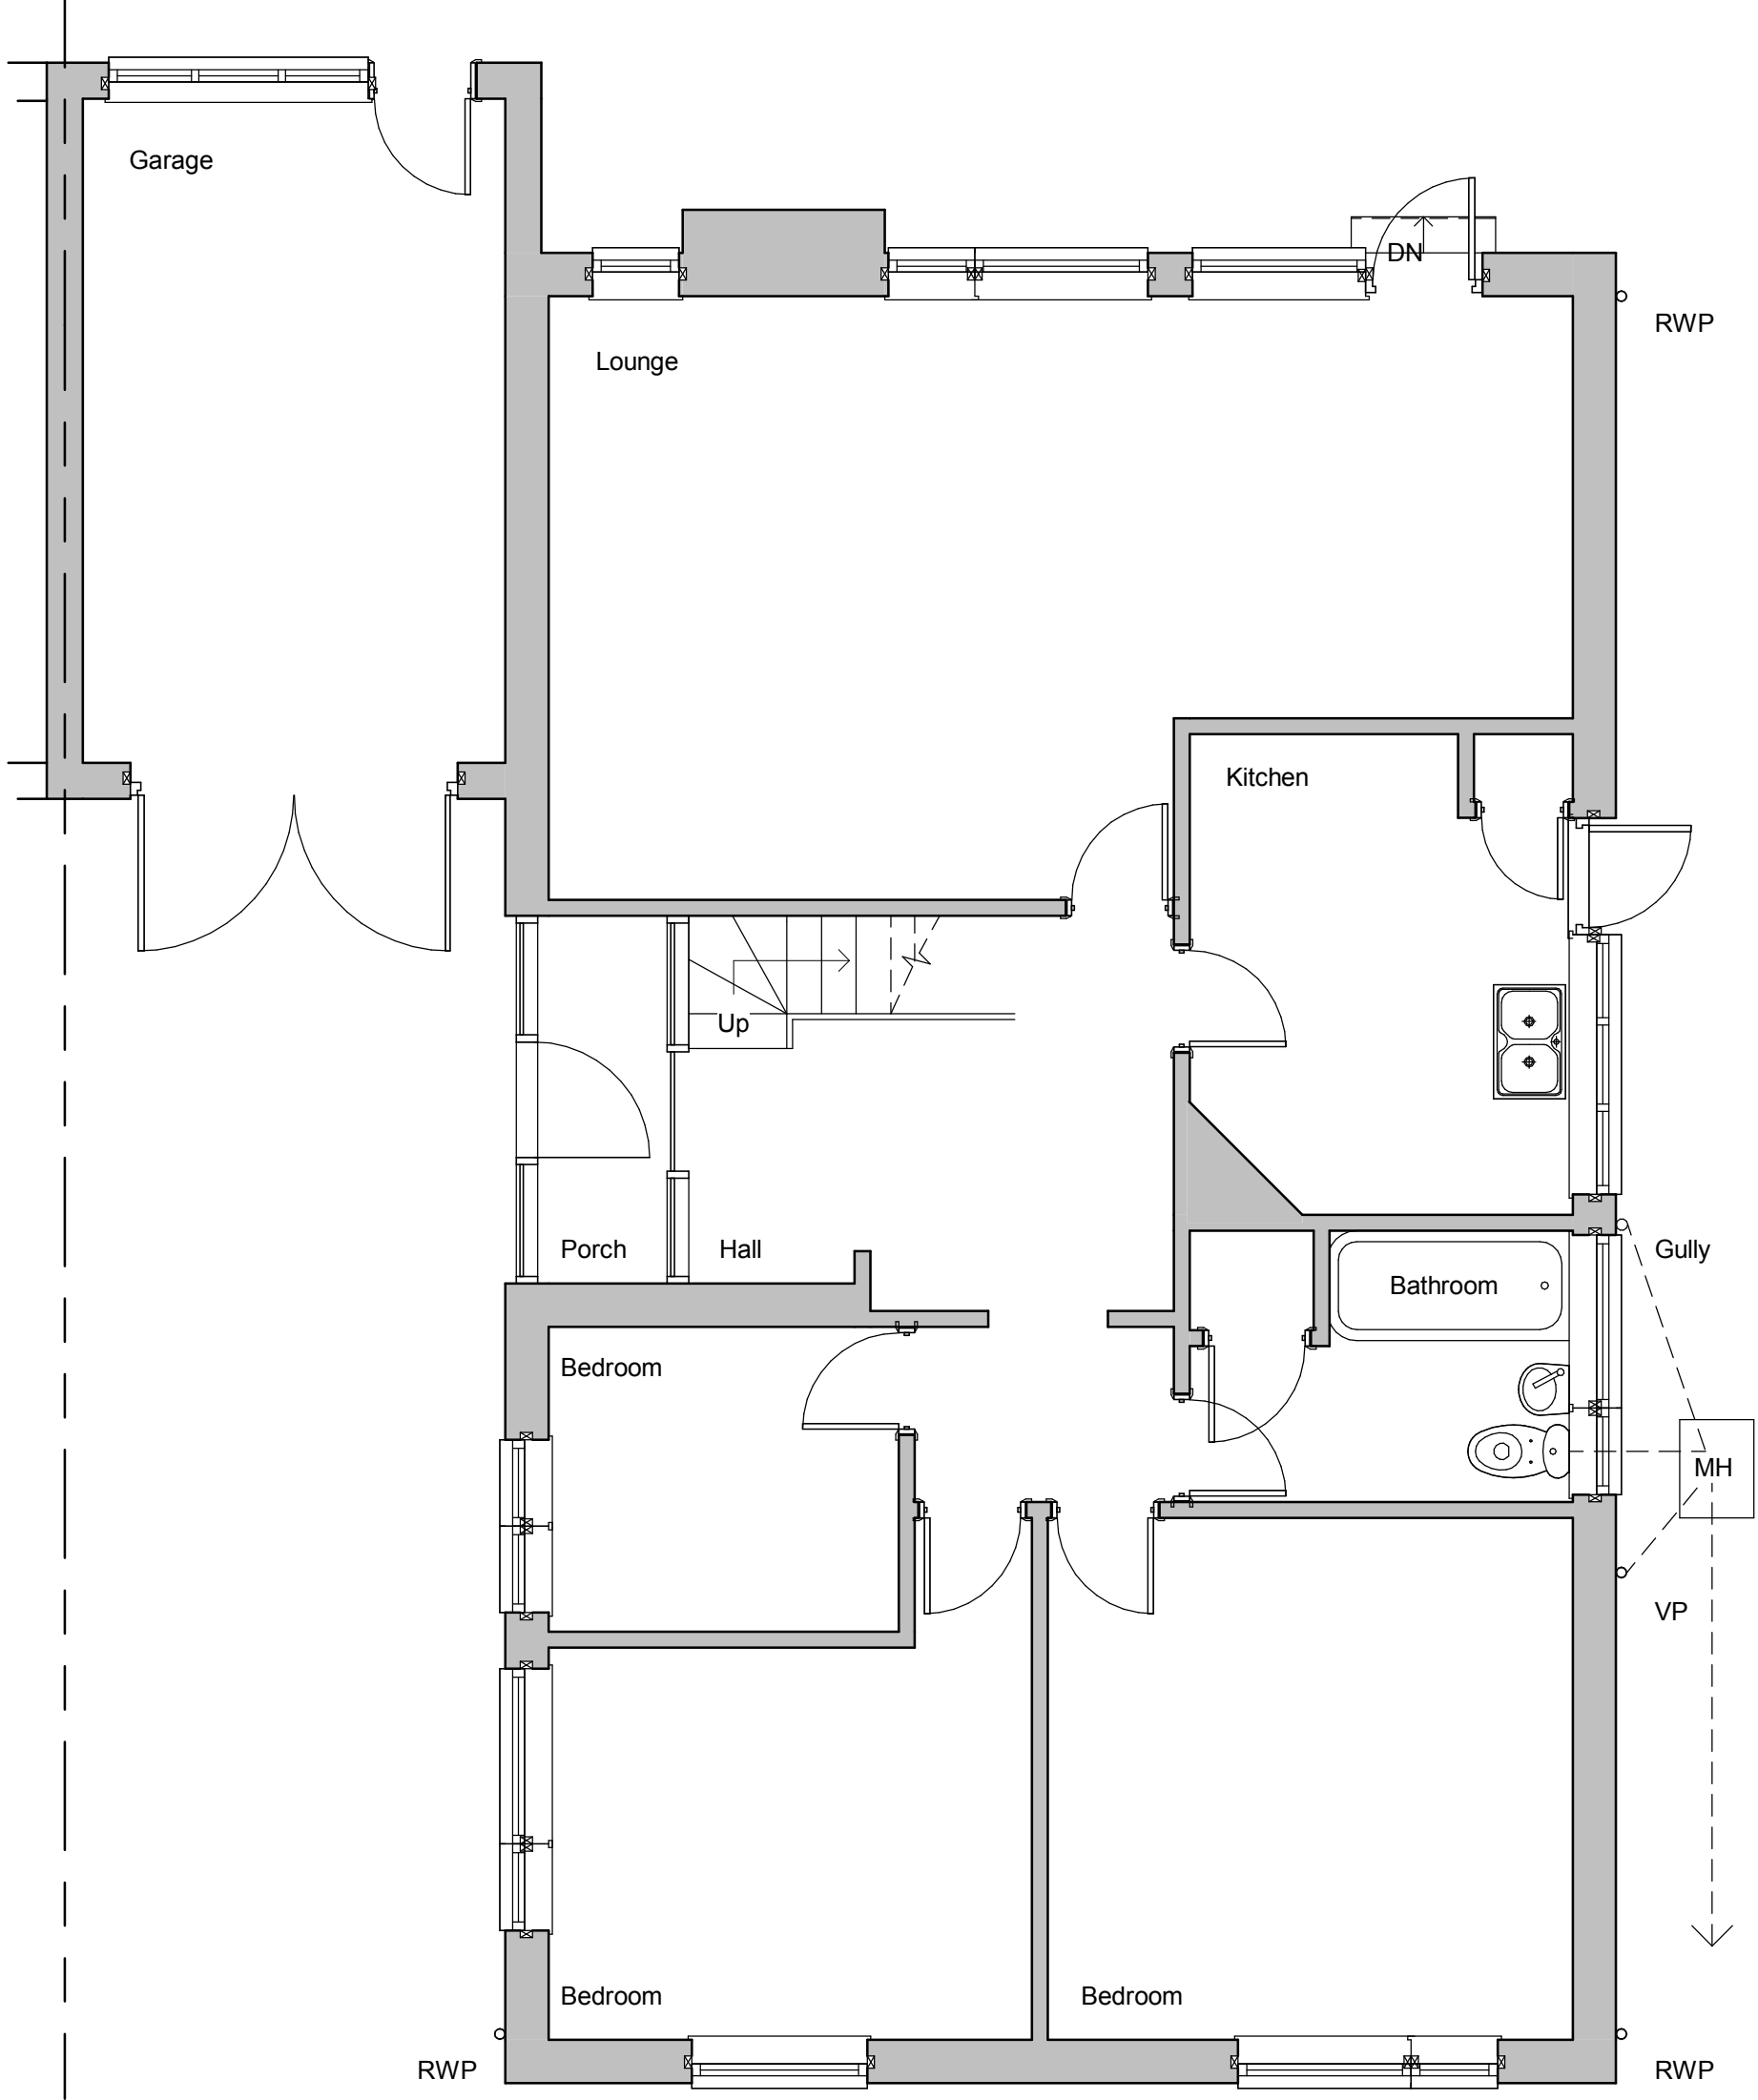

Ground Floor

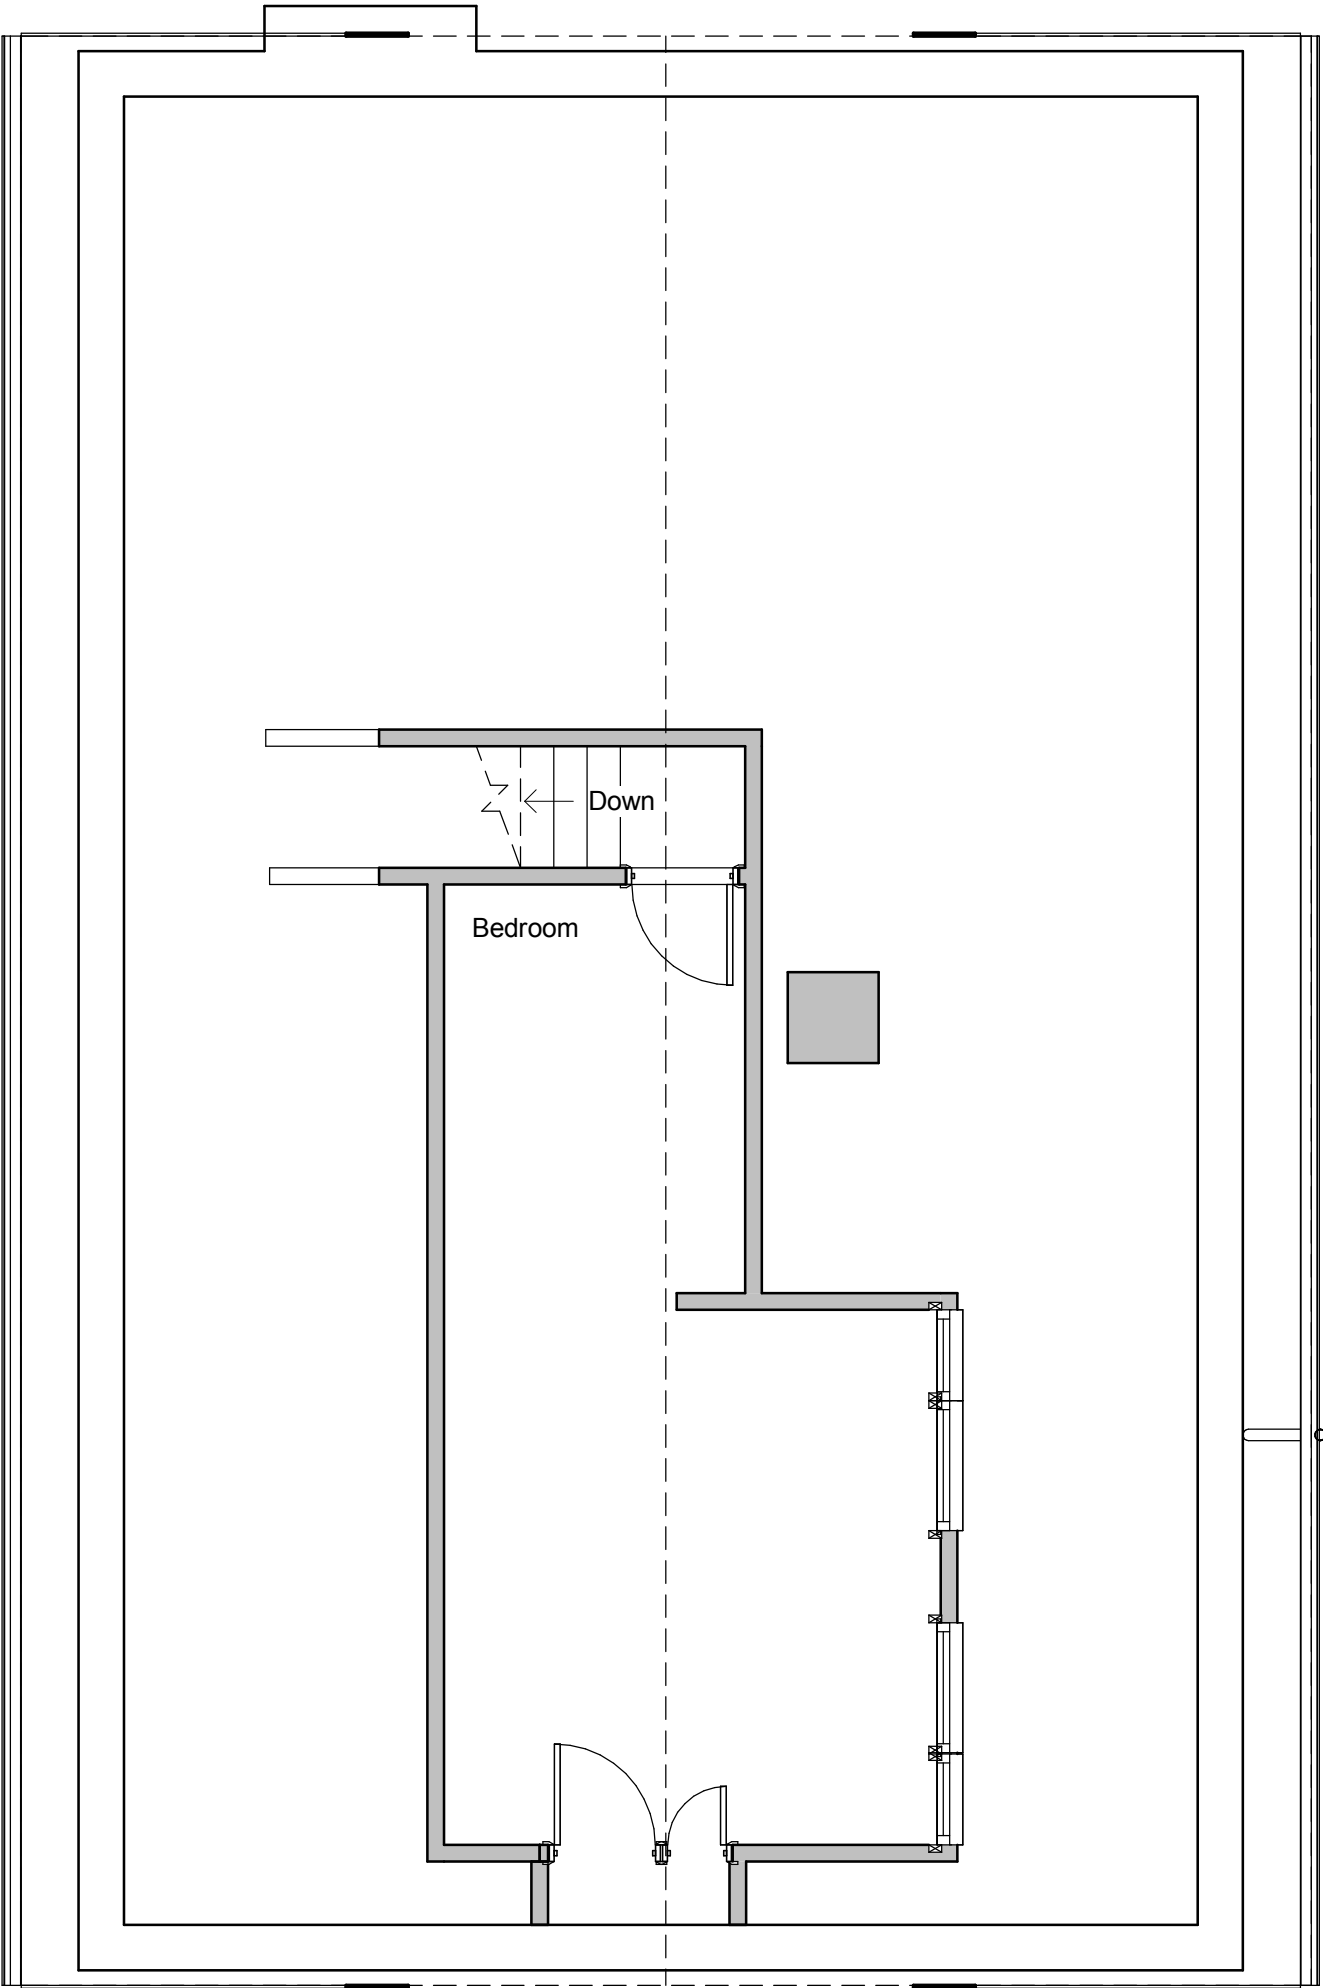


First Floor



Side Elevation




Rear Elevation

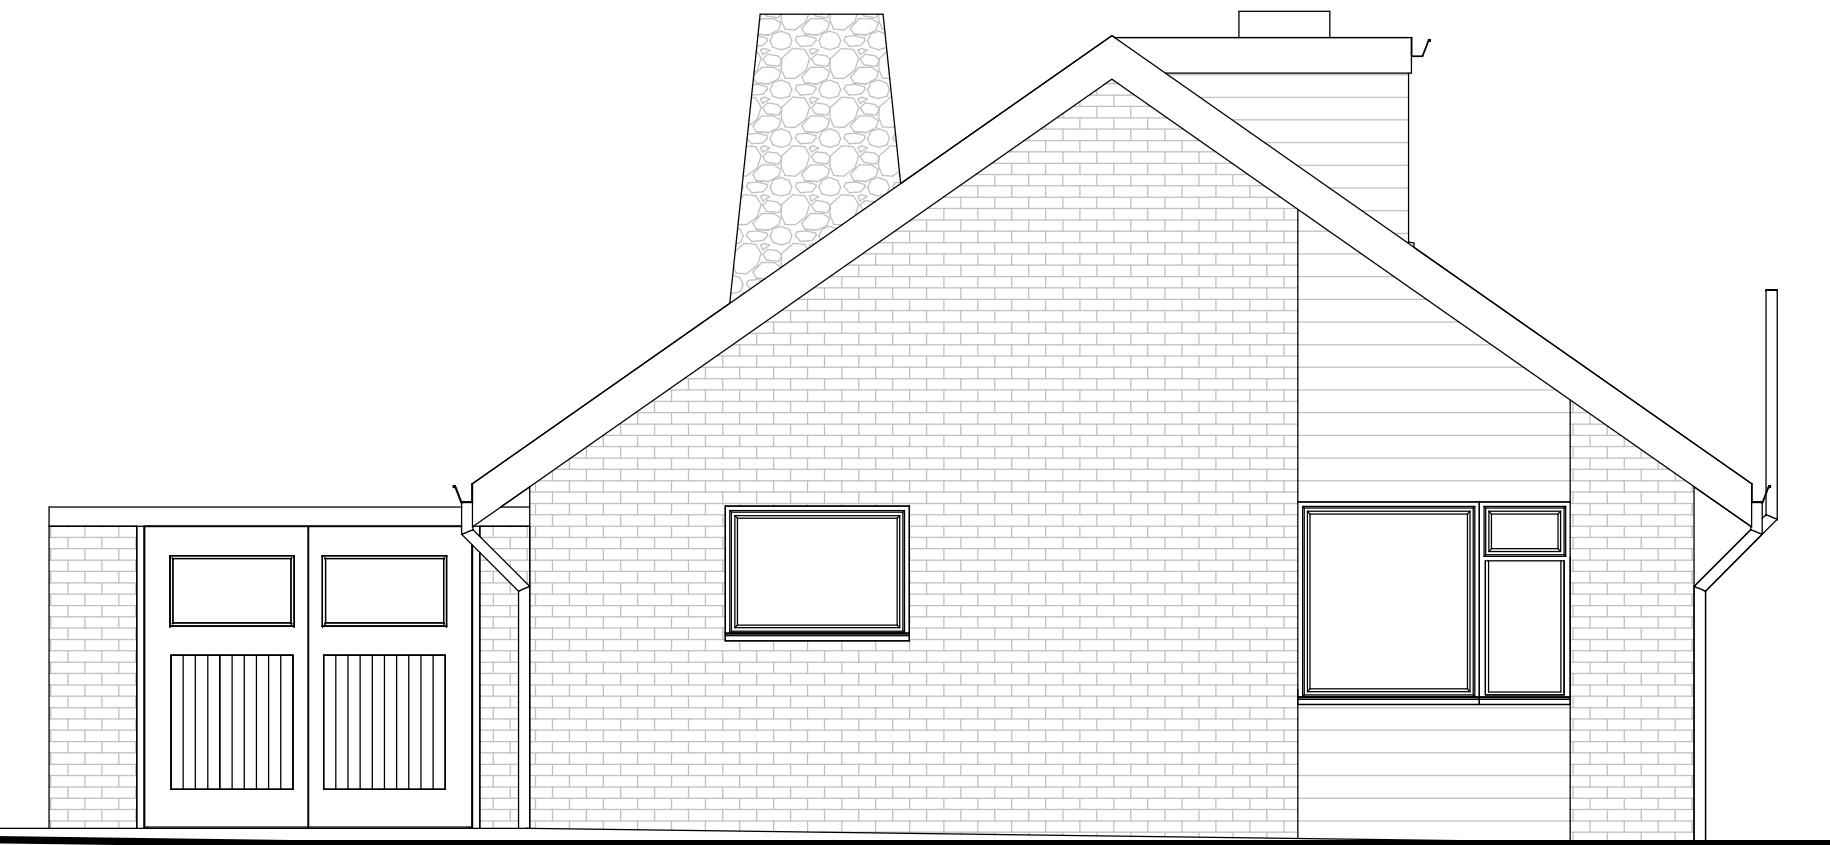

Front Elevation



Side Elevation

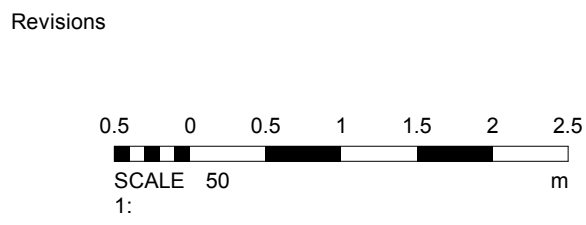

Materials

Drawing Number 2018/162 Sheet 1 of 1

Size A1 Scale 1:50

Project
Existing details
November 2018

Job Title
21 Birch Tree Drive
Emsworth
Hampshire
PO10 7RS

Do Not scale from this drawing except for planning as photocopies will be subject to distortion
Drawings to be read in conjunction with all other Designers and structural engineers contract drawings and specifications: Any discrepancies must be brought to the attention of the Designer immediately
The contractor must verify all dimensions by site measurement before ordering materials or manufacturing components
Substitute materials and products to those named will be acceptable if proven to be of equal or higher performance and not in conflict with other elements

M.J.Humphrey
Ltd



Mel Humphrey MRICS, MBEng 39 Northease Drive Hove East Sussex BN3 8PQ
Adam Humphrey 9 Racton Road Emsworth Hampshire PO10 7SY

Mel@mjhumphrey.co.uk 07701055182 Adam@mjhumphrey.co.uk 07812419142