


SHRUBS			
LH	LA V E N D U L A 'H I D C O T E'	20-30CM	At 4/m sq
HR	H E B E R A K A I E N S I S	20-30CM	At 4/m sq
CCD	C O T O N E A S T E R C O N S P I C U O U S 'D E C O R U S'	30-45CM	At 4/m sq

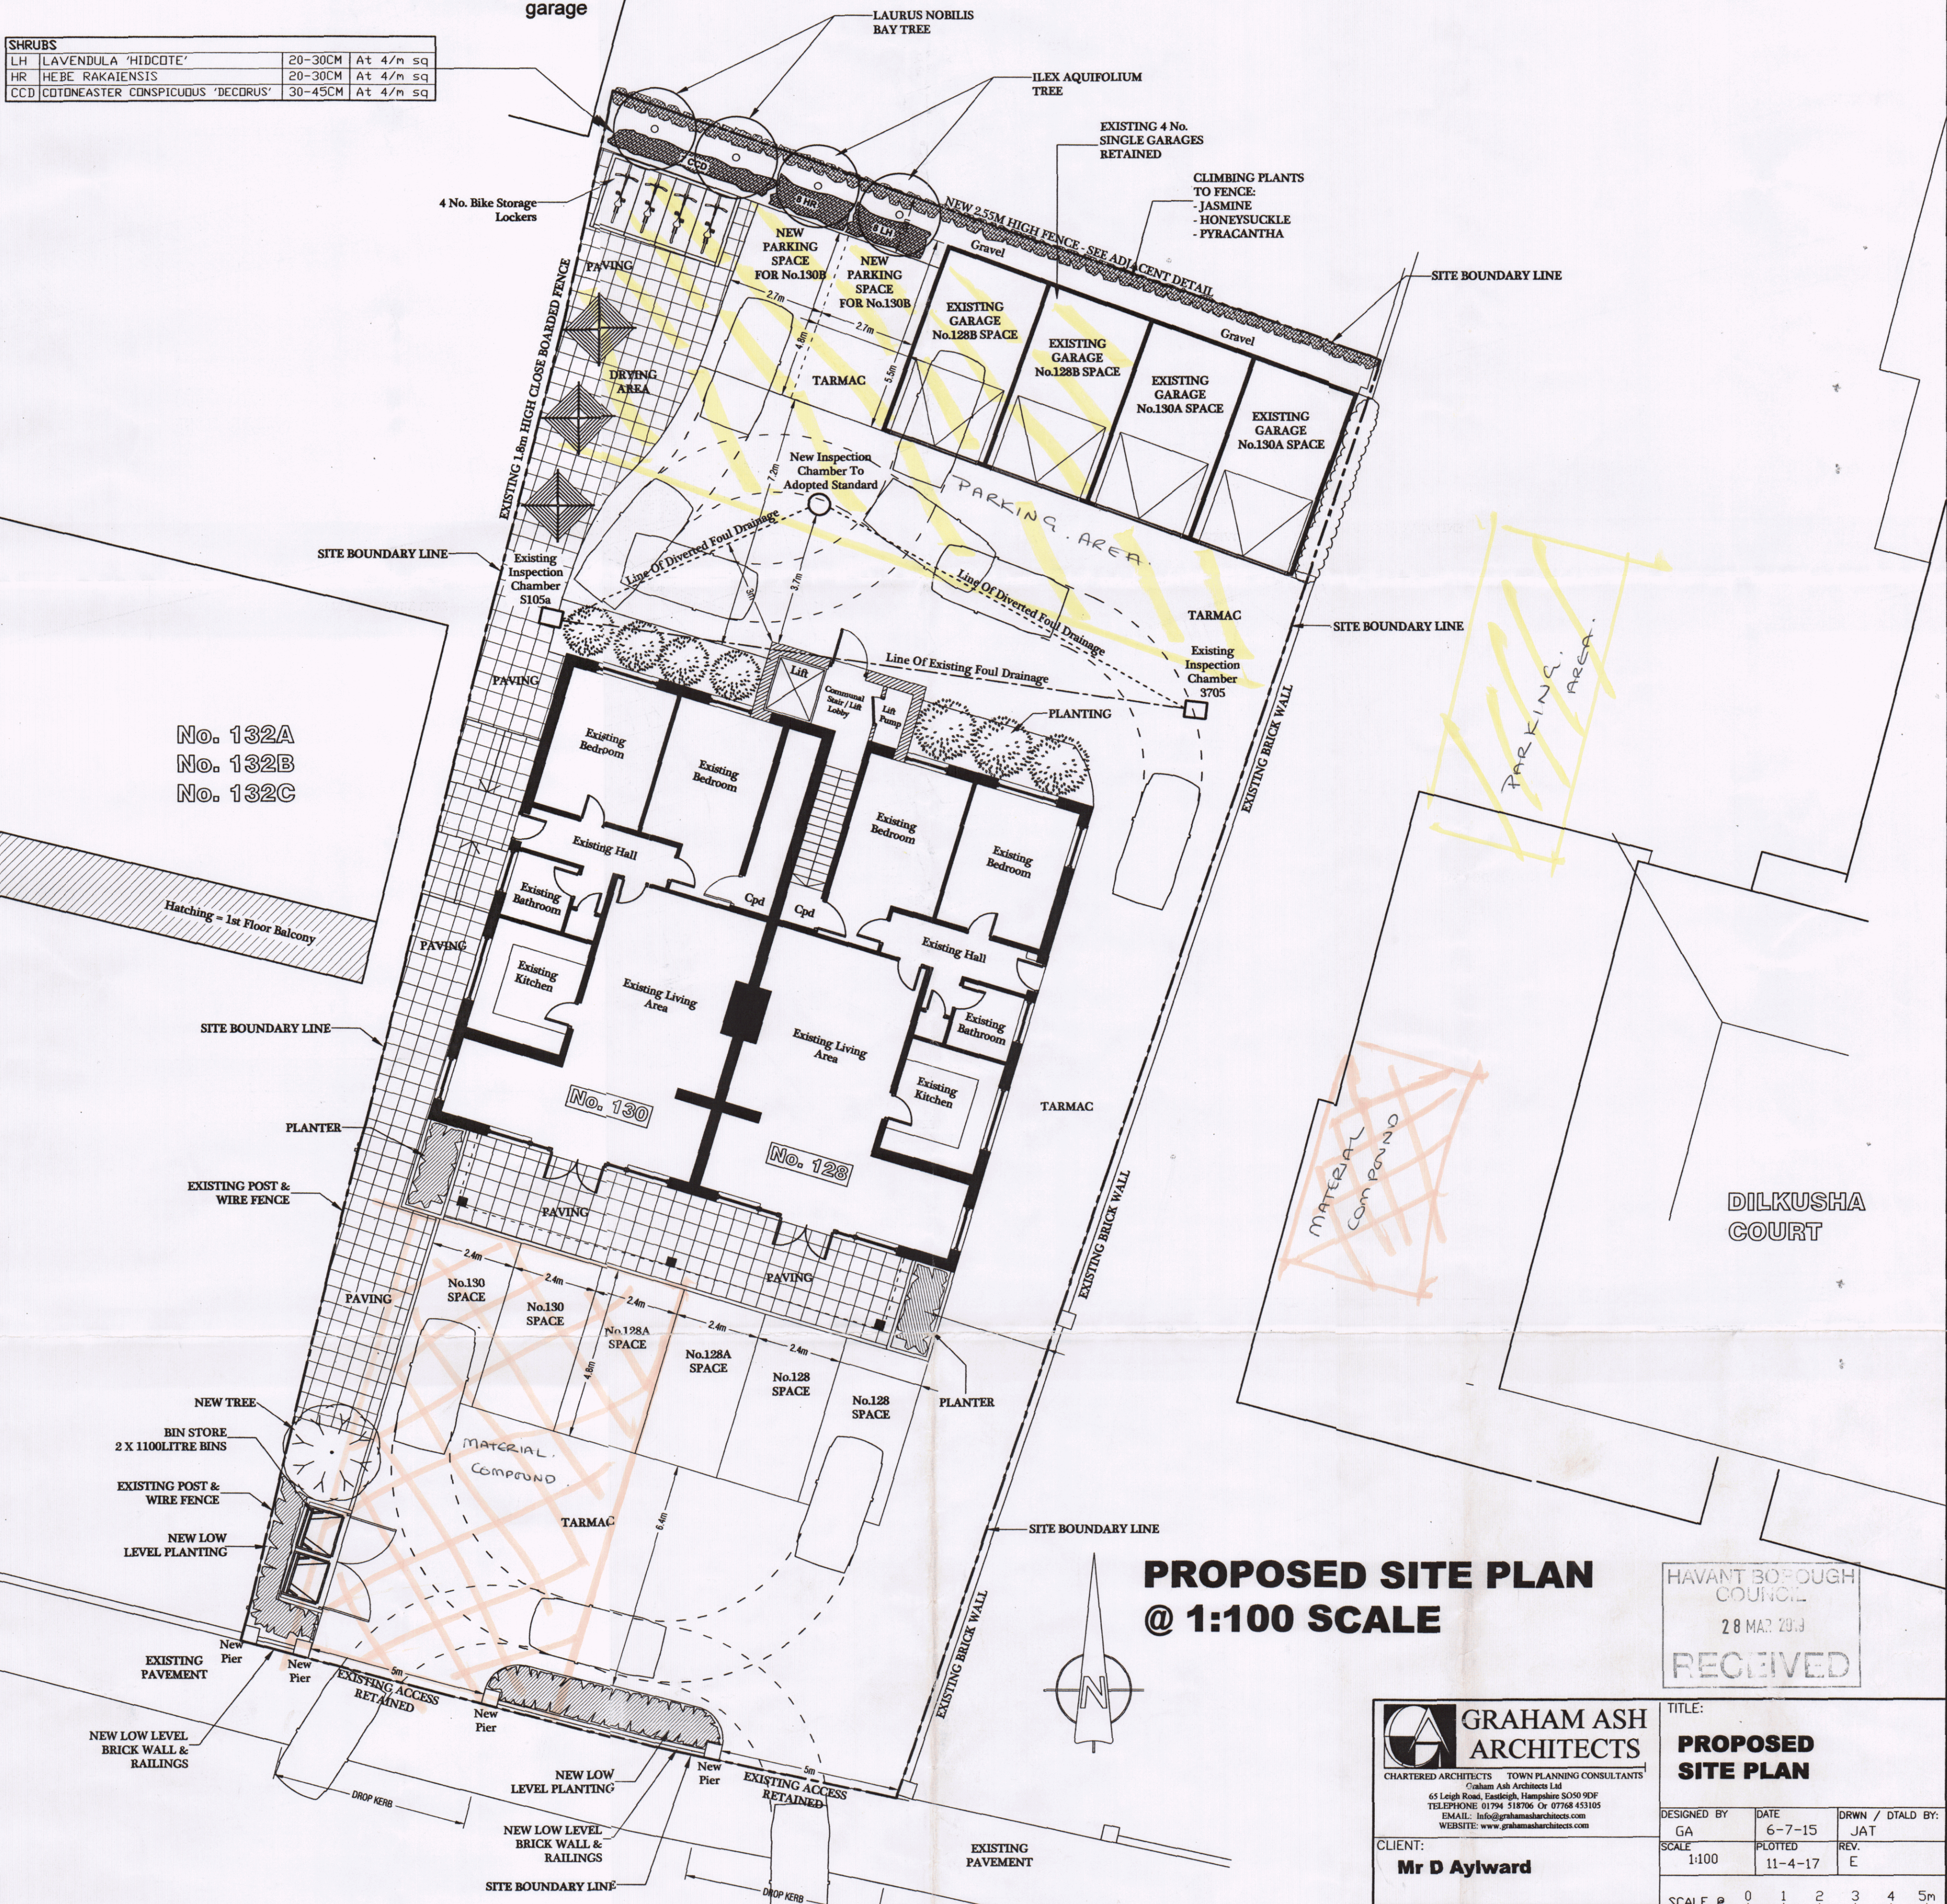

PROPOSED SITE PLAN @ 1:100 SCALE

HAVANT BOROUGH COUNCIL
28 MAR 2013
RECEIVED

GRAHAM ASH ARCHITECTS
CHARTERED ARCHITECTS TOWN PLANNING CONSULTANTS
Graham Ash Architects Ltd
65 Leigh Road, Eastleigh, Hampshire SO50 9DF
TELEPHONE: 01794 518706 Or 07768 453105
EMAIL: info@grahamasharchitects.com
WEBSITE: www.grahamasharchitects.com

CLIENT:
Mr D Aylward

PROJECT:
**Lama Court,
Seafont, (128-130)
Hayling Island,
PO11 9HW**

DESIGNED BY			
GA	6-7-15	JAT	
SCALE			
1:100	1:100	1:100	1:100
SCALE @			
0	1	2	3
4	5	6	7
PURPOSE OF ISSUE:			
☒ Information	☐ Approval	☐ Tender	☐ Construction
DWG. NO.			
15:027:05 REV E			