



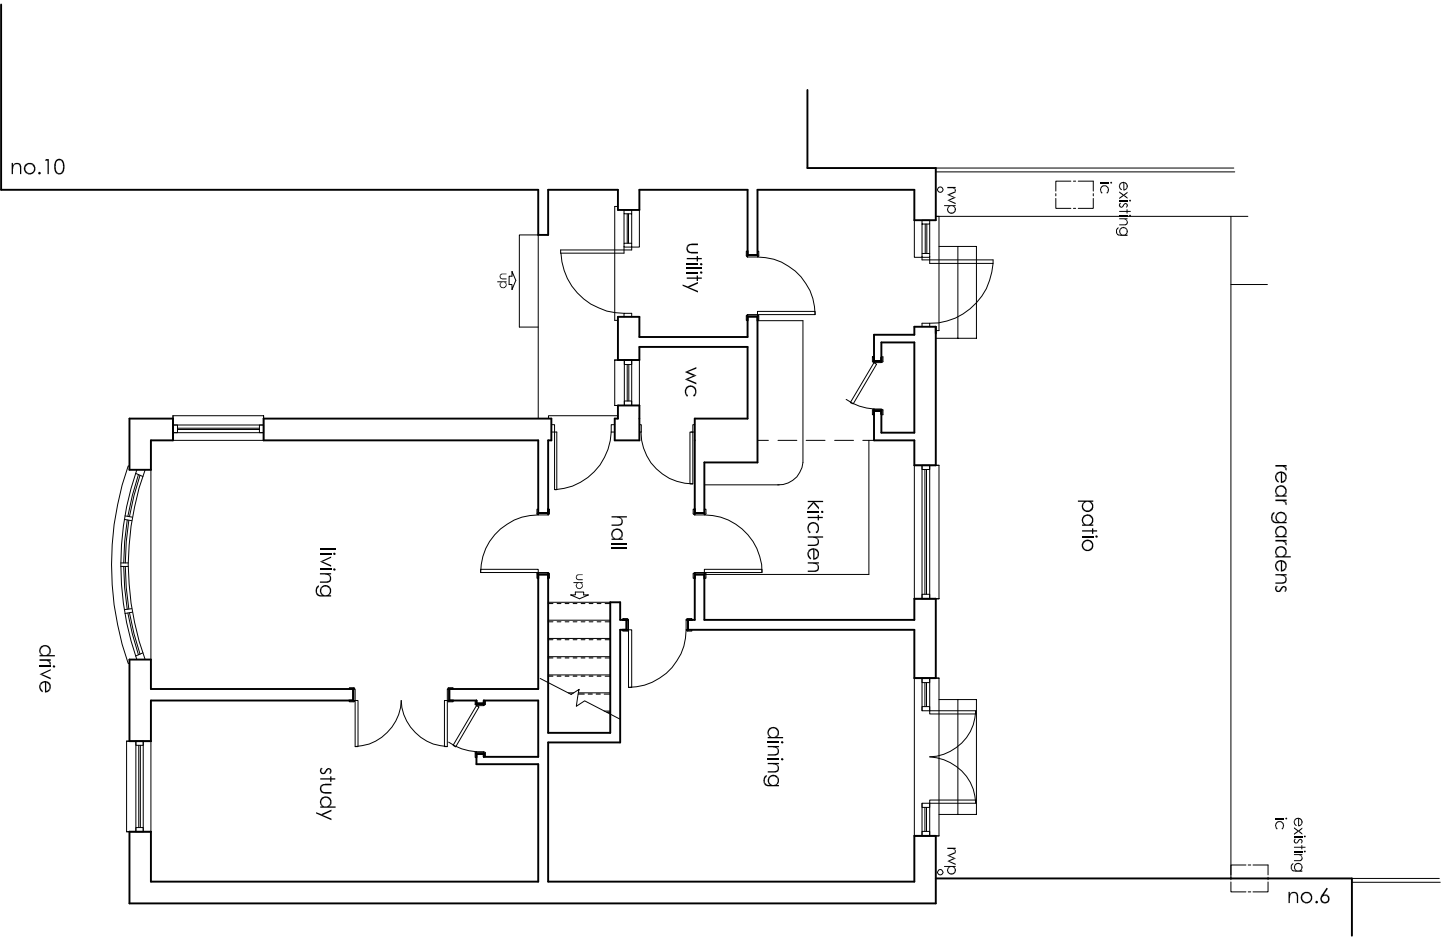

EXISTING GROUND FLOOR PLAN  
SCALE 1:100

0 1 2 3 4 5m

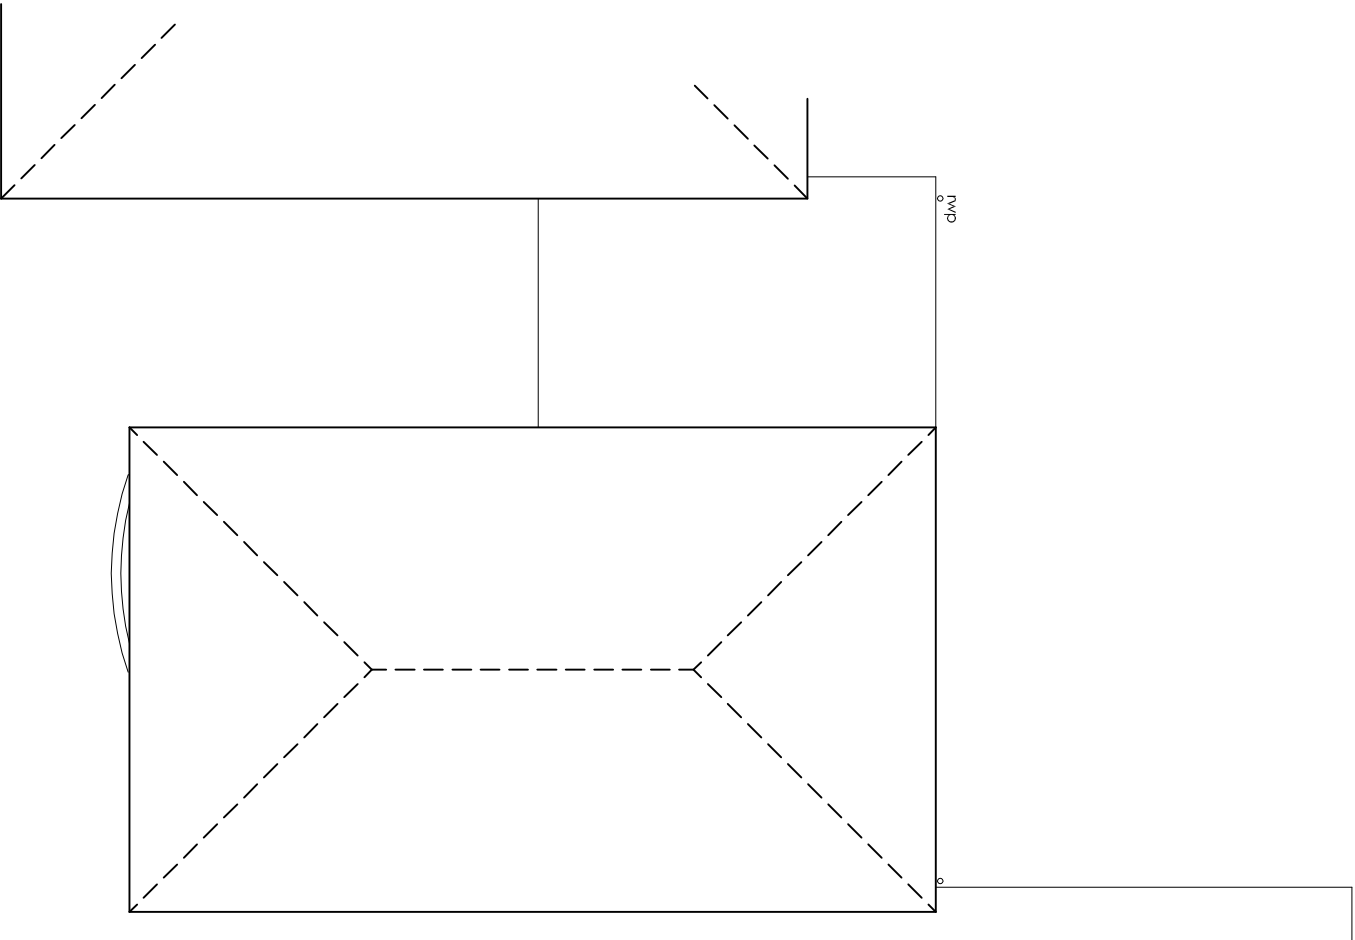

EXISTING ROOF PLAN  
SCALE 1:100

The drawing is the copyright of CMcDesign and may not be copied, altered or reproduced in any form without the written consent of CMcDesign.

It is the sole responsibility of the building owner to draw up all legal agreements with adjoining property owners to cover the over-hanging of any fascias, gullies, balconies or any part of the building. CMcDesign can not be held responsible in any way whatsoever for any legal costs or other costs incurred through any neighbouring disputes.

It is the sole responsibility of the building owner to comply with the party wall act 1996. CMcDesign can not be held responsible in any way if non compliance is adopted.

Use figures dimensions only. It is the responsibility of the building owner to verify all dimensions on the plan to works carried out. CMcDesign is not responsible for any errors or omissions.

all plans and contracts to check all drawings and to verify all dimensions on the plan to works carried out. CMcDesign is not responsible for any errors or omissions. 

revision

client

elements

stage

planning

date

10/1/2018

scale

1:100 @ A3

address

8 Southport Drive  
Worthington  
Hampshire  
PO8 8TH

CMcDesign architectural services



the studio 221 melrose road,  
Chorlton-on-Medway, Salford, M6 6PU  
t 07768 997454  
e studio@cmcdesign.co.uk  
w www.cmcdesign.co.uk