



PROPOSED MATERIALS -

 


PROPOSED FRONT ELEVATION (facing due north)  
SCALE 1:100


0 1 2 3 4 5m

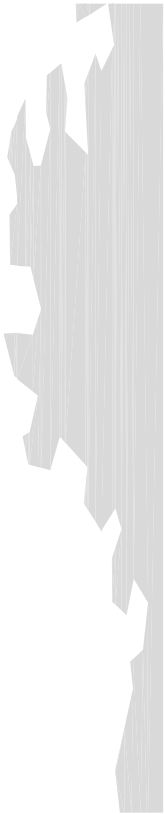


PROPOSED REAR ELEVATION (facing due south)  
SCALE 1:100

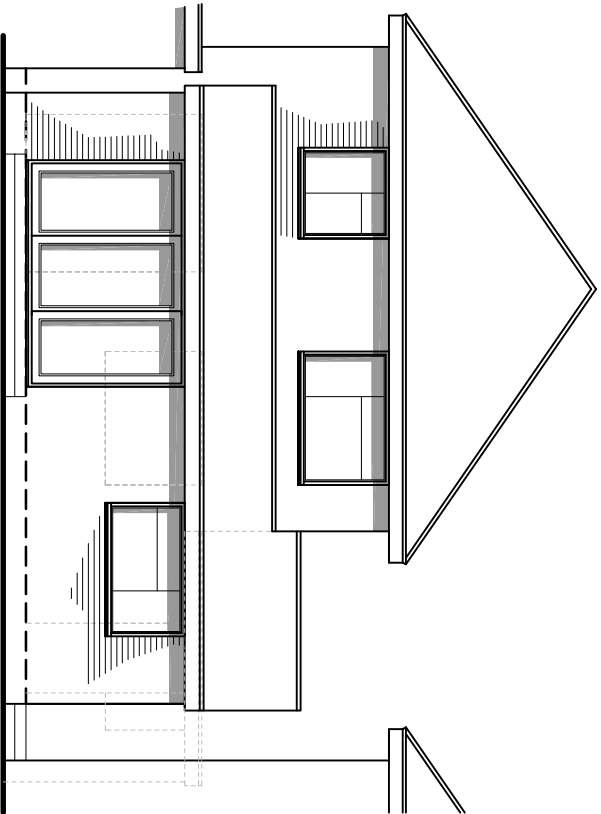

PROPOSED SIDE ELEVATION (facing due east)  
SCALE 1:100

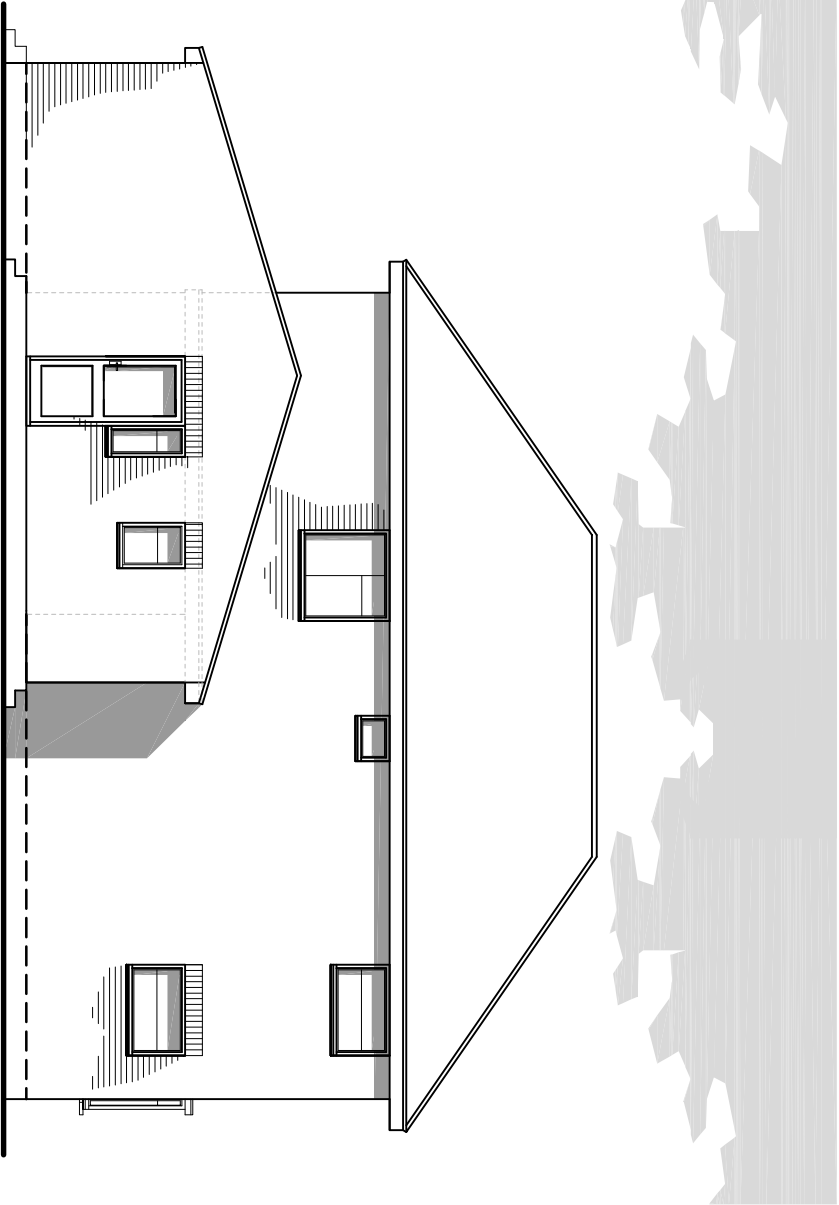

PROPOSED SIDE ELEVATION (facing due west)  
SCALE 1:100

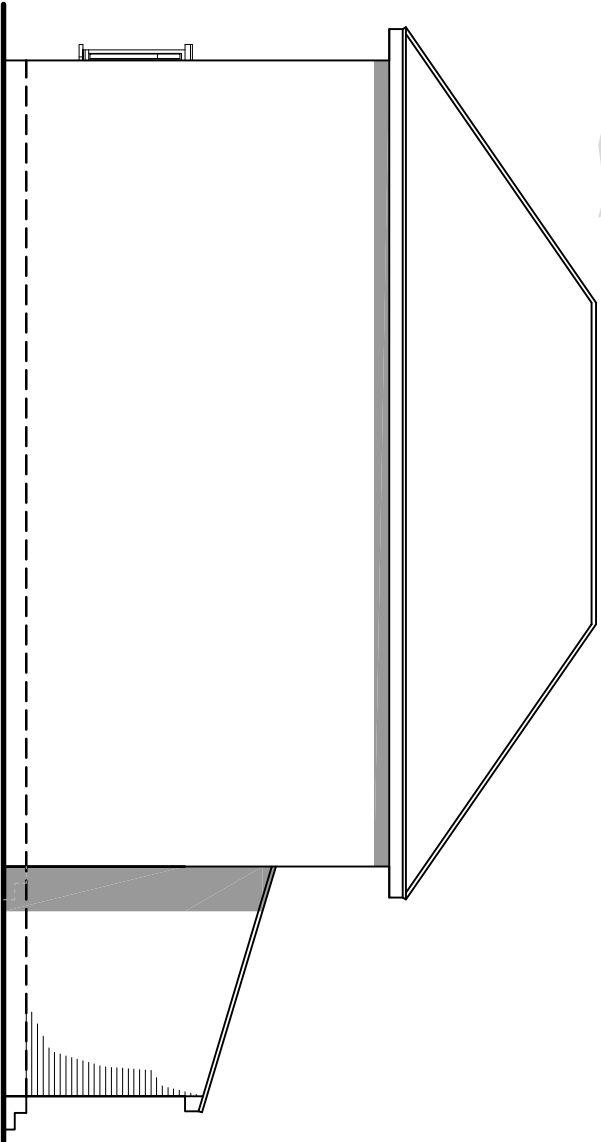

The drawing is the copyright of CMCDesign and may not be copied, altered or reproduced in any form without the written consent of CMCDesign.

It is the sole responsibility of the building owner to draw up all legal agreements with adjoining property owners to cover the over-hanging of any fascias, gullies, balconies or any part of the building. CMCDesign can not be held responsible in any way whatsoever for any legal costs or other costs incurred through any neighbouring disputes.

It is the sole responsibility of the building owner to comply with the party wall act 1996. CMCDesign can not be held responsible in any way if non compliance is adopted.

Use figured dimensions only. In millimetres only unless stated otherwise.

all levels and contours to check all drawings and to verify all dimensions on the plot to avoid concerning any discrepancies in dimensions or boundary locations are to be brought to the attention of CMCDesign immediately before any further work takes place on the

revision

client

edmonds

stage

planning

date

10/1/2018

scale

1:100 @ A3

address

8 oakdown drive

worktown

hampshire

po8 8th

drawing no.

465/07/05

drawing

proposed

elevations

CMCdesign architectural services



the studio, 221 melrose road,  
chichester, west sussex PO19 5GS  
t 07968 997654  
e studio@cmc-design.co.uk  
w www.cmc-design.co.uk