




EAST ELEVATION

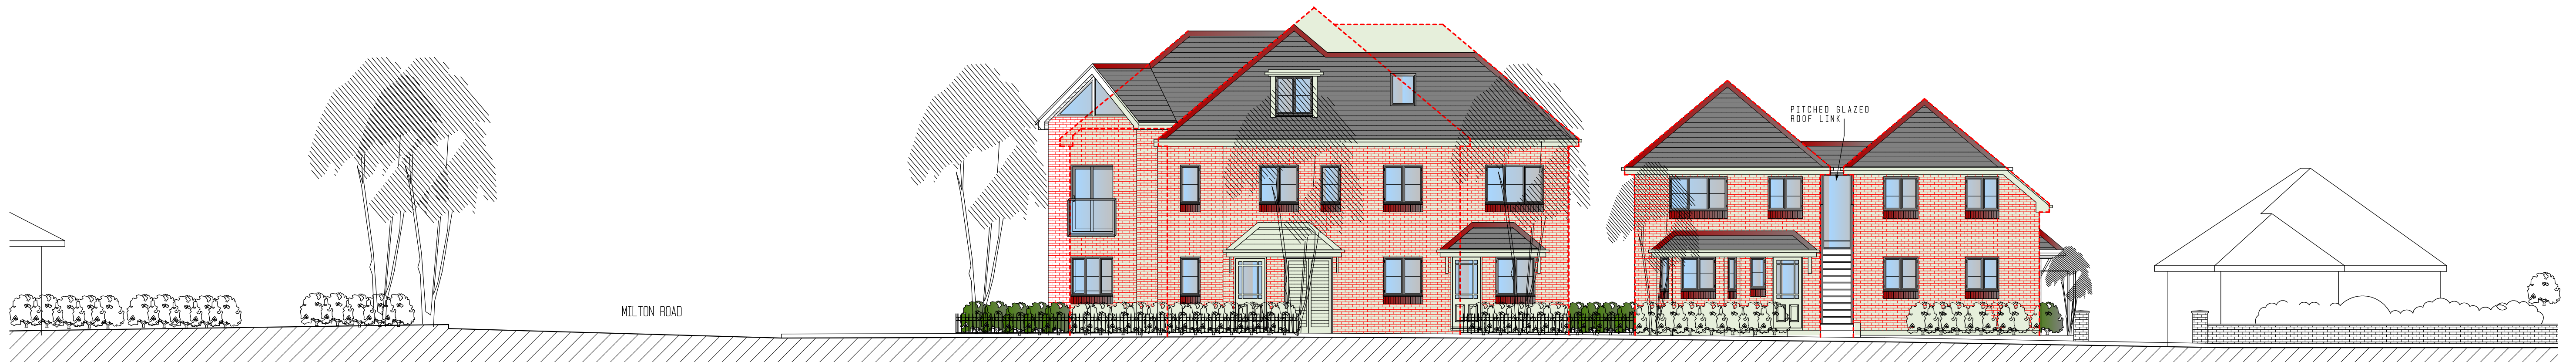

NORTH ELEVATION

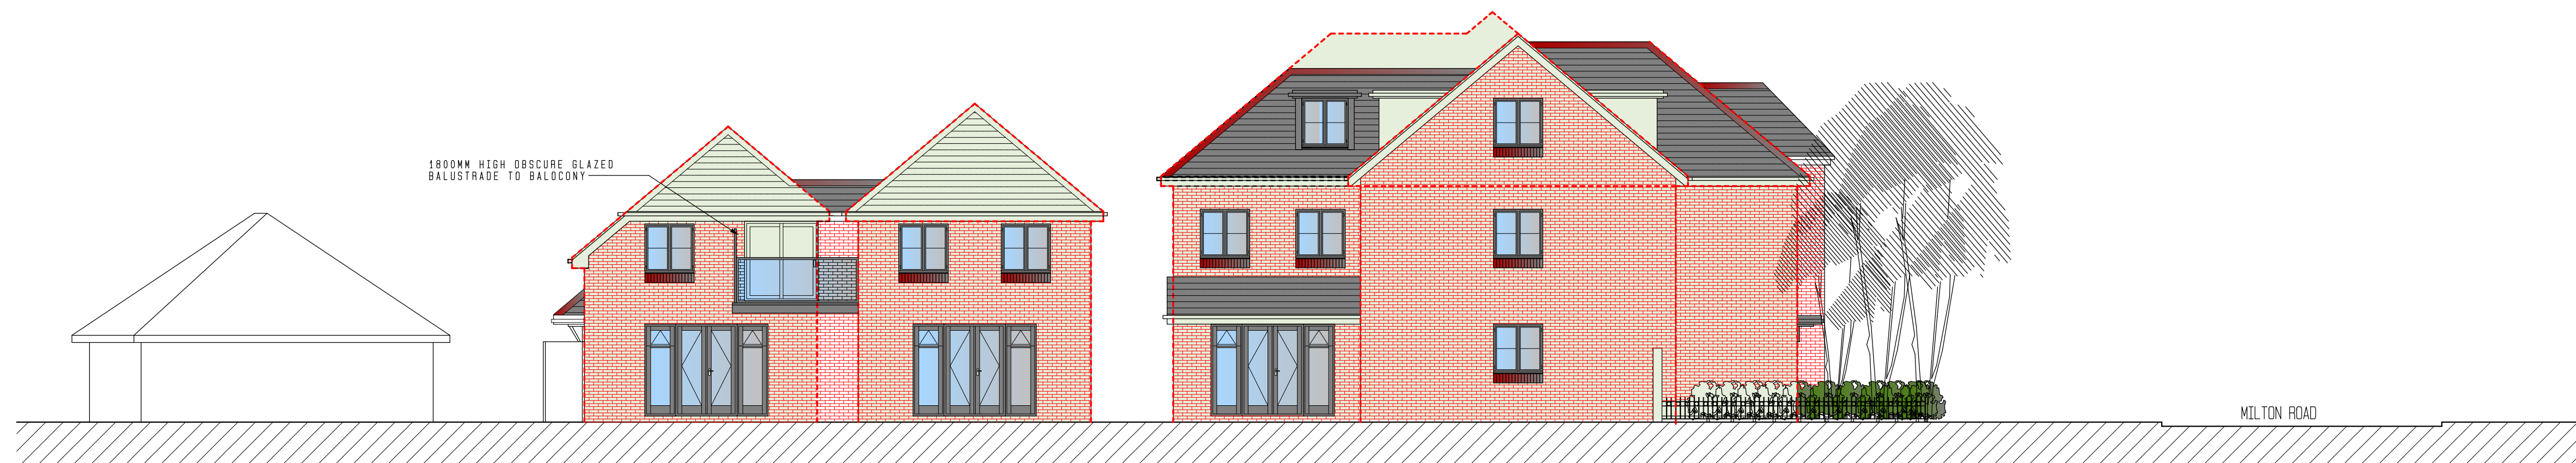

SOUTH ELEVATION

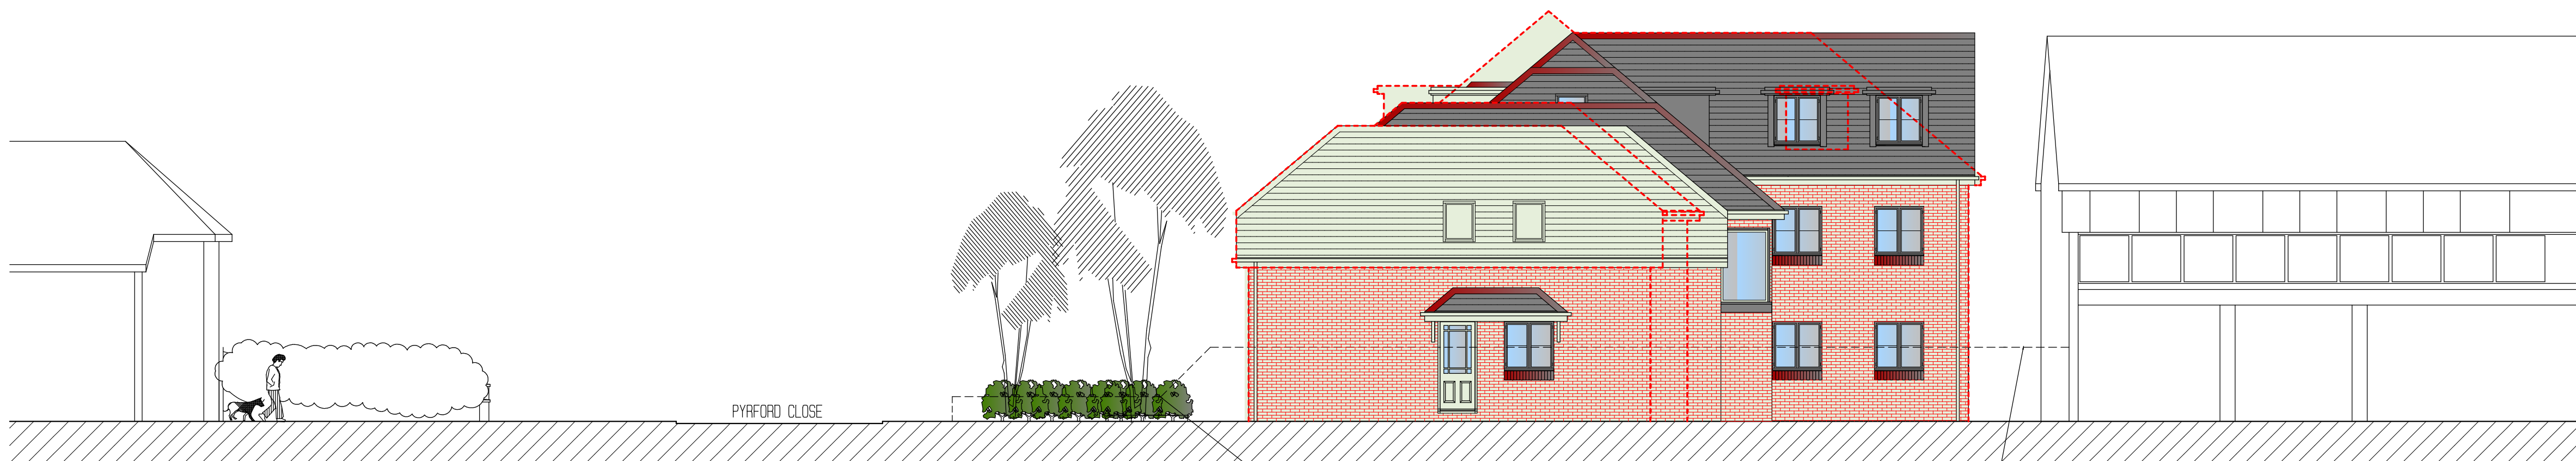

WEST ELEVATION

OUTLINE OF CONSENTED
APPLICATION APP/17/00234

D & K Contracting Services Ltd
Unit 5, Frobisher Industrial Centre
Budds Lane, Romsey SO51 0EZ
Tel: 01794 519500 Mobile: 07836 386496
Email: dnkcountrysomes@aol.com

Client
D & K

Project Title
157 Milton Road, Cowplain
Waterlooville, PO8 8RE

Drawing Title
Proposed Elevations

Scale
1:100 On A1 Paper

0 2m 4m 6m 8m 10m

© This drawing is the copyright of ACA Design Limited. It may not be copied,
altered or reproduced without their written authority.
IF IN DOUBT ASK !!

Drawing No.
2019/02

Rev.
A

