

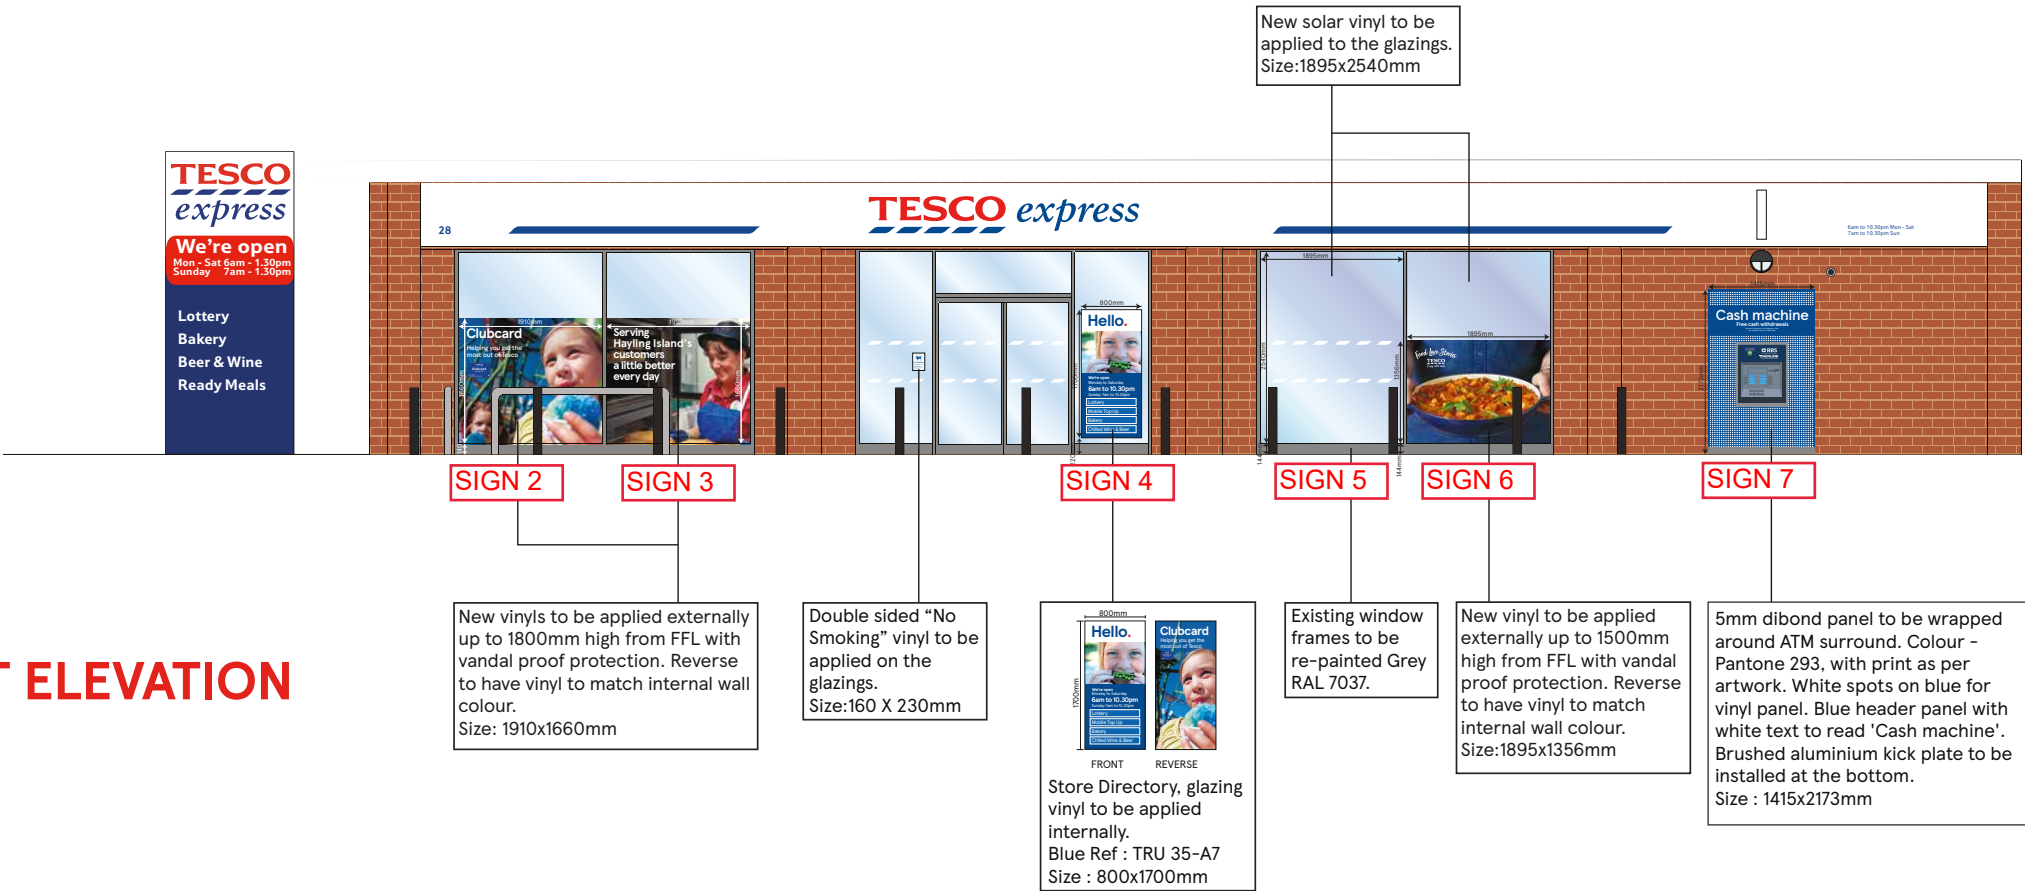


PROPOSED FRONT ELEVATION

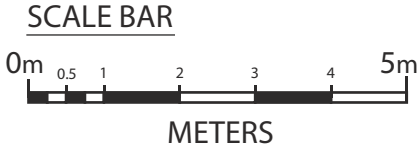

PROPOSED SIDE ELEVATION

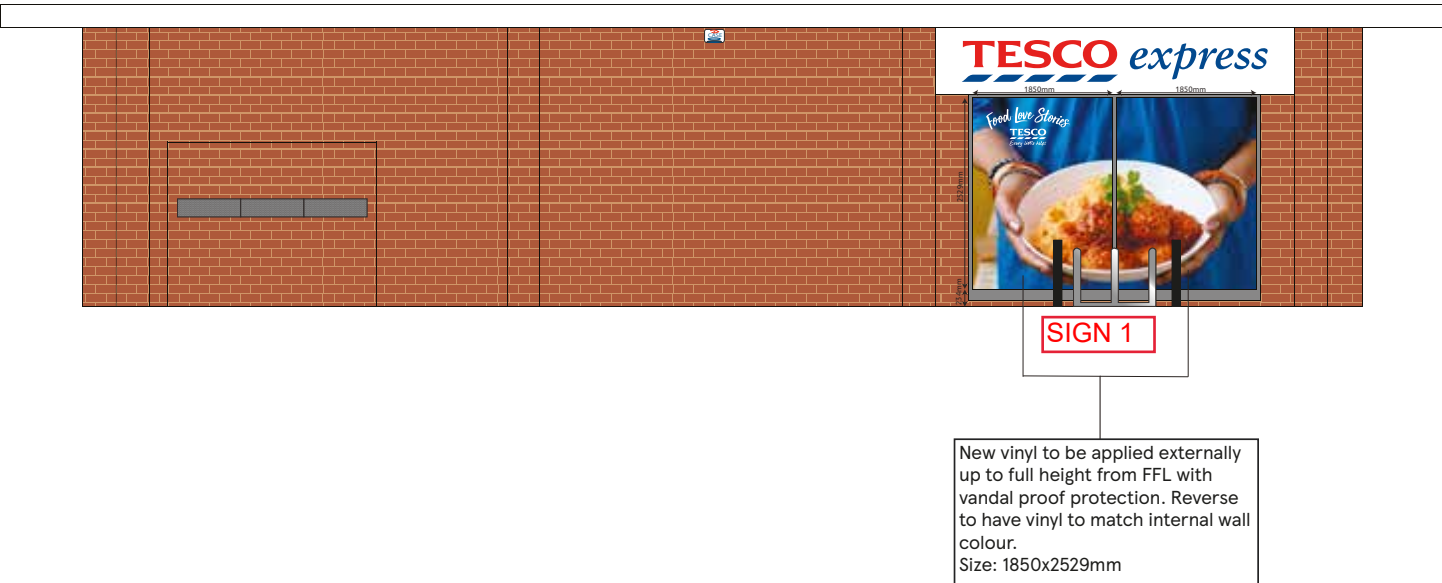

TESCO BENGALURU	
STORE TYPE Express	
STORE NAME Hayling Island	
CONTENT Proposed Elevation	
DATE 14.11.18	SCALE 1:100@A3
DRAWING No. 03_2609_03b	
DRAWN BY Ramya	
REVISION External	