

 



1 PROPOSED GROUND FLOOR PLAN
Scale: 1:50

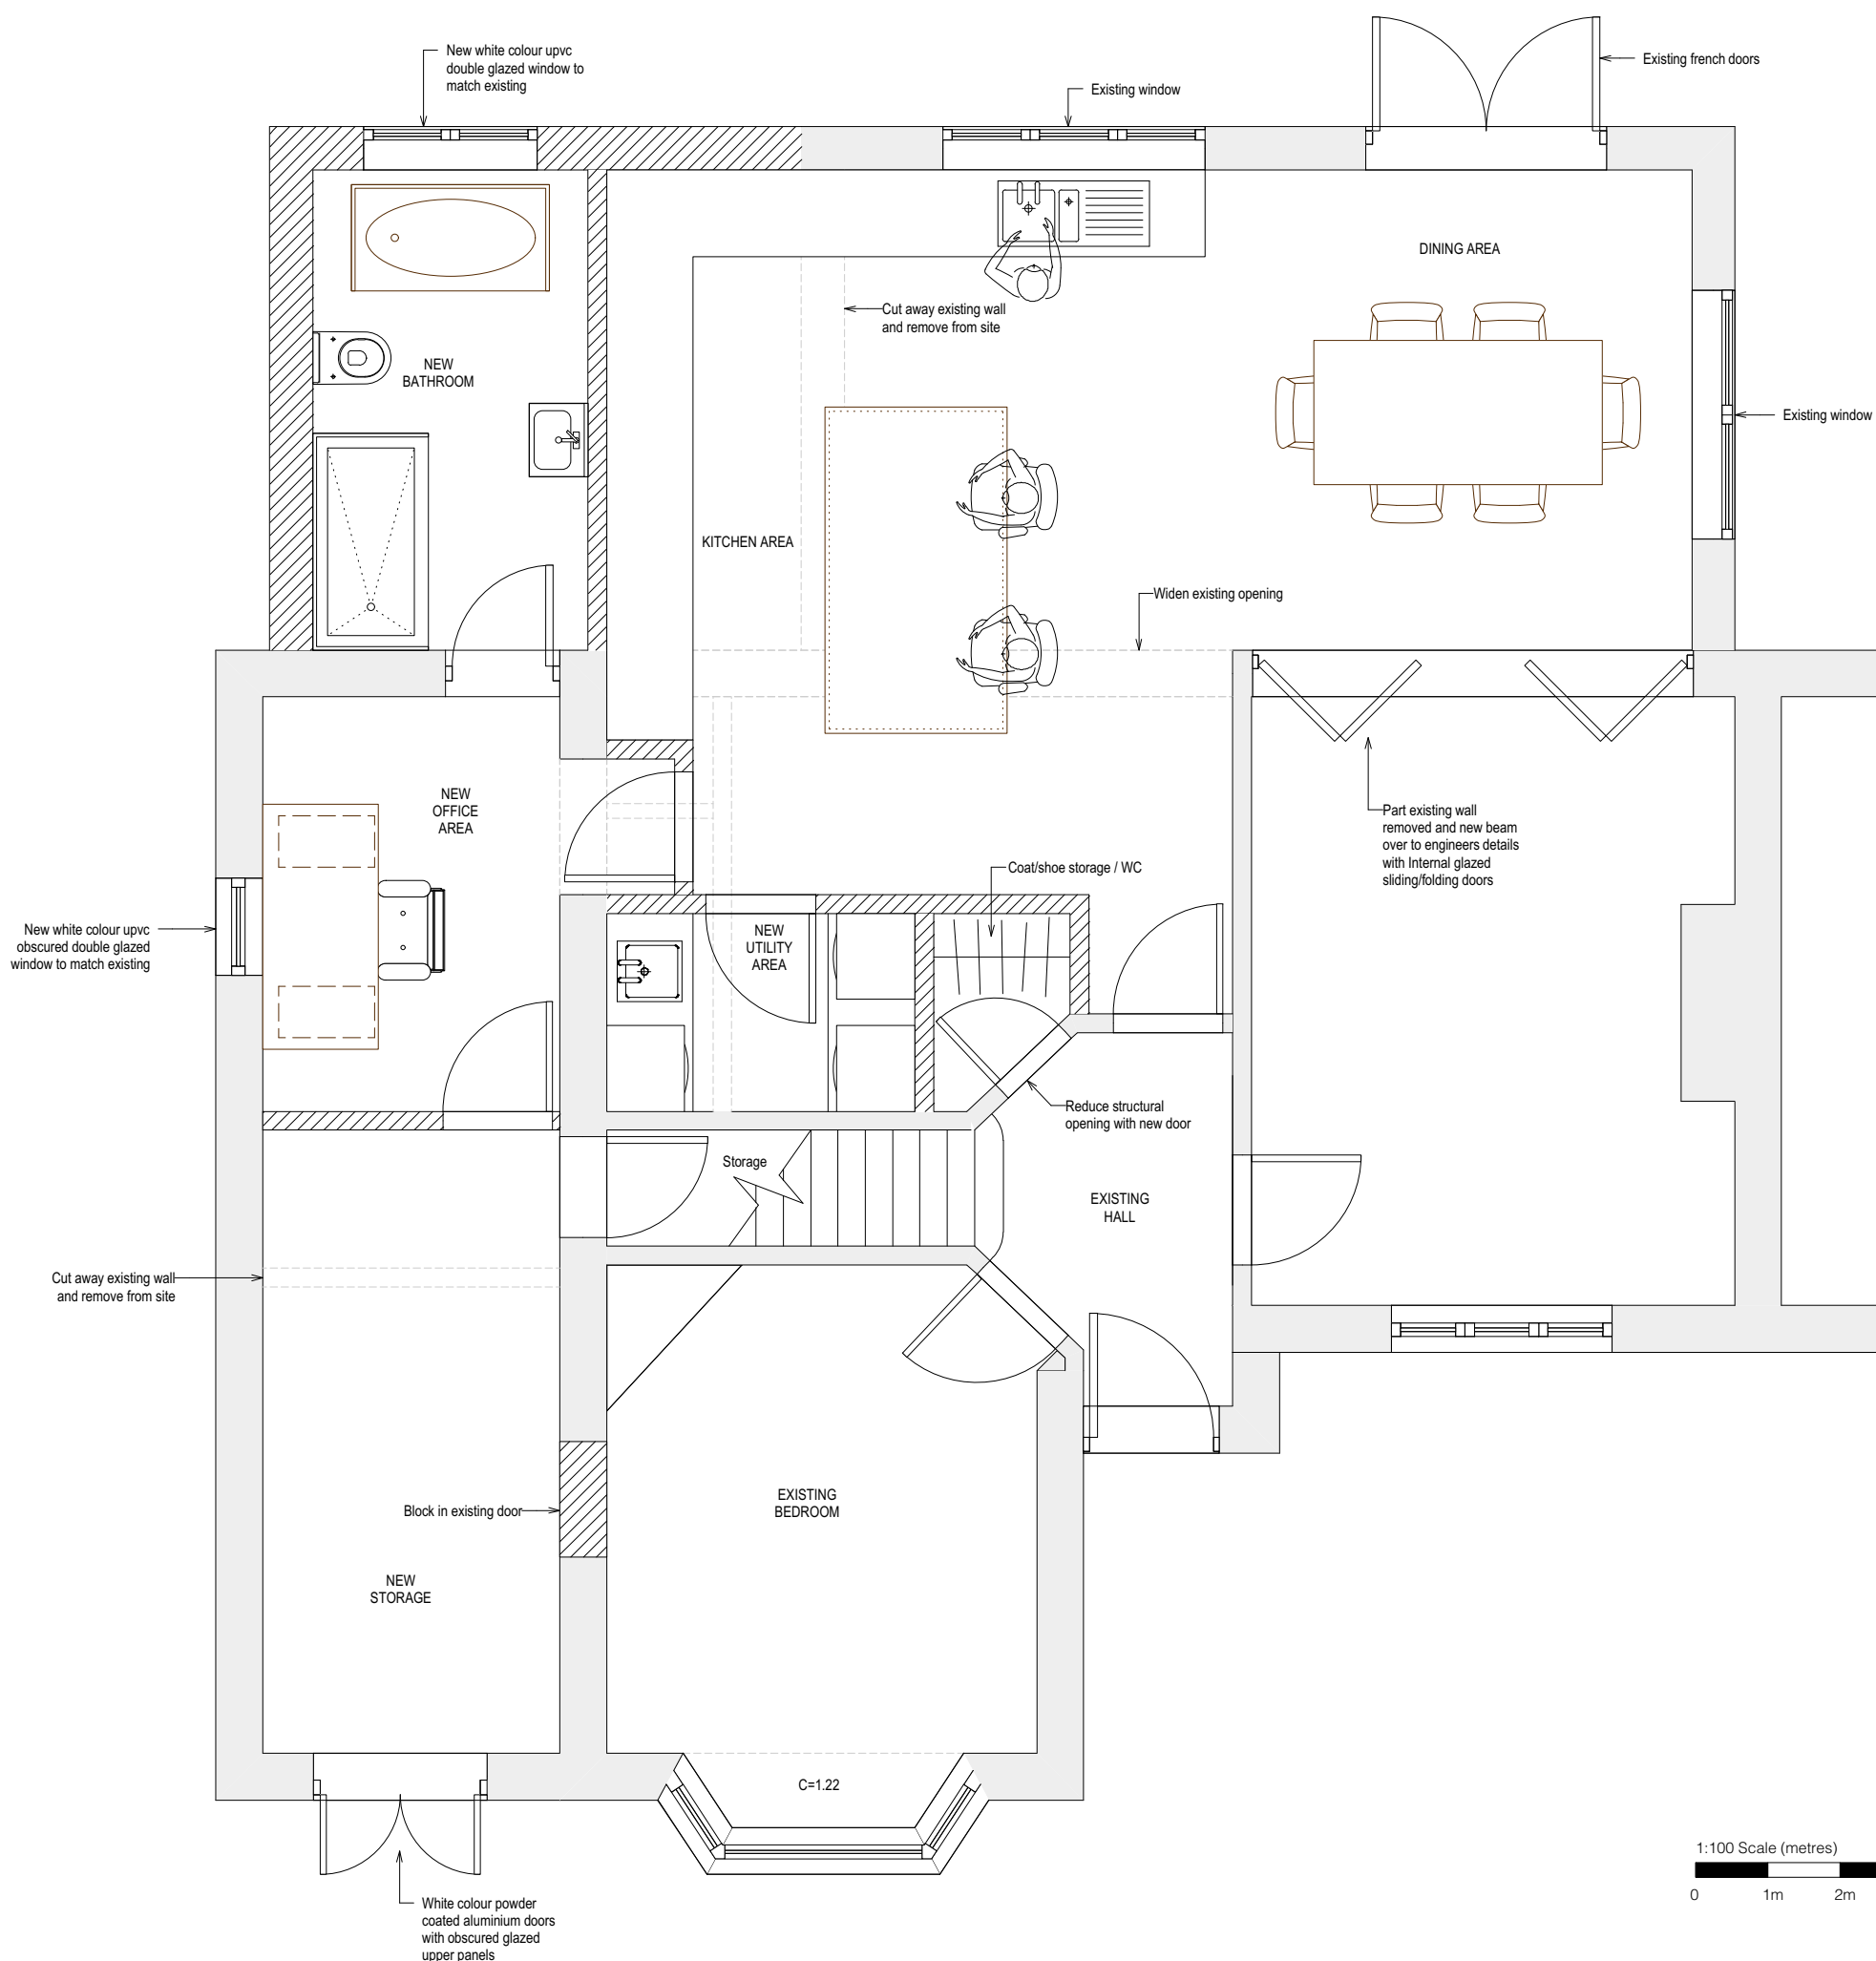


3 PROPOSED FRONT ELEVATION
Scale: 1:100

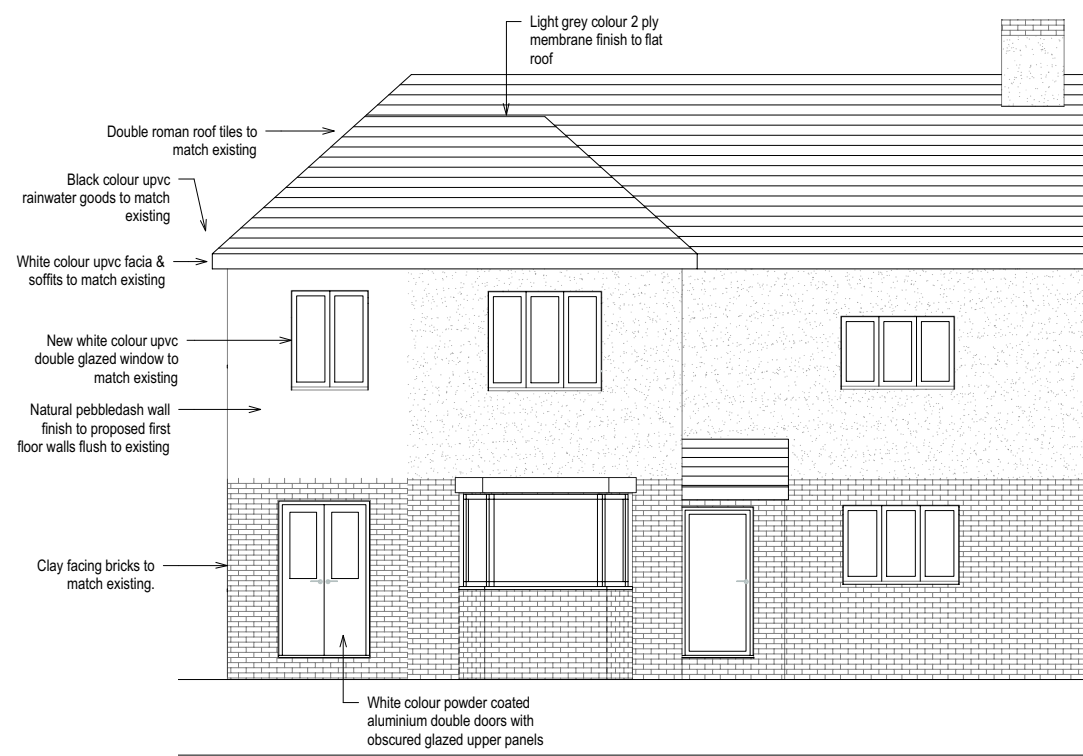


4 PROPOSED SIDE ELEVATION
Scale: 1:100

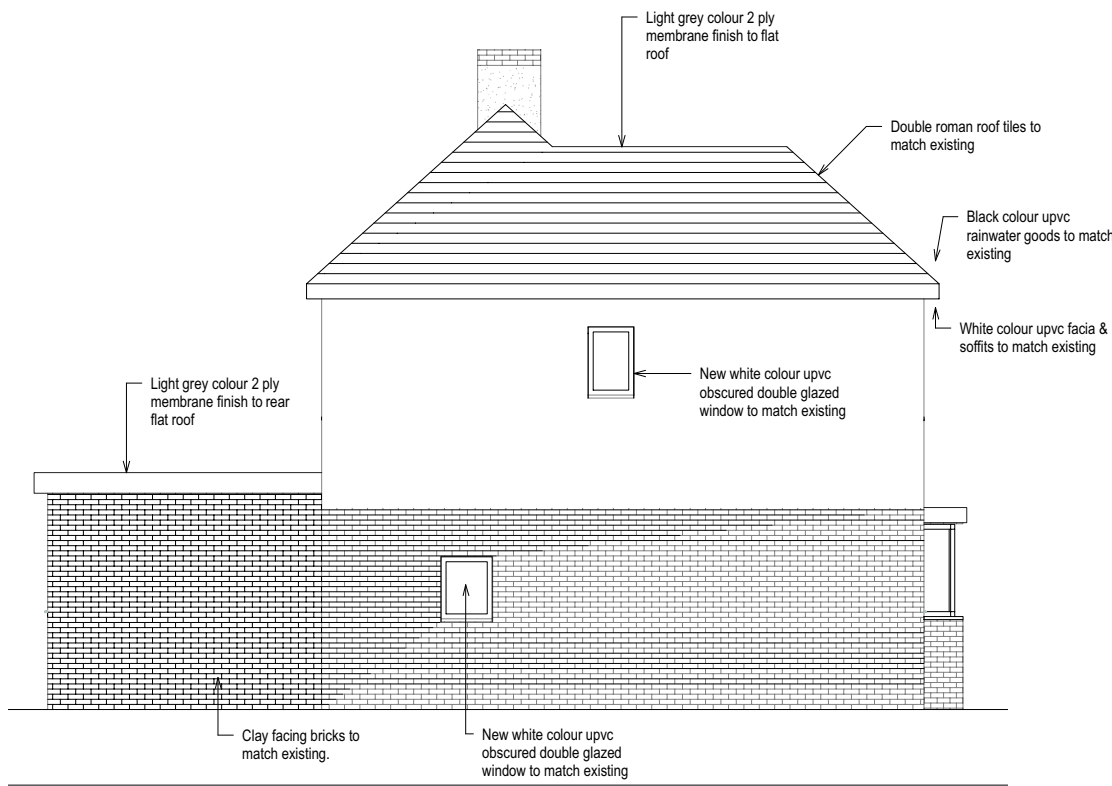


2 PROPOSED 1ST FLOOR PLAN
Scale: 1:50

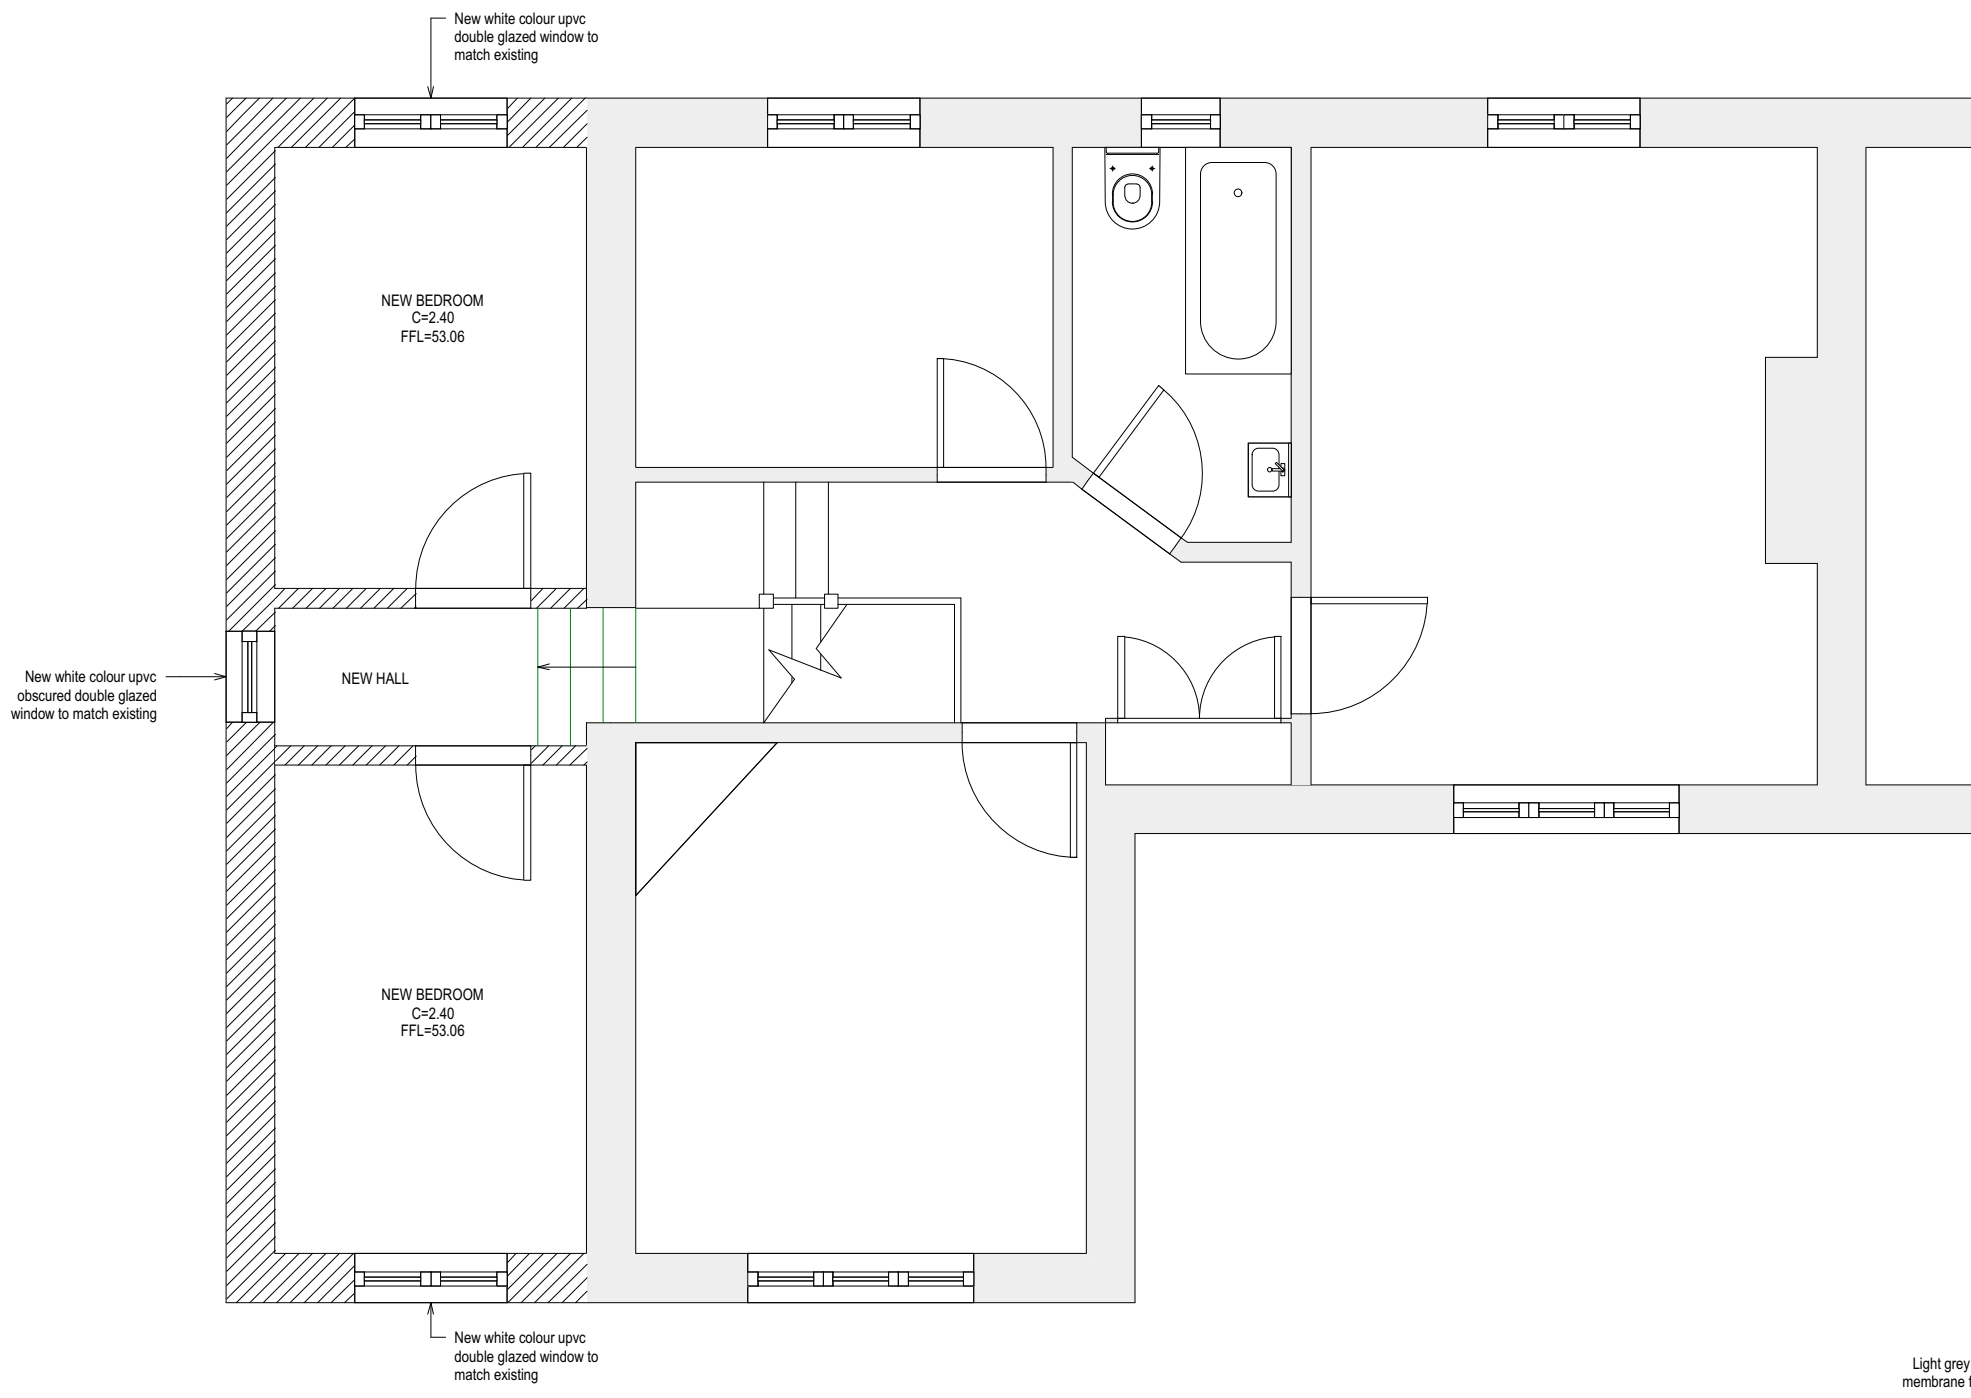

5 PROPOSED REAR ELEVATION
Scale: 1:100

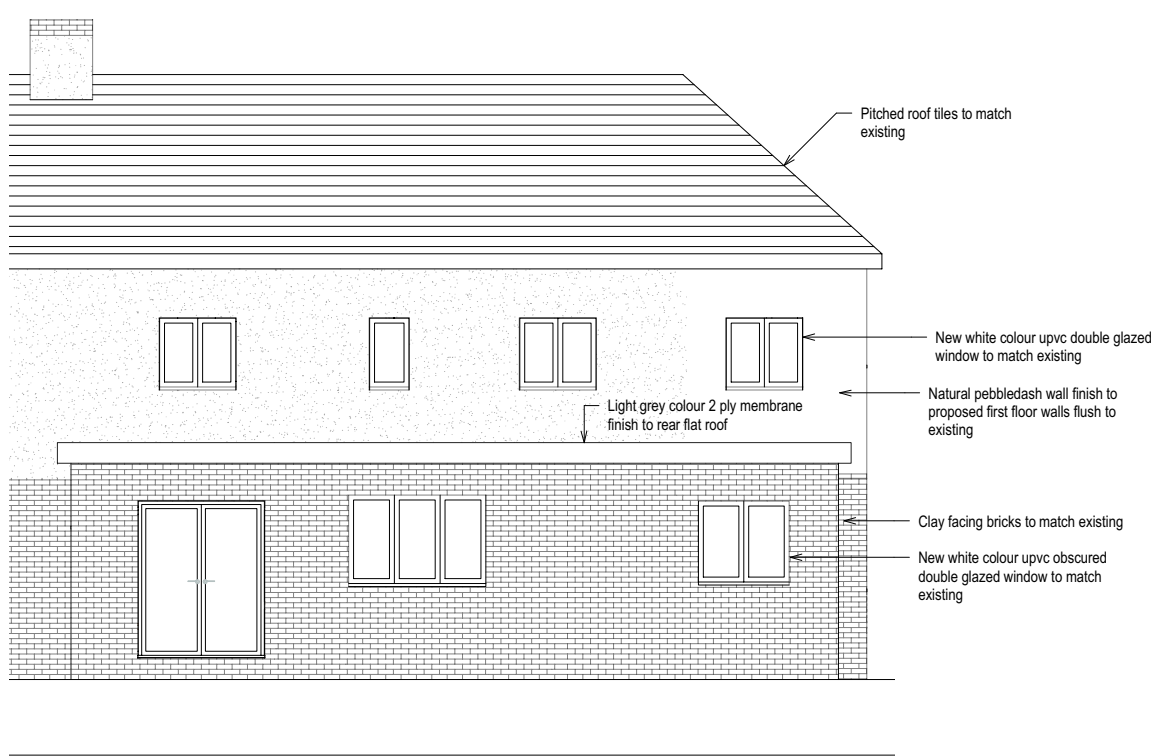

6 PROPOSED ROOF PLAN
Scale: 1:100

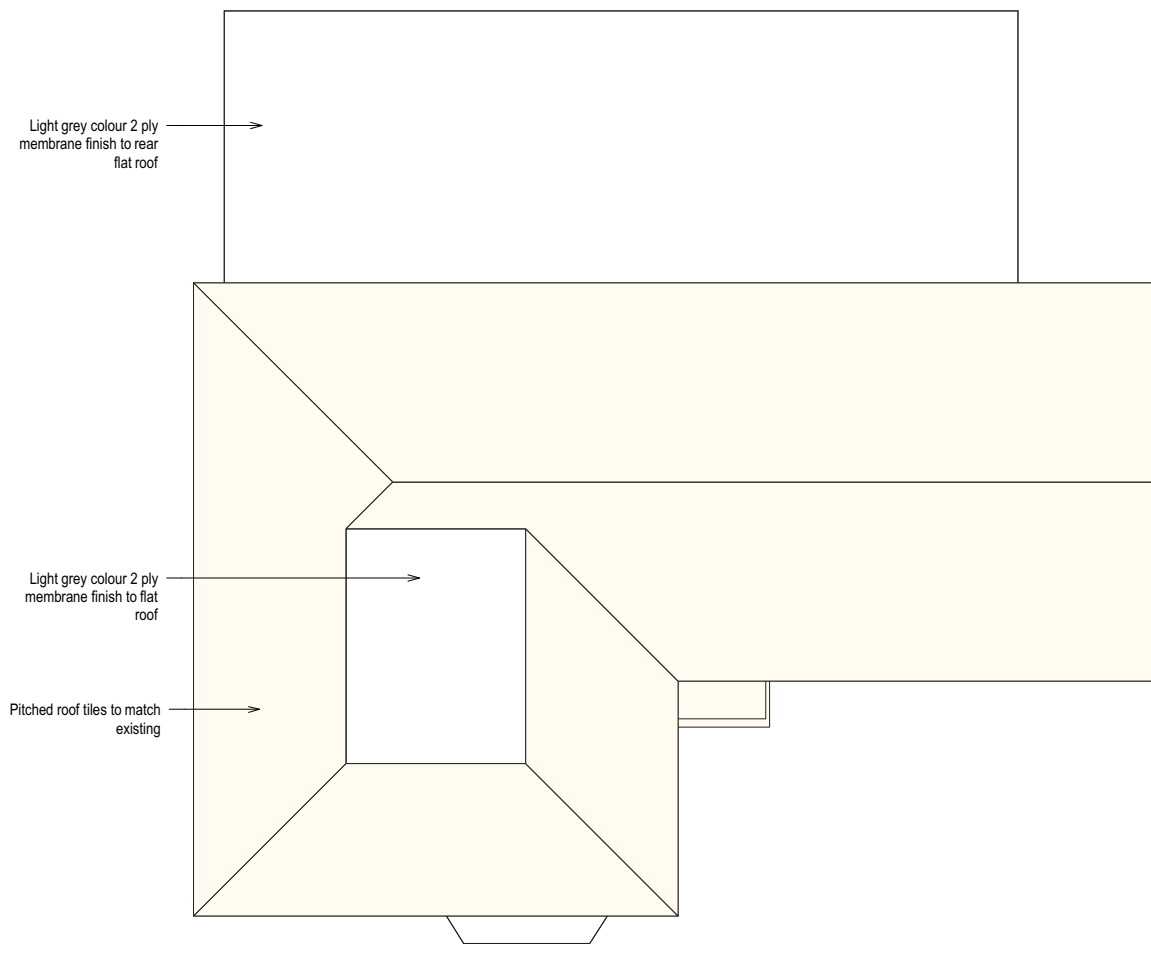

LEVEL DATA			
Levels are based on Temporary Bench Mark (TBM) located on Station A, Value = 50.00m			
NOTES			
1. All dimensions and levels to be checked on site by contractor prior to commencement.			
2. This drawing is to be read in conjunction with all relevant consultant's and/or specialist's drawings and documents. Any discrepancies or variations are to be notified to SurveyCloud Ltd before the affected work commences.			
KEY			
A	Approximate	LB	Liter Bin
AB	Air Brick	LP	Lamp Post
AB	Air Brick	LTB	Lighting Bollard
AG	Arch Crown Height	MB	Manhole
AG	Aggregate	MK	Marker Post
AS	Arch Spring Height	MP	Manhole
Asph	Asphalt	MP	Manhole
B	Bolton	NP	Nerve Pipe
BB	Bulbha Beacon	OH	Overhead Cable
BH	Bonhole	OH	Overhead Building
Bpw	Brick Paving	OH	Overhead Electric Cable
BIG	Black Steel Gully	OH	Overhead Telecom Cable
BRW	Brick Wall	PB	Post Box
BS	Bench Seal	PM	Parking Meter
C	Ceiling Height	PS	Post
Cup	Ceiling Stairs Up	PWL	Parapet Wall Level
CF	Fabric Ceiling Height	RB	Removable Bollard
CH	Ceiling Hatch	RE	Recessed Eye
CL	Cover Level	RG	Road Gully
CL	Cobbles	RL	Ridge Level
Conc	Concrete	RPO	Reflective Post
Cow	Crazy Paving	RS	Road Sign
Cpd	Cupboard	RWP	Rainwater Pipe
CPO	Concrete Post	SH	Window Sill to Head Height
CPS	Concrete Paving Slabs	SP	Soil Pipe
CNT	Cold Water Tank	SSL	Structural Steel Level
D	Depth (metres)	STN	Survey Station
DC	Drainage Channel	SVP	Soil Vent Pipe
DH	Door Head Height	SWC	Surface Water IC
GPC	Gramp Proof Course	TGB	Telephone Call Box
EL	Eaves Level	TFL	Top Fence Level
EP	Electric Pole	TL	Traffic Light
EP	Earth Road	TLCB	Traffic Light Control Box
FB	Fixed Bollard	Trac	Tarmac
FFL	Finished Floor Level	TP	Telegraph Pole
FL	Free Hydrant	TP	Tackle Paving
FL	Flood Light	TRP	Timber Post
FP	Flag Pole	TWL	Top Wall Level
FPO	Fence Post	U	Unknown
FRL	Flat Roof Level	UB	Underside of Beam Height
FWC	Foul Water IC	UB	Underside of Beam Height
G	Gully	UD	Underside of Ducting Height
GM	Gas Meter	UP	Underside of Pipe Height
GP	Gas Pipe	US	Underside
GPO	Gate Post	UTL	Under to Lift
H	Height (metres)	VP	Vent Pipe
HB	Hinged Bollard	WAC	Window Arch Crown Height
HWC	Hot Water Cylinder	WAS	Window Arch Spring Height
IC	Inspection Cover	WH	Window Head Height
ID	Invert Depth	WL	Water Level
I	Invert Level	WM	Water Meter
JB	Junction Box	WP	Water Pipe
KIG	Kerb Inlet Gully	WS	Window Sill Height
L	Level	WSV	Water Stop Valve

STATION SCHEDULE

STN A	500.000	1000.000	50.000
STN B	500.000	1015.750	49.994
STN C	499.214	987.873	49.817
STN D	494.484	1024.850	9.902

Revision	Comment	Date
Client	MRS BURTON	
Project	20 BOUNDARY WAY HAWANT HAMPSHIRE PO9 1NE	
Title	PROPOSED FLOOR PLANS, ELEVATIONS, ROOF PLAN	
Drawing Number	SD/1806-P2.0	Revision
Scale	AS SHOWN	Status
Sheet Size	A1	PLANNING
Drawn By	DW	
Check		
Date	MARCH 2018	
SURVEYCLOUD LTD		
10 Church Road Sheep Gloucester GL2 2DW		
Phone 01700 808 808 Office 01700 802 486 mail@surveycloud.co.uk www.surveycloud.co.uk		