

NOTES:

Dimensions to be checked on site before commencing work. Any discrepancies shall be reported to the architect immediately.

Do not scale from these drawings except for planning purposes. Use figured dimensions only.

Where applicable this drawing is to be read in conjunction with other consultants' drawings.

Proposed schedule of materials:

- 1

White UpVC window
- 2


Concrete roof tile
- 3

Single ply/parapet flat roof
- 4

Skylight
- 5

Aluminum bi-fold doors
- 6


Brick to match existing

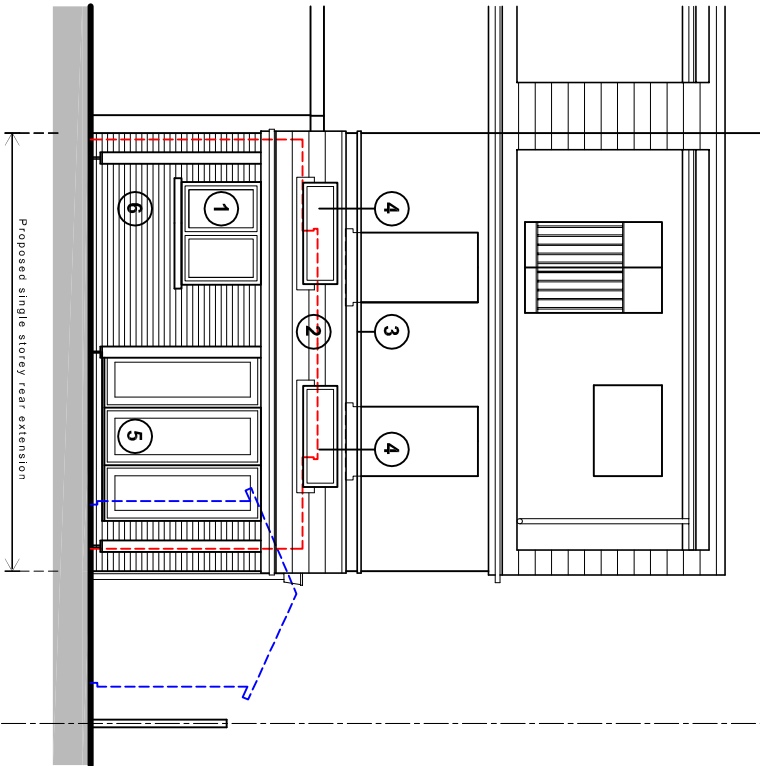

No. 599


No. 597

North (rear) elevation

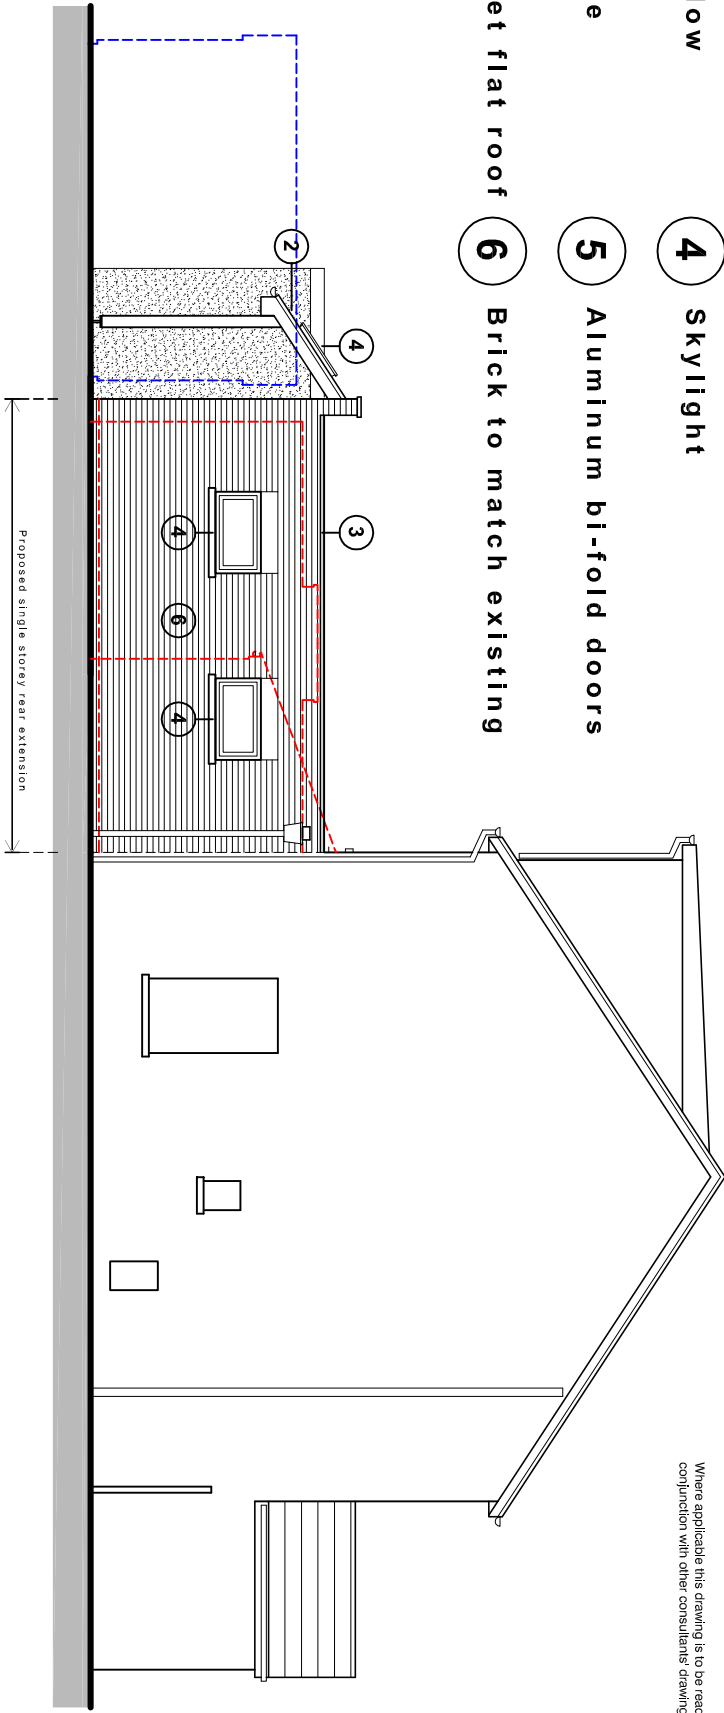

0 1 2 3 4 5 10

West (side) elevation

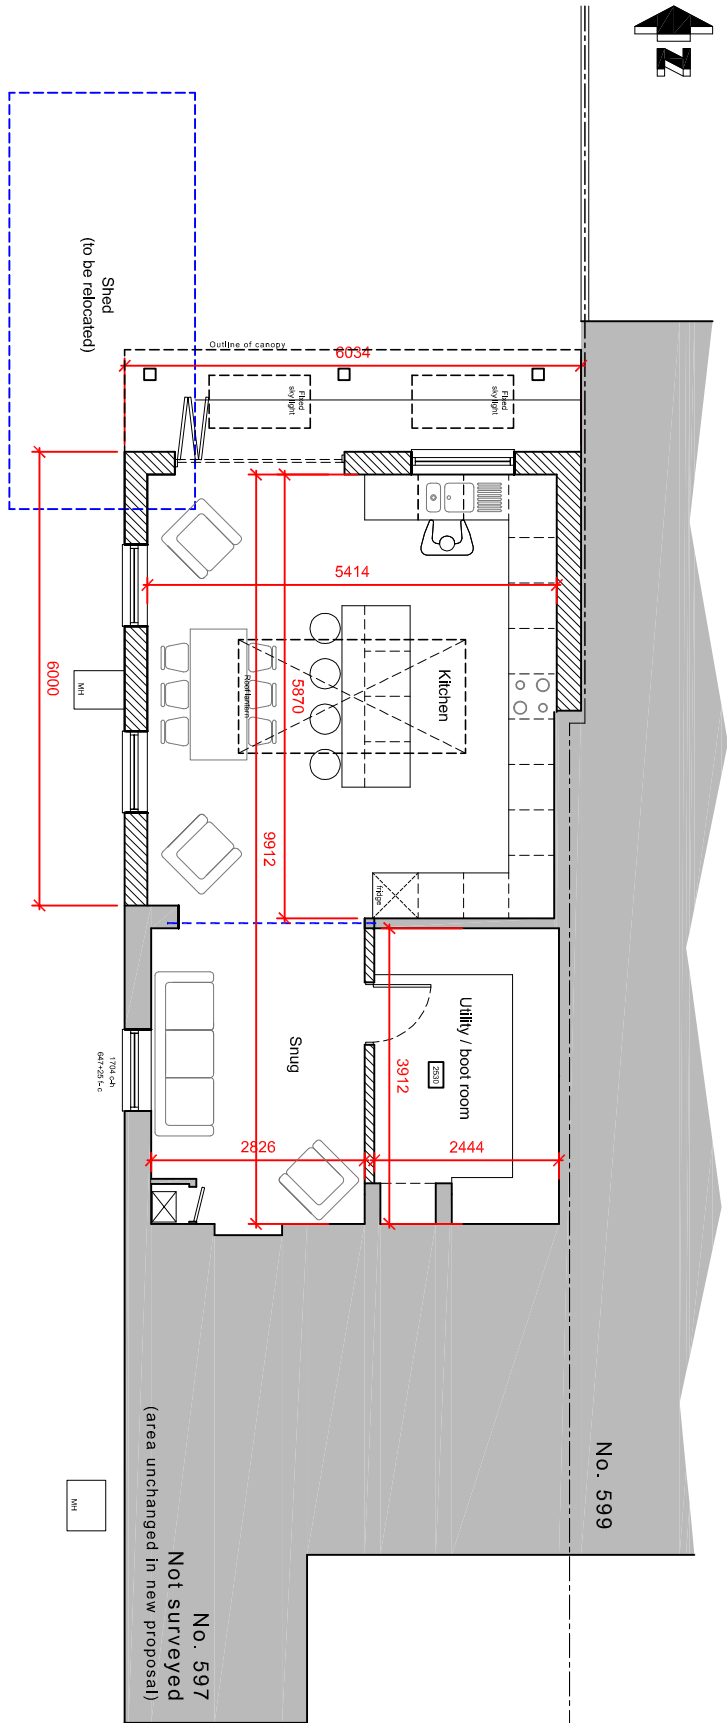

No. 599

No. 597

Not surveyed
(area unchanged in new proposal)

MM

MM


Shed
(to be re-located)

Key:

- Existing walls to be retained
- Proposed walls
- New steel / structural support
(TBC by engineer)

Ground floor


Proposed floor plans & elevations scale 1:100

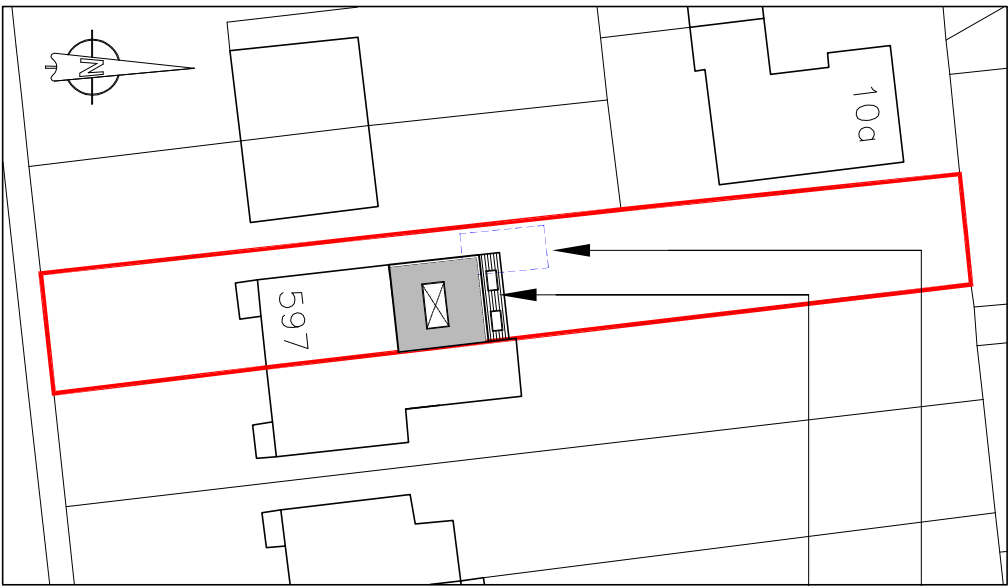

Site plan

0 5 10 20 1:500

Existing shed to be re-located
Proposed single
storey rear extension

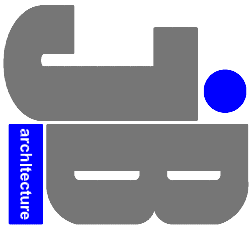

JIMMY BESSANT ARCHITECTURE
TEL: 01243 373620 M: 07769904282
E: jimmy@jb-architecture.co.uk
Web: www.jb-architecture.co.uk

For
MR & MRS GILBERT

Project
PROPOSED REAR EXTENSION
AT 597 SOUTHLEIGH ROAD
EMSWORTH, HANTS
PO10 7TE

Title
PROPOSED FLOOR PLANS
& ELEVATIONS & SITE PLAN

Date	Drawn	Scale	Checked
JAN 2019	JB	1:100 @ AS	-
Job Number	Drawing Number	Revision	
PL23819	402	A	