


6 MAPLE CLOSE, ENSWORTH PO10 7RJ

PROPOSED REAR AND SIDE EXTENSIONS. Scale 1:50

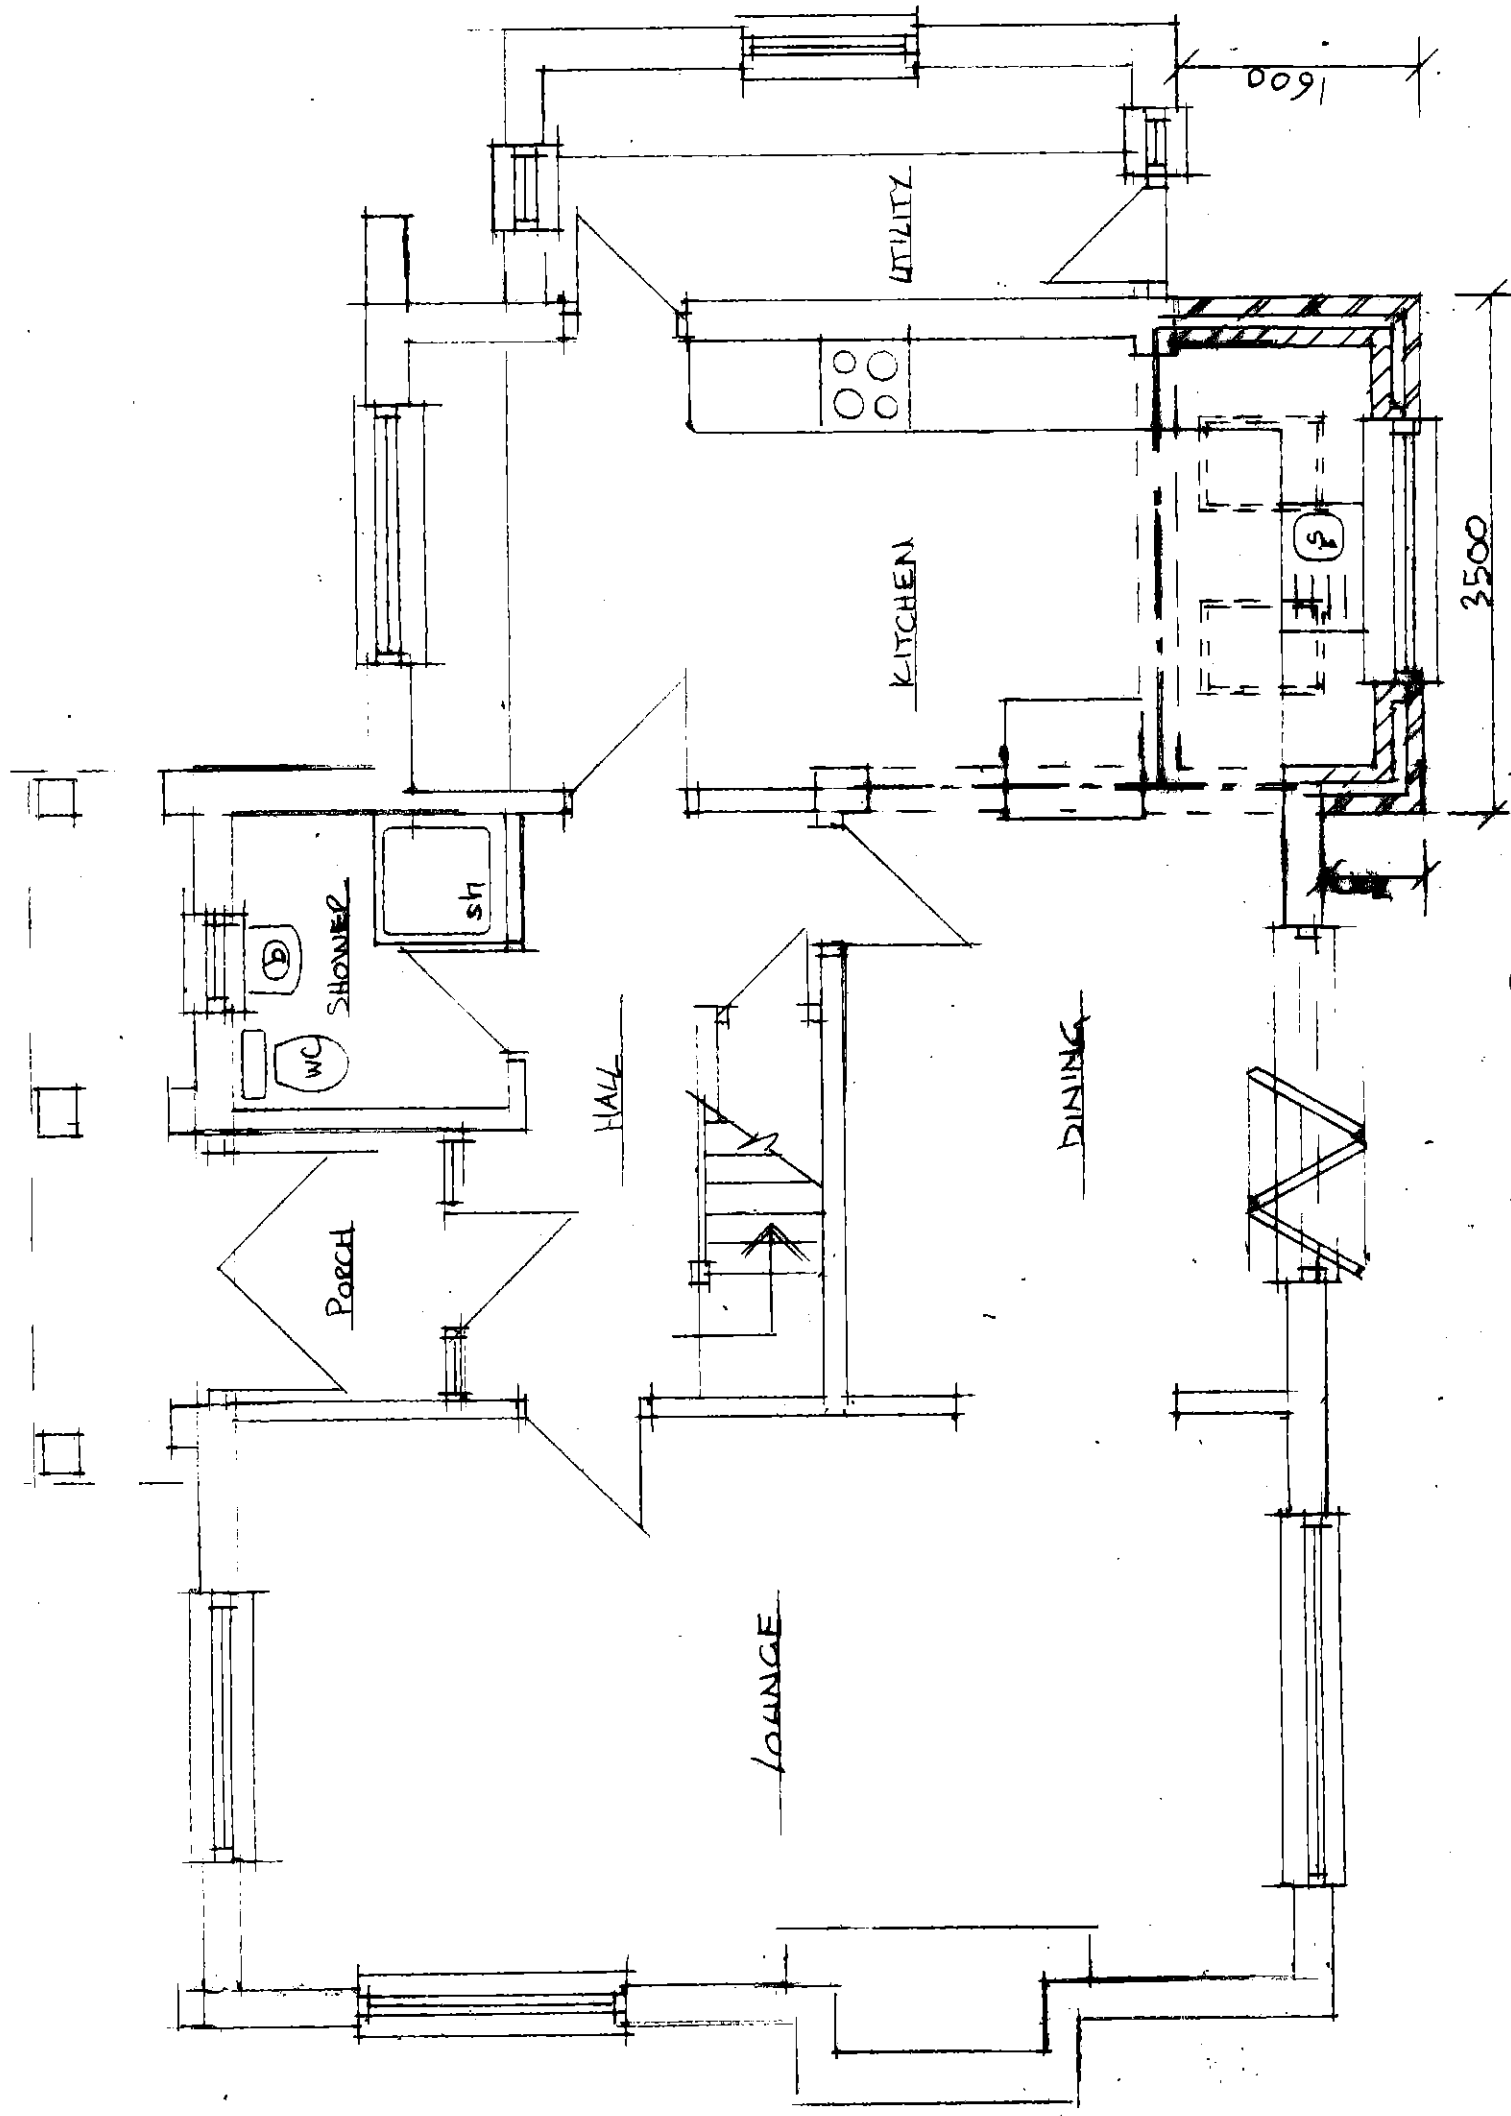

GROUND FLOOR PLAN 1:50

HAVANT BOROUGH
COUNCIL

12 FEB 2019

RECEIVED