
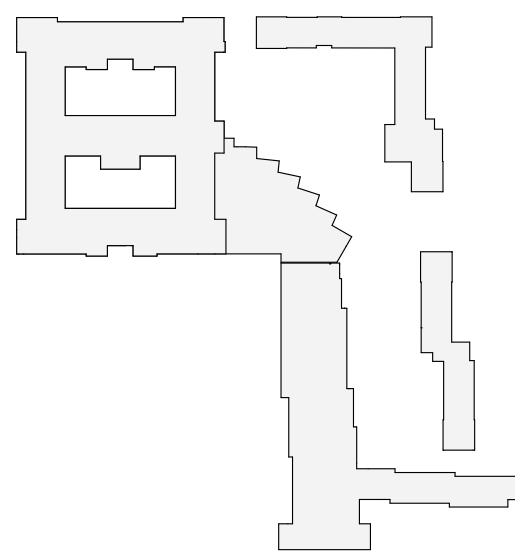


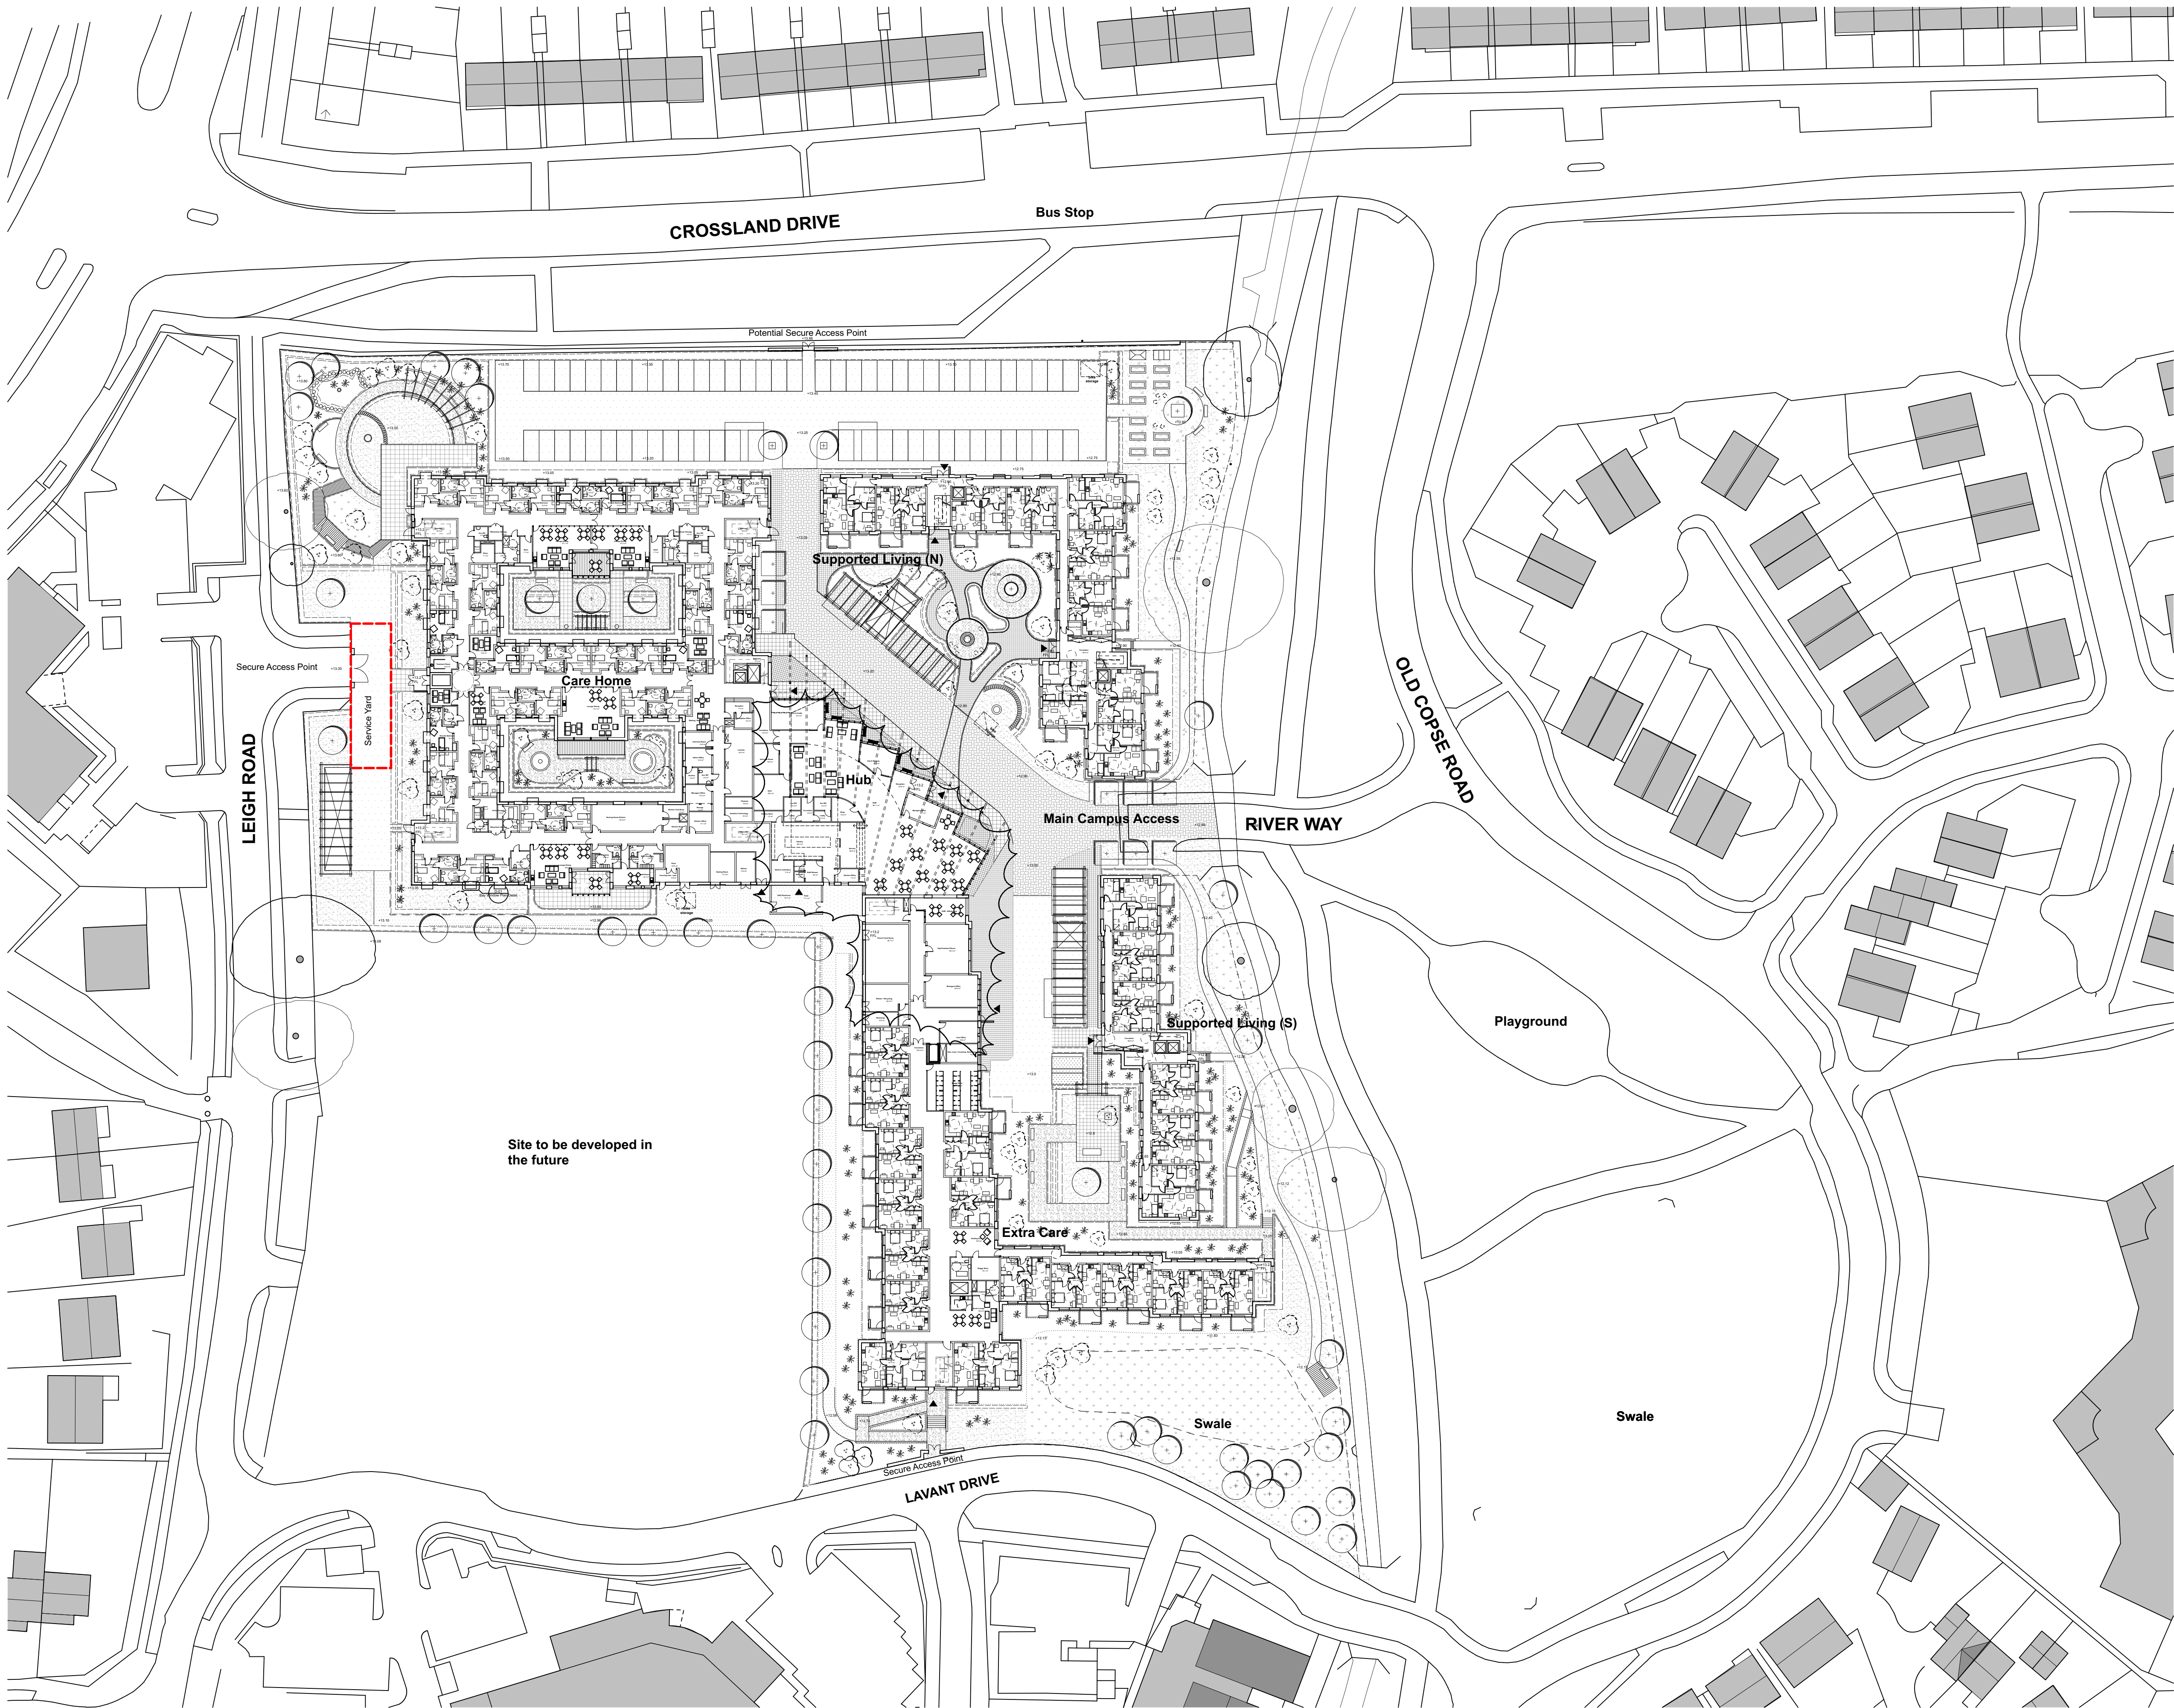

© Penoyre & Prasad LLP
Do not scale from this drawing.
Dimensions are to be verified on site prior to construction.
Ordnance Survey Data reproduced by permission of Ordnance Survey®, on
behalf of Her Majesty's Stationery Office. © Crown Copyright. All rights reserved.

Rev	Date	Prep/Check	Description
-----	------	------------	-------------

Penoyre & Prasad

28-42 Banner Street
London EC1Y 8QE
020 7250 3477
penoyreprasad.com

Client
Hampshire County Council

Project
Oak Park Health & Wellbeing Campus

Drawing Title
Proposed Site Plan

Drawing Status Planning	Scale 1:500@A1 / 1:000 @ A3
Date 20/08/18	Revision
Drawing Number	

598-PL-101

