


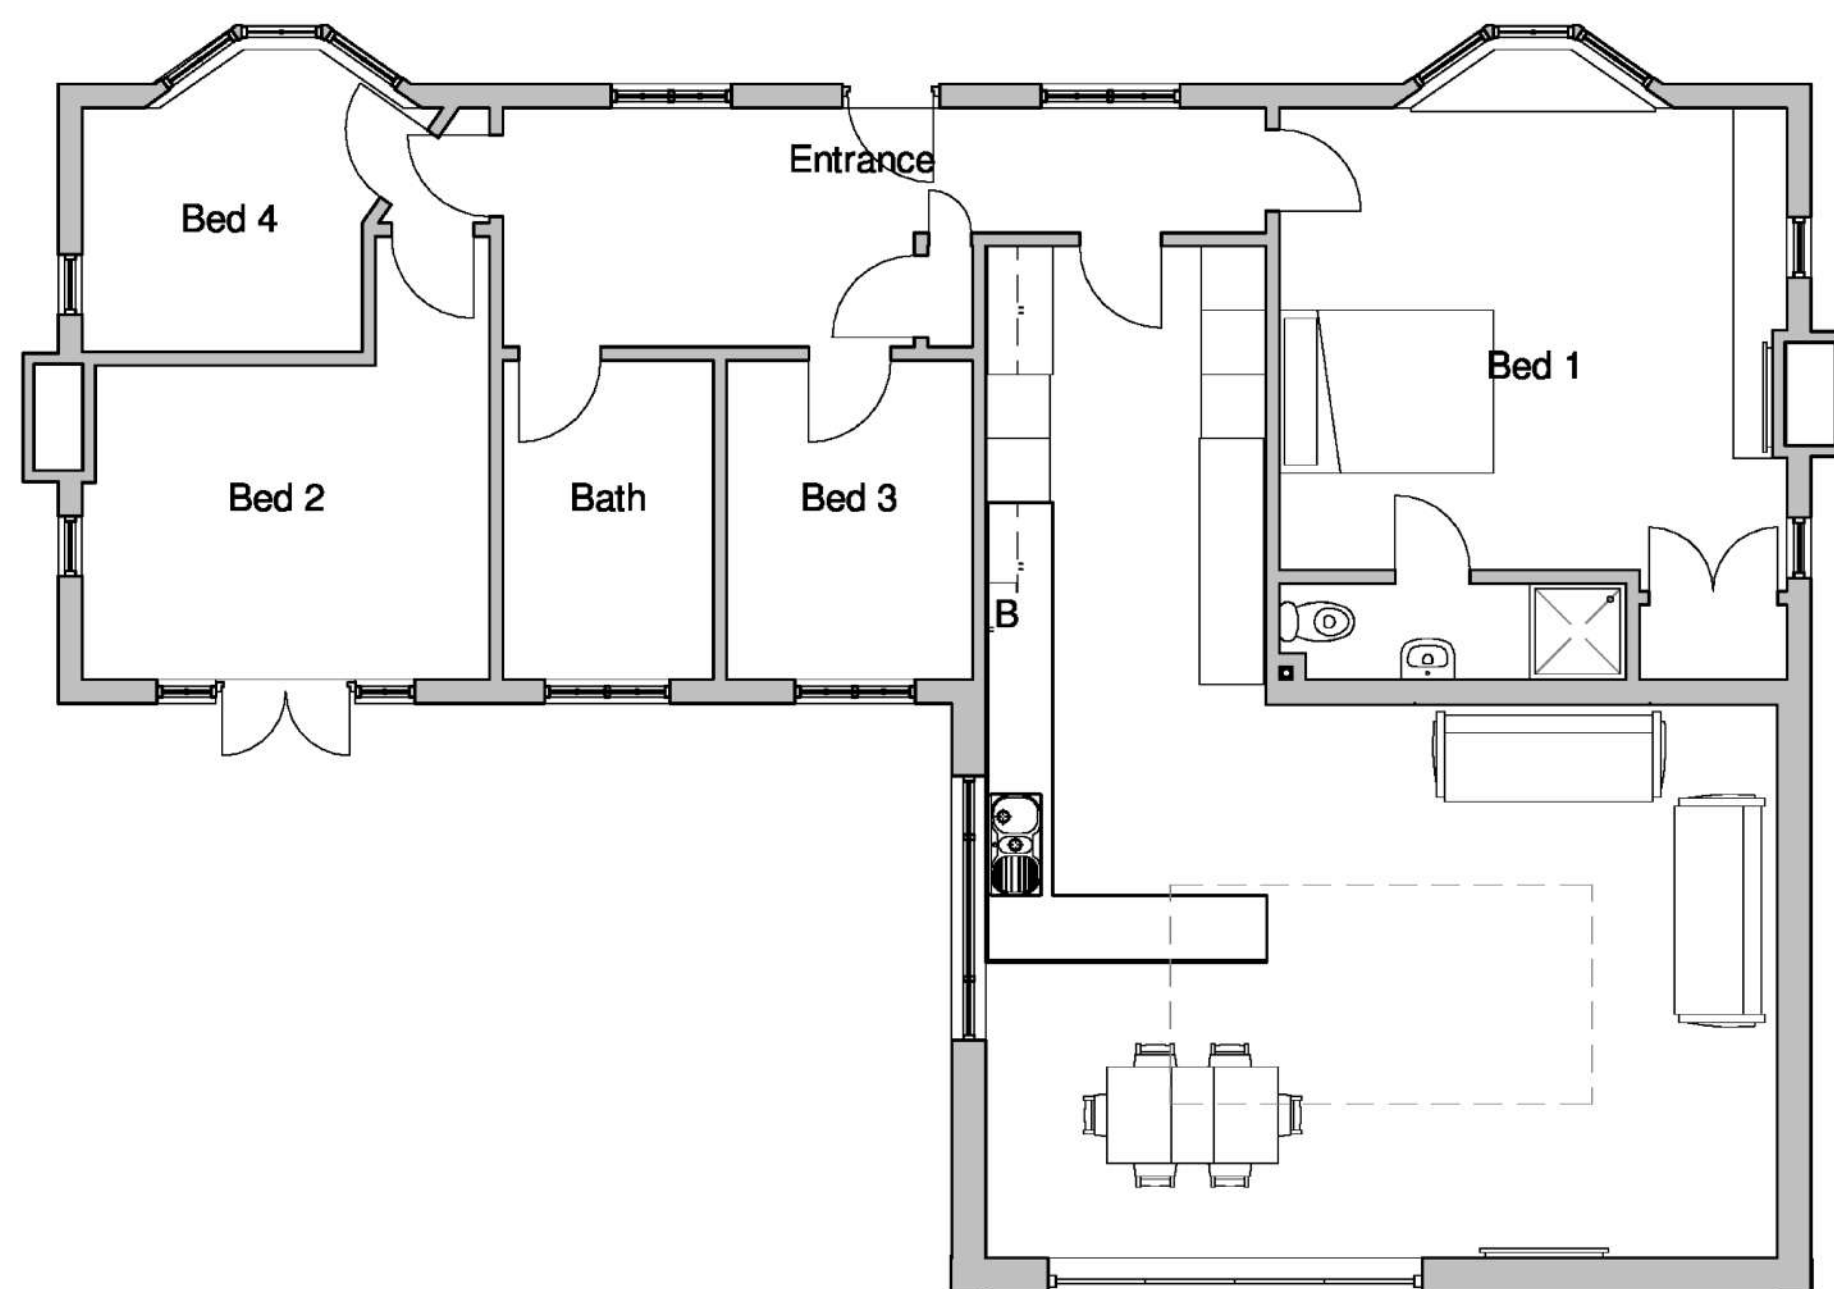


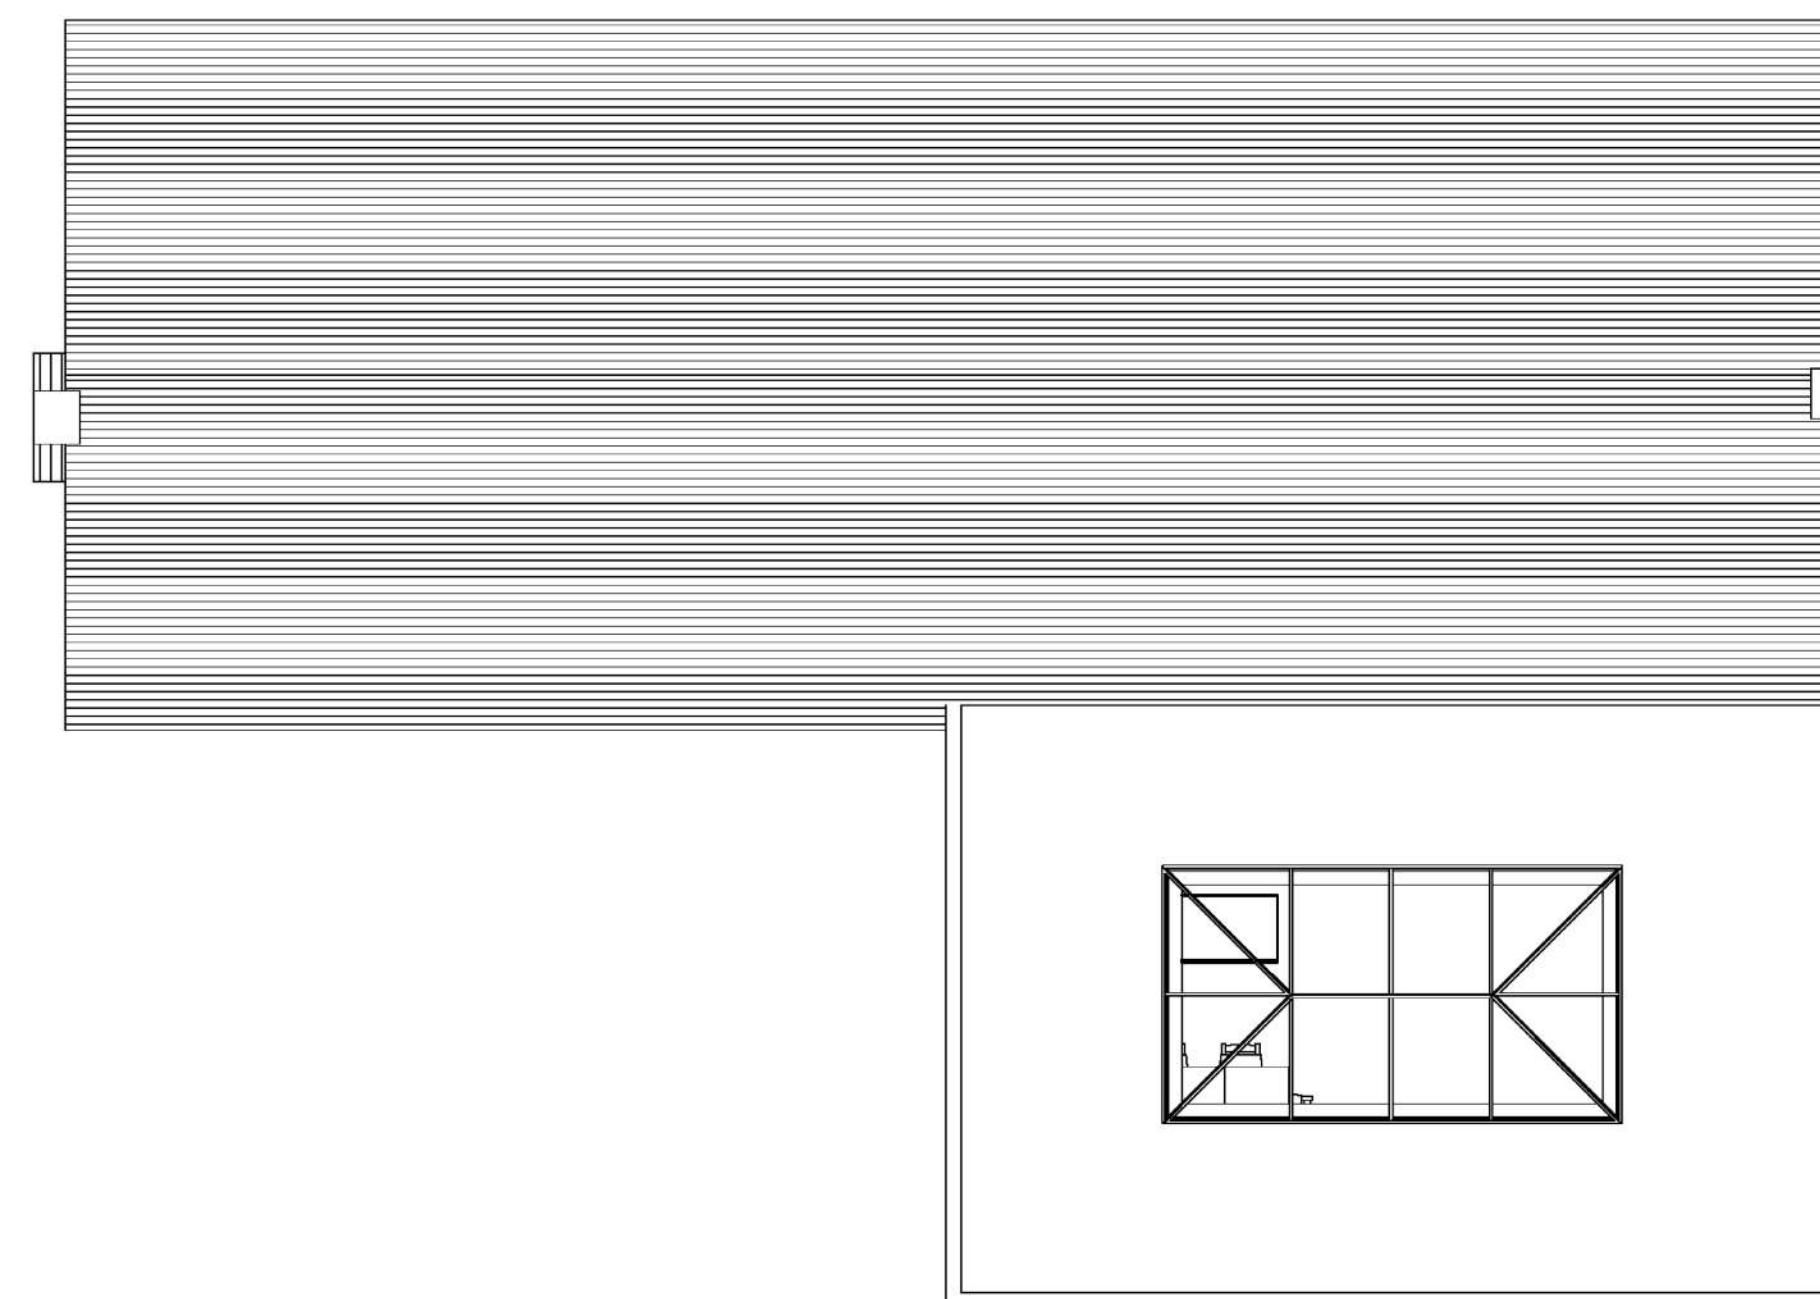

Proposed Floor Plan
1 : 100

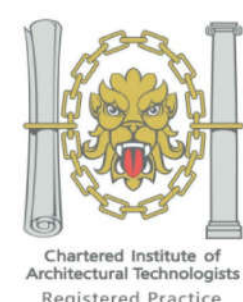

Proposed Roof Plan
1 : 100

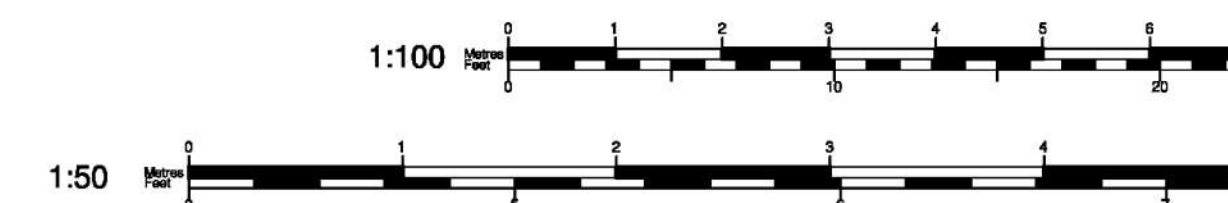

Tel: 0800 6127 664
www.yourhomeplans.co.uk

Your Home Plans



These drawings are for approval purposes. Materials and products should not be ordered based on scaling from drawings as errors may occur along existing building lines. All measurements and supporting elements are to be checked on site. Refer to Your Home Plans if any discrepancies are found.

Mr & Mrs Stanley
23 Rowan Avenue
Waterlooville
Hampshire
PO8 8AZ

Proposed Floor Plan

Project number	23ROW-19	A104
Date	25th January 2019	
Drawn by	JG	
Checked by	Checker	Scale
		1 : 100