


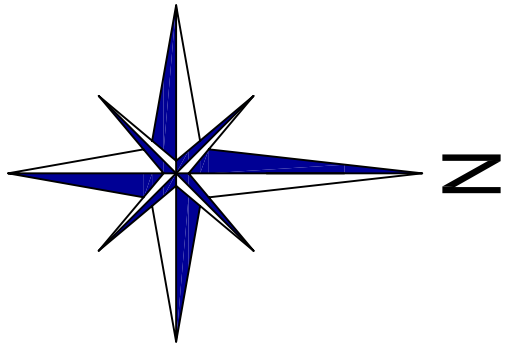

PRELIMINARY

NOTES :

ALL ELEVATIONS ARE RELATIVE TO O.S. DATUM FROM G.S. 9 SURVEY GRID ORIENTATED TO OS NATIONAL GRID


WHILE ALL POSSIBLE EFFORT HAS BEEN MADE TO VERIFY SERVICES, WE ARE UNABLE TO DETAIL COVERS BURIED OR OCCUPIED AT THE TIME OF SURVEY.

ALL LINES AND DIMENSIONS SHOULD BE CHECKED ON SITE PRIOR TO THE COMMENCEMENT OF WORKS.


ROOFLINE DETAIL IS INDICATIVE ONLY

G.P.S. LEVELS AND GRID ARE OBTAINED USING INDUSTRY STANDARD GUIDELINES AND ARE NOT TO BE USED FOR CONSTRUCTION PURPOSES WITHOUT THE ELEVATION DETAIL IS THEREFORE RELATIVE TO THE TIME AND DATE OF SURVEY.


LOCATION PLAN:

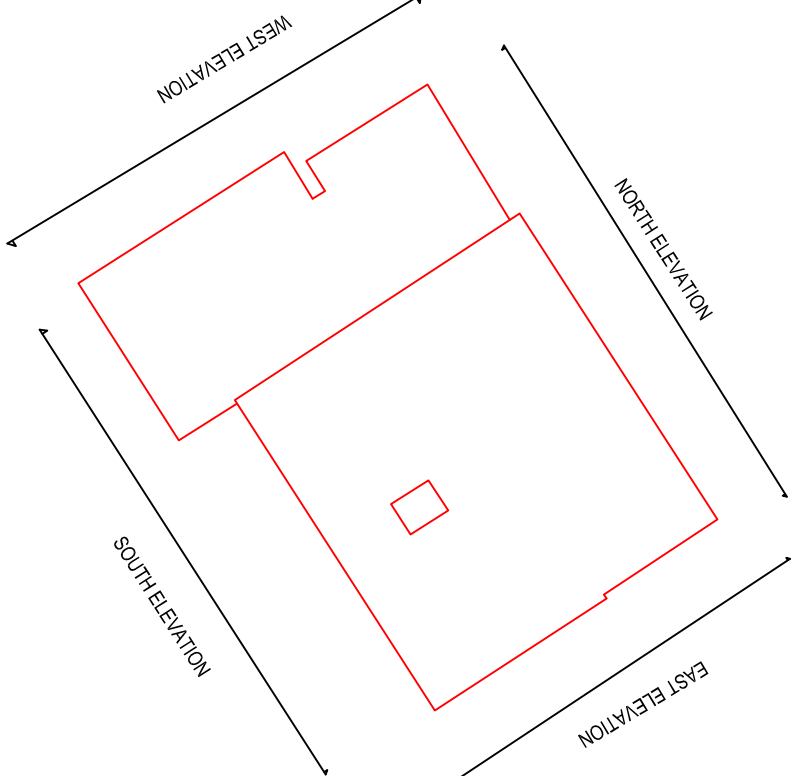


WEST ELEVATION

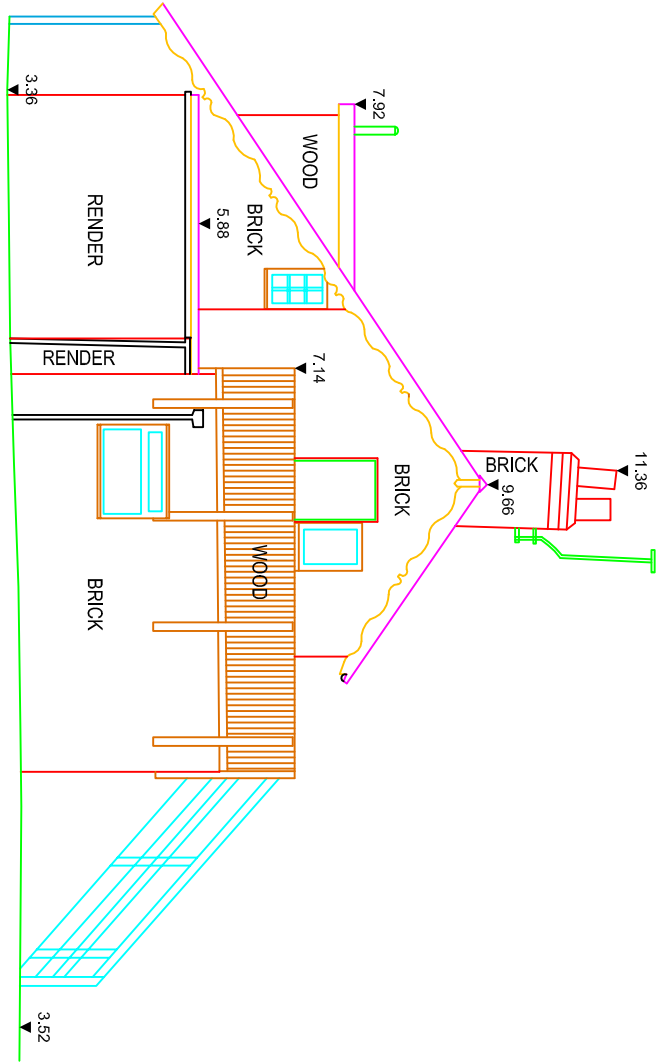



SOUTH ELEVATION

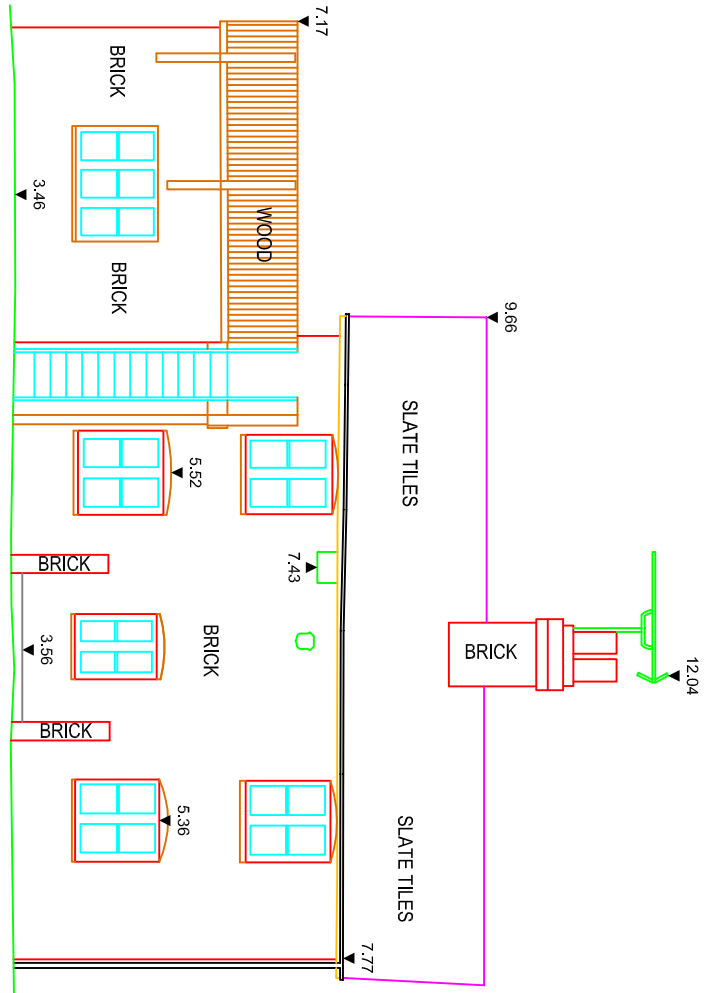

EAST ELEVATION

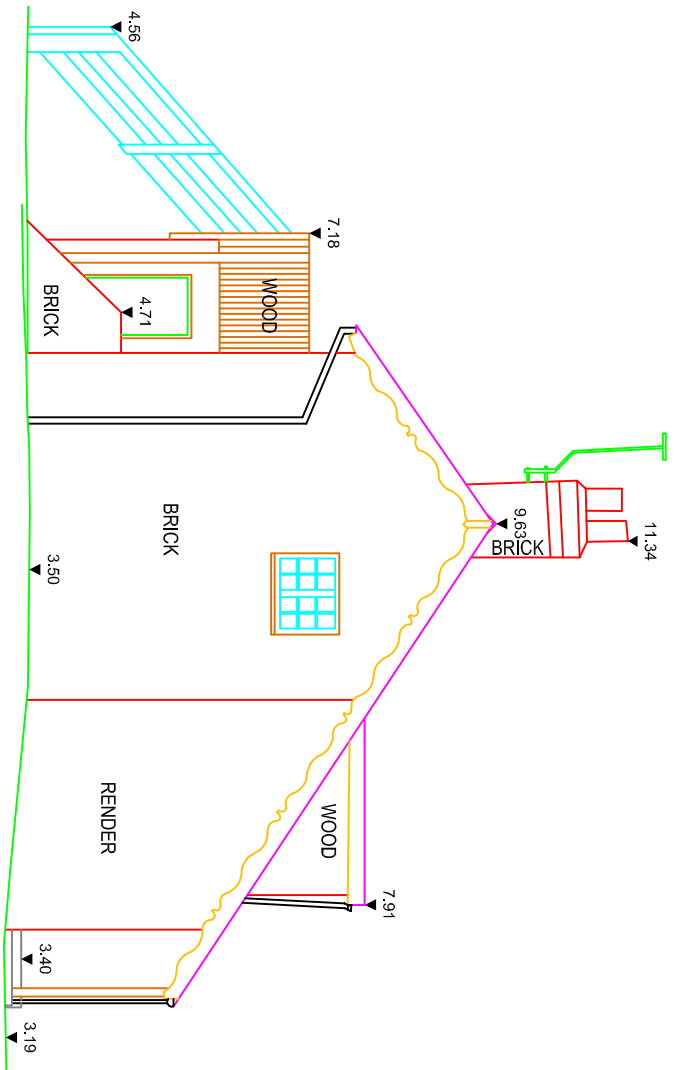

NORTH ELEVATION

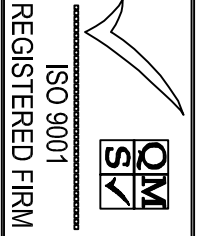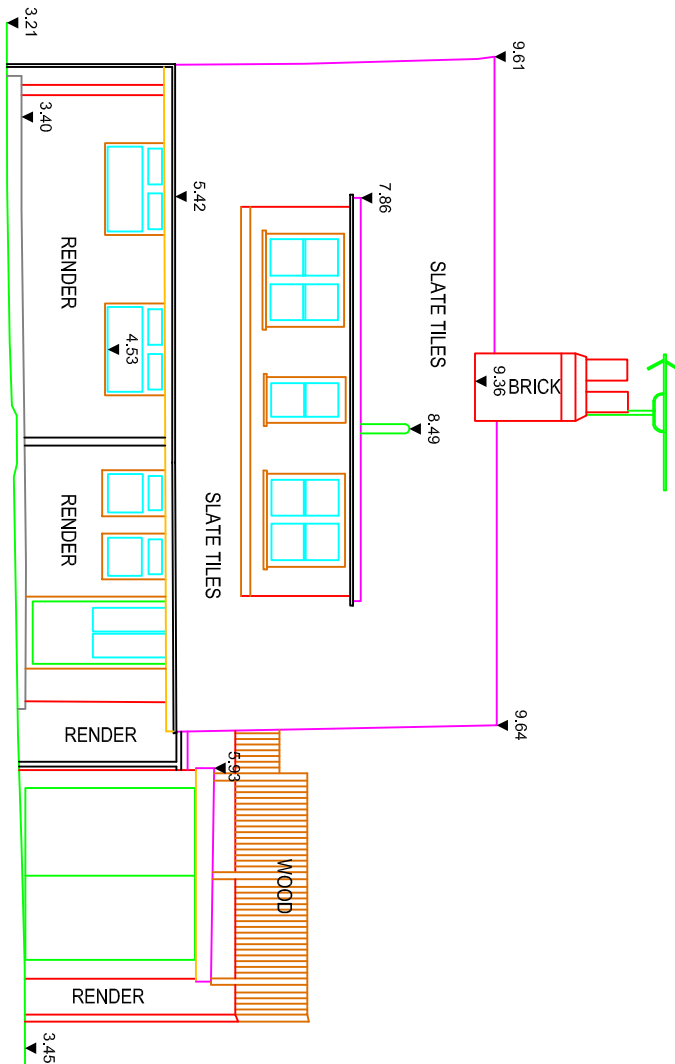

Shaw Colegate
LAND & BUILDING SURVEYORS

Unit 48, The Old Flour Mill, Queen Street, Farnworth, Herts. PO10 7BT
Tel : (01243) 374172 Email: mail@shawcolegate.com
Fax: (01243) 376940 Web : www.shawcolegate.com

Title : TOURNEBURY WOODS
THE TOURNEBURY WOOD ESTATE, HAYLING ISLAND
ELEVATIONS FILE 3

Job No. : 06918_ELEV3_PRE
Original Scale : 1:100
Sheet Size : A1

Surveyed By : LLRM/JW Date : MAY 2018
Drawn By : LLRM Date : MAY 2018

PRELIMINARY

Client : CHRISTOPHER SNELL
THE TOURNEBURY WOOD ESTATE
TOURNEBURY LANE, HAMPSHIRE, PO11 9DL