




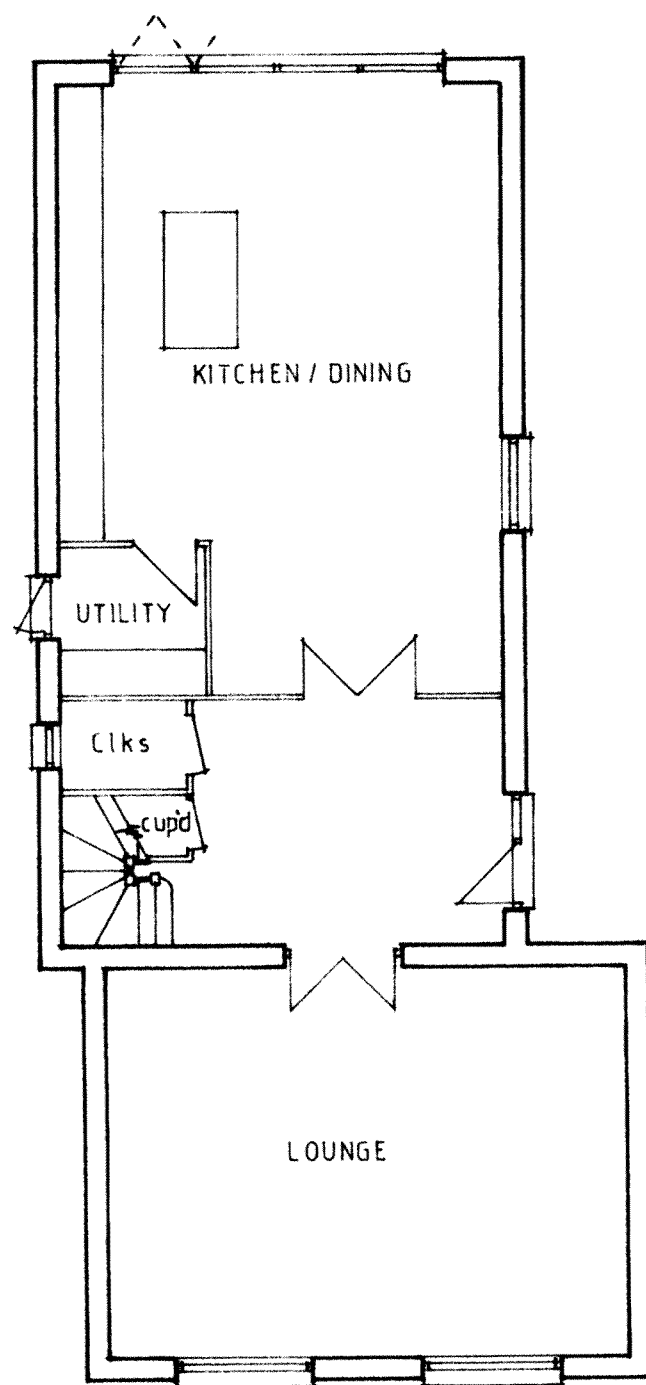


GROUND FLOOR PLAN

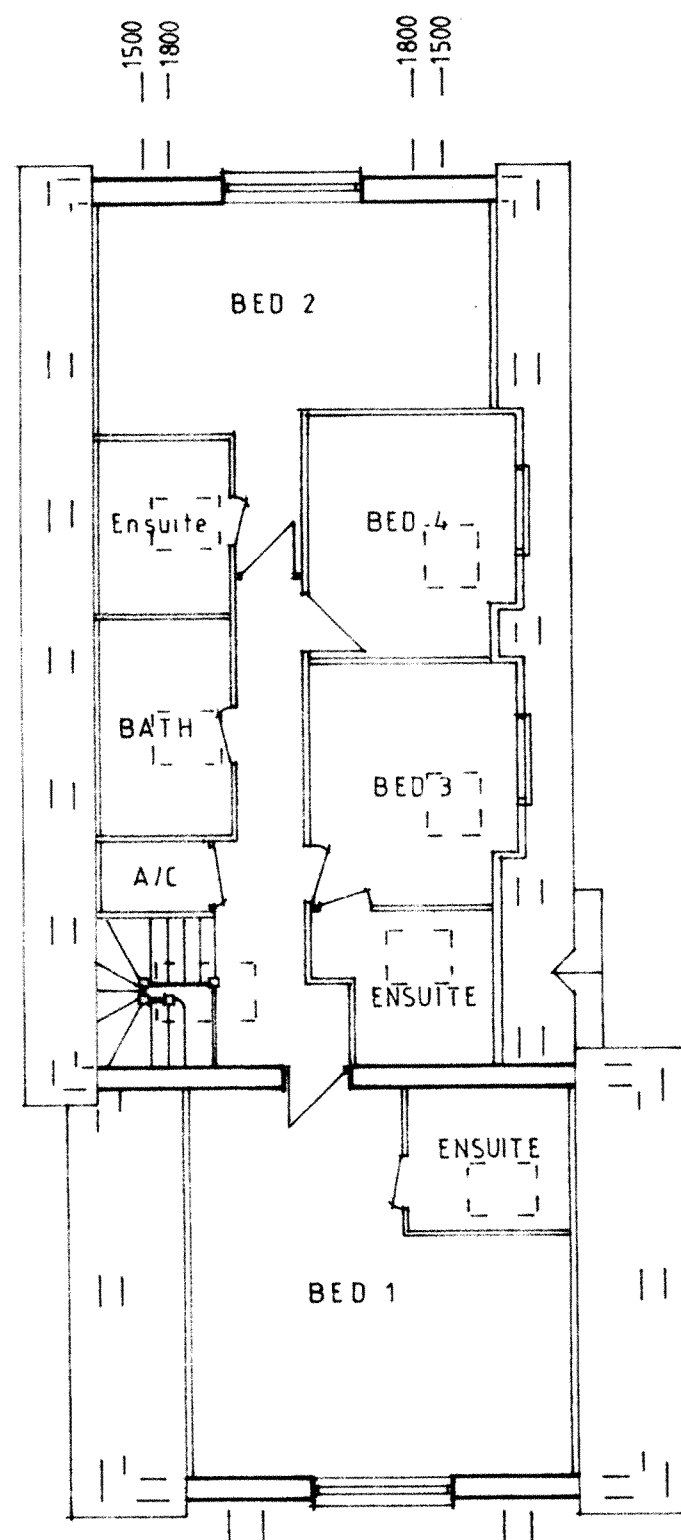

FIRST FLOOR PLAN

 

Original paper size A3

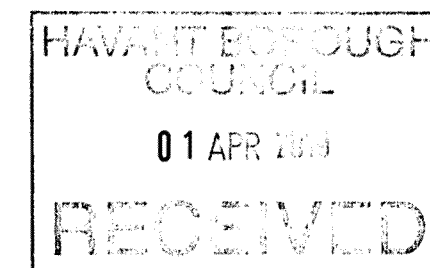

Rev A—Minor revisions;
(Mar'19)

Project

PROPOSED REPLACEMENT HOUSE AT
LITTLE FOXES, ROSE HILL, WATERLOOVILLE.

Drawing Title

PROPOSED FLOOR PLANS

Client

MR GOODYEAR

NP DESIGNS
Architectural Consultants

WOODSIDE HOUSE, 108 LONGWOOD AVENUE
COWPLAIN,
WATERLOOVILLE, HAMPSHIRE PO8 8HX
TEL: 023 9226 8551; EMAIL: nigel@npdesigns.net

Scale 1:100

Dwg No P 298 / 4

Rev A