



25 PARK CRESENT, EMSWORTH
PROPOSED

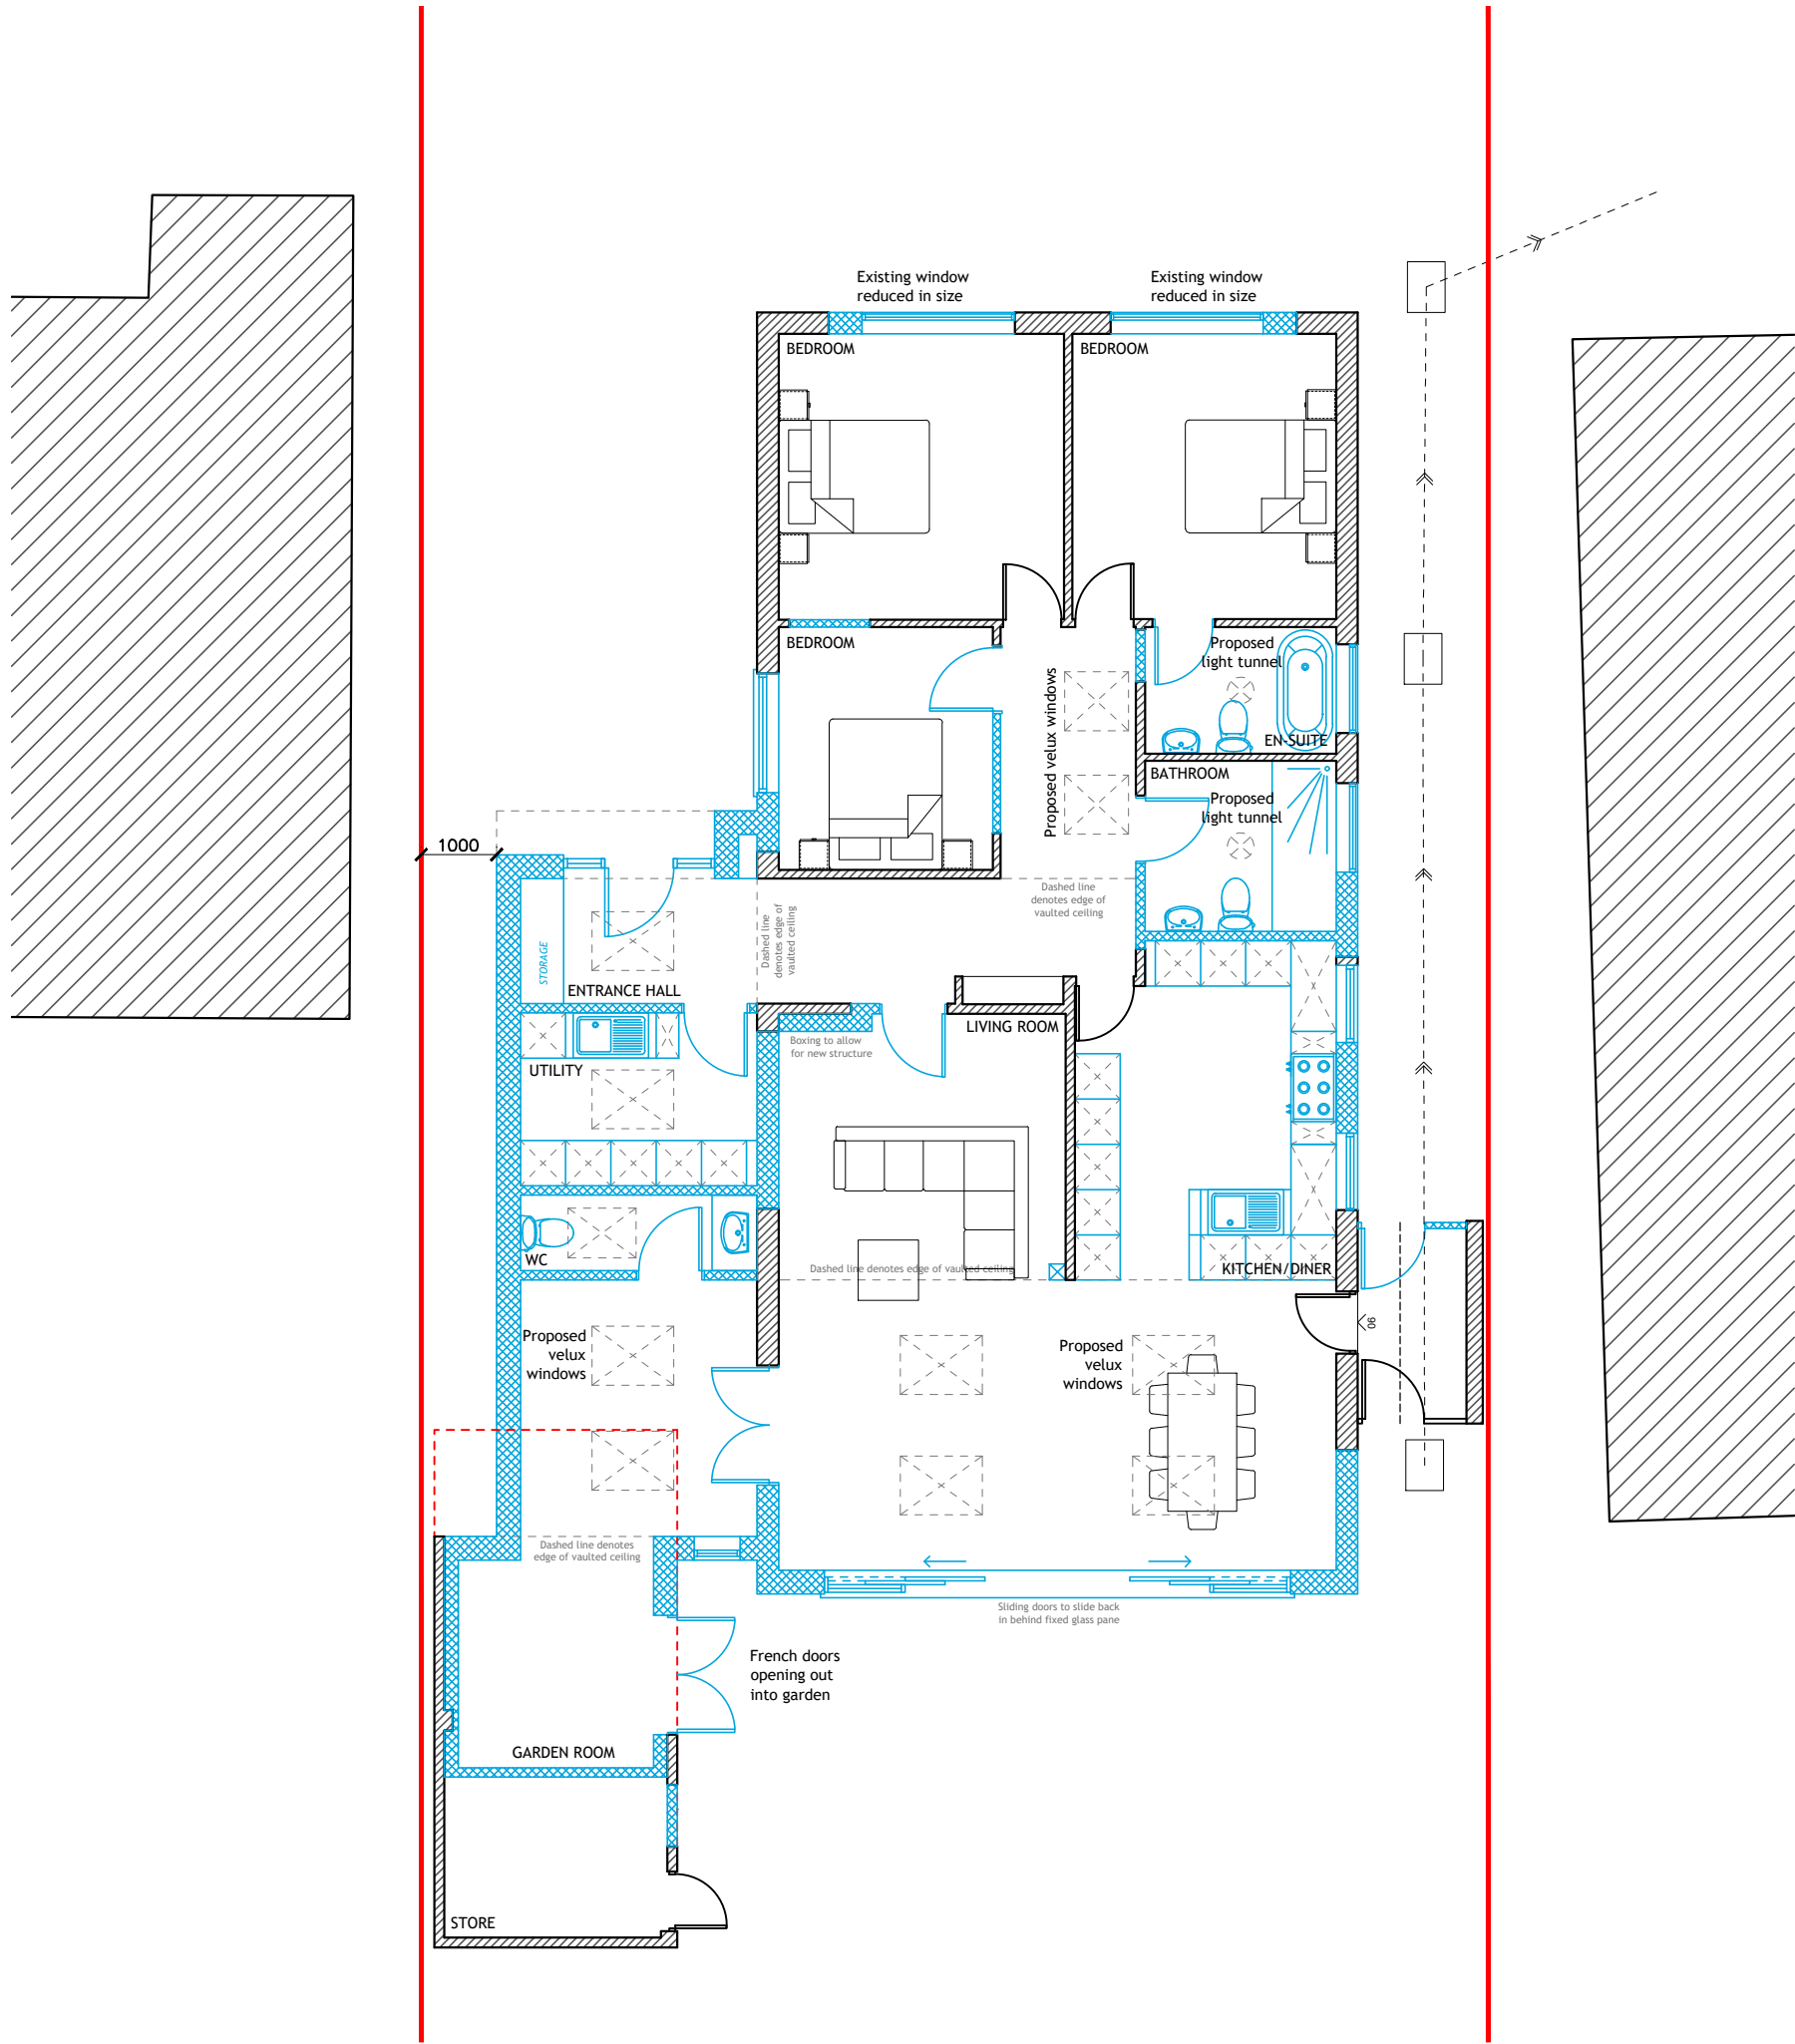

GROUND FLOOR PLAN
1:100



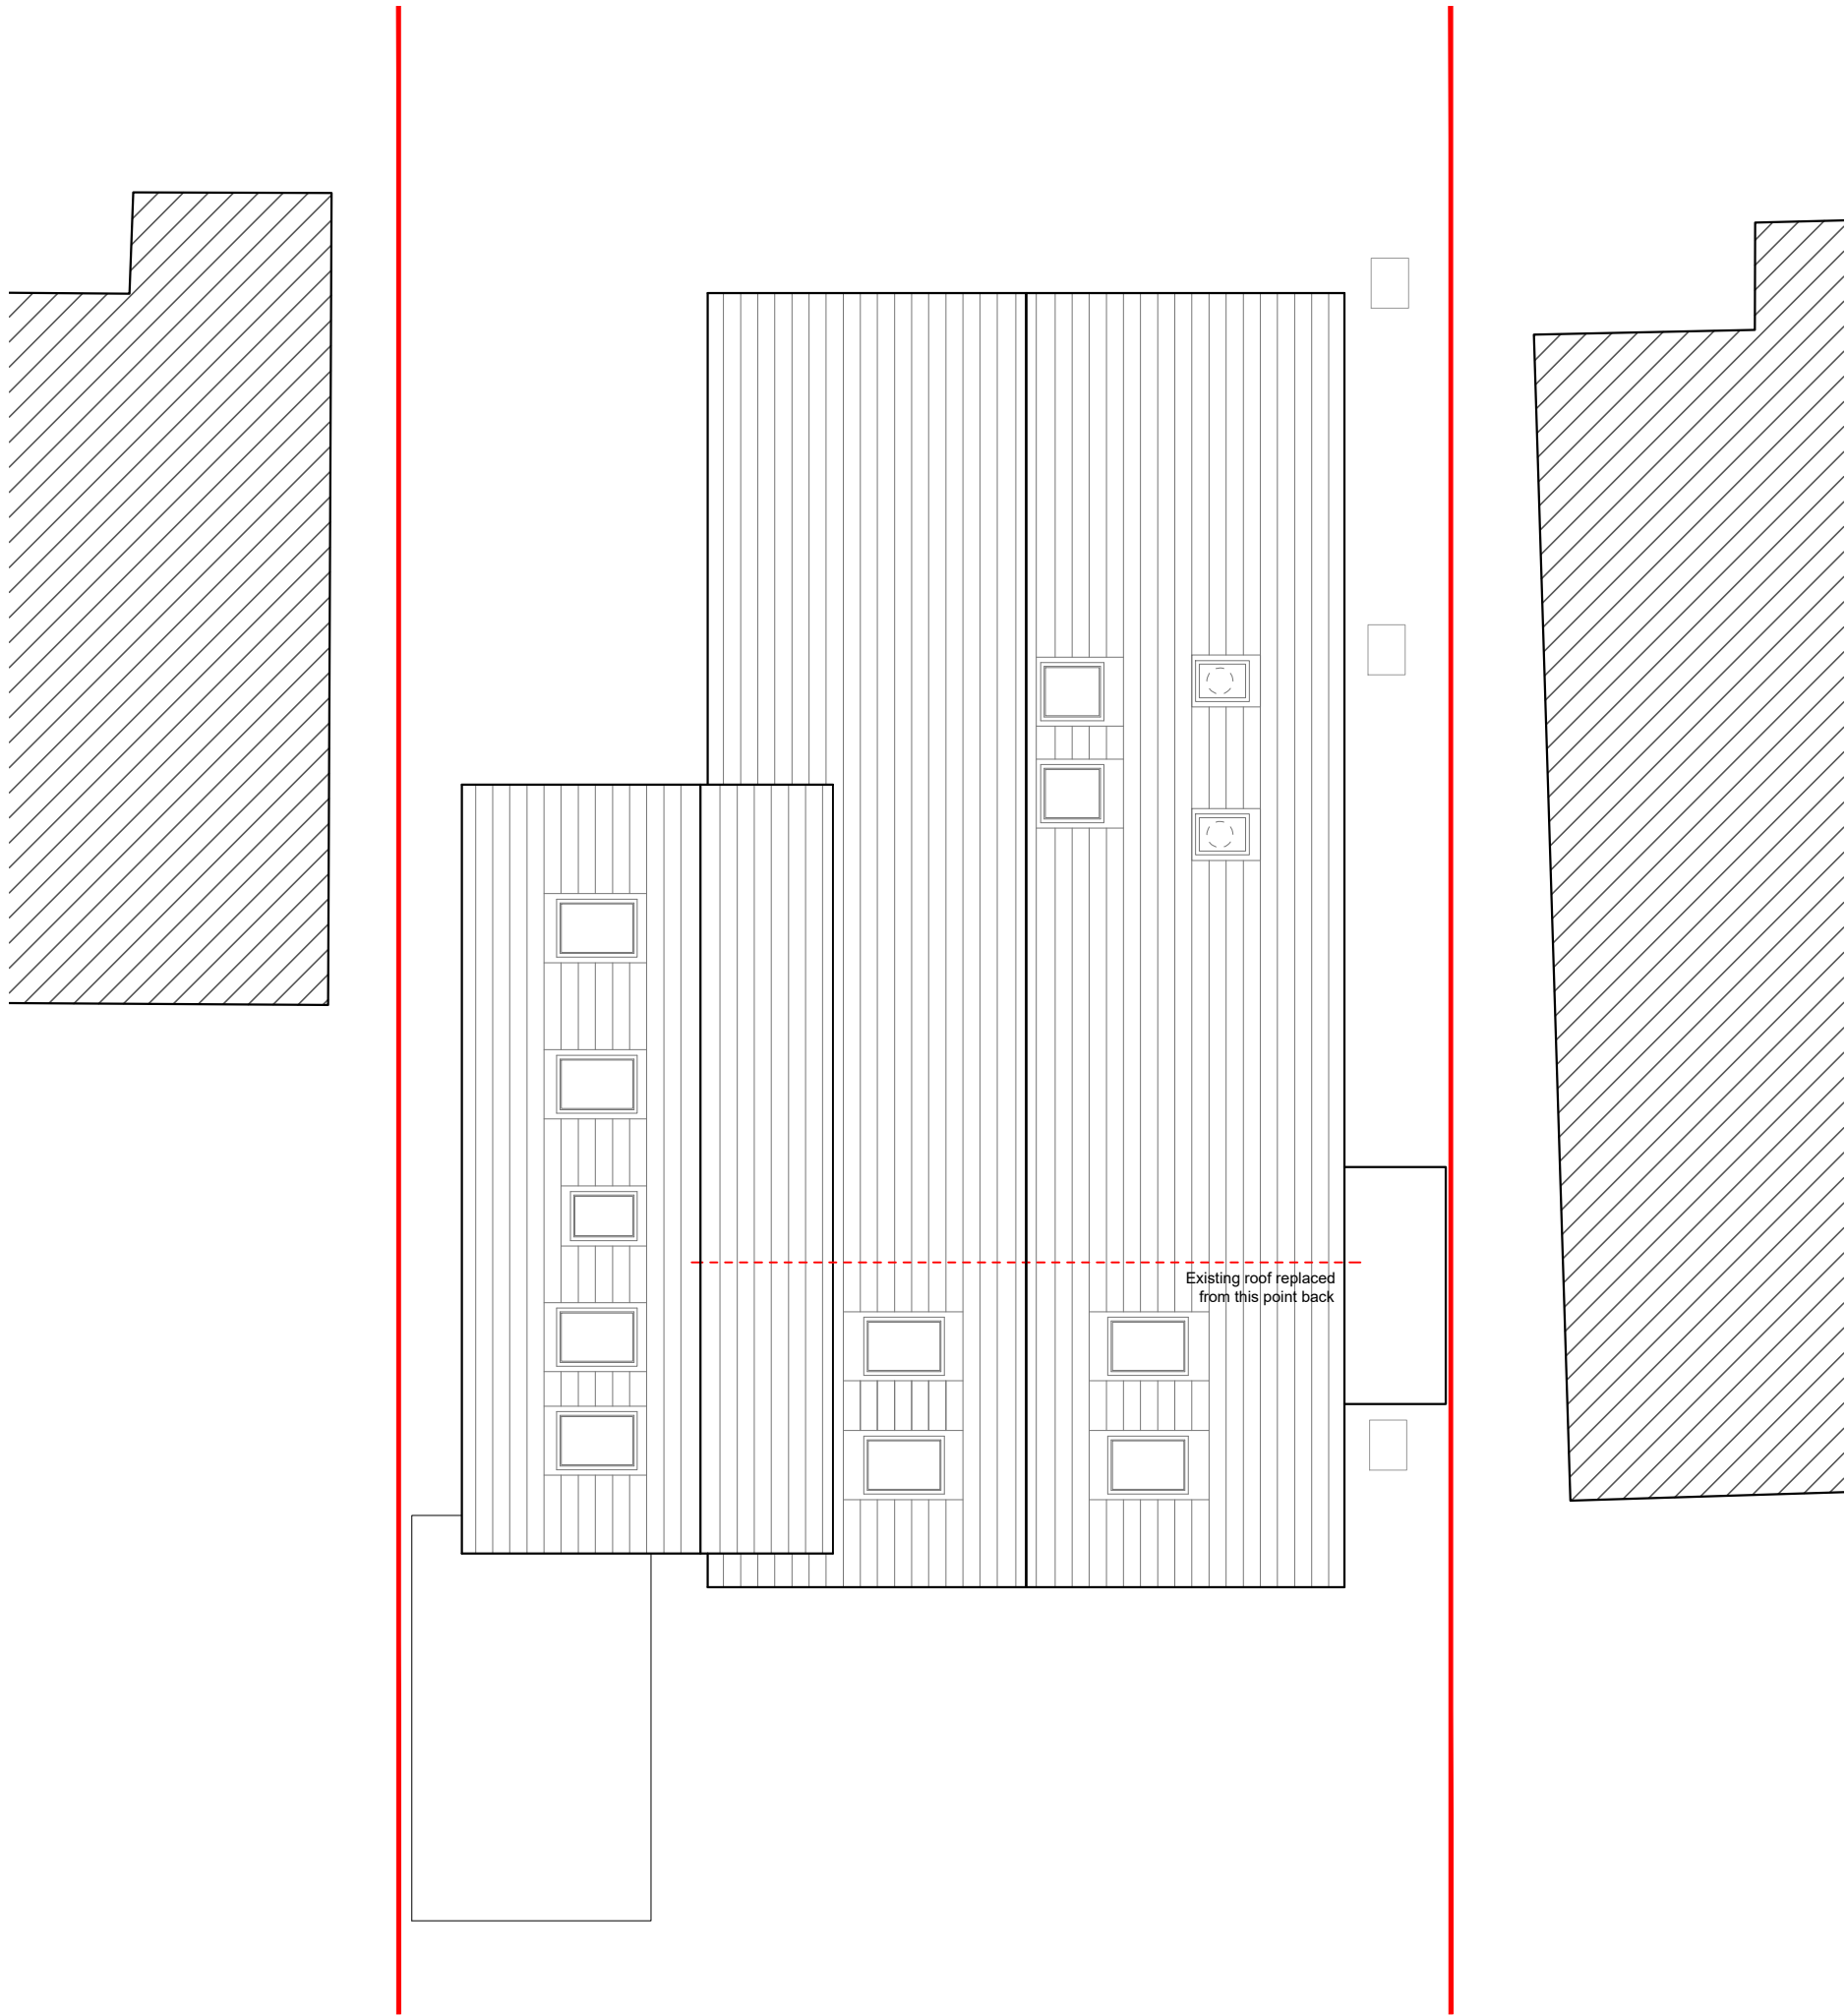


ROOF PLAN
1:100




Ordnance Survey (c) Crown Copyright 2018. All rights reserved. Licence number 100022432


BLOCK PLAN
1:500

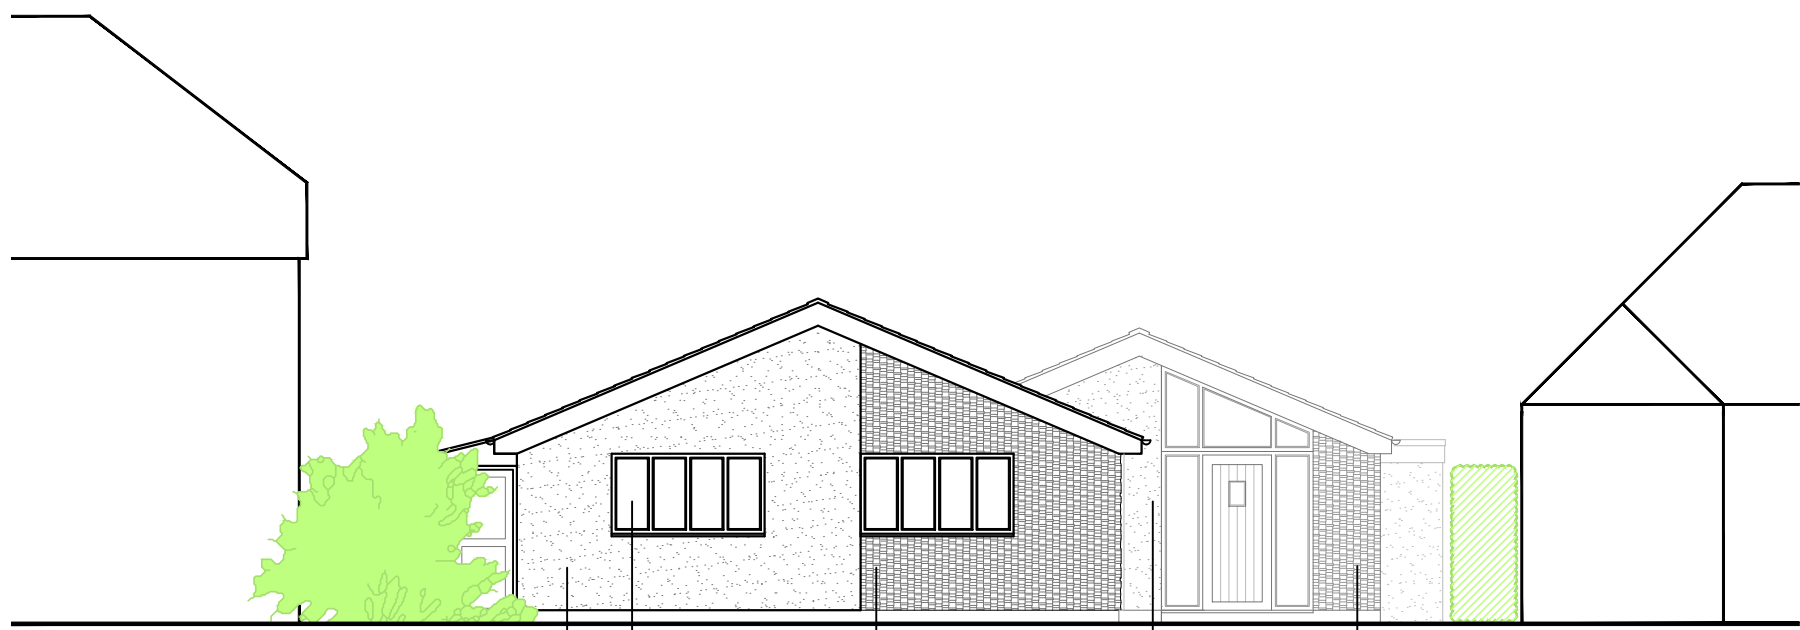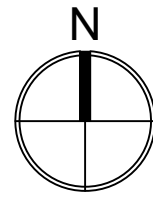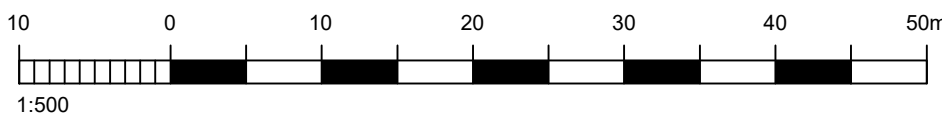


FRONT ELEVATION
[north] 1:100

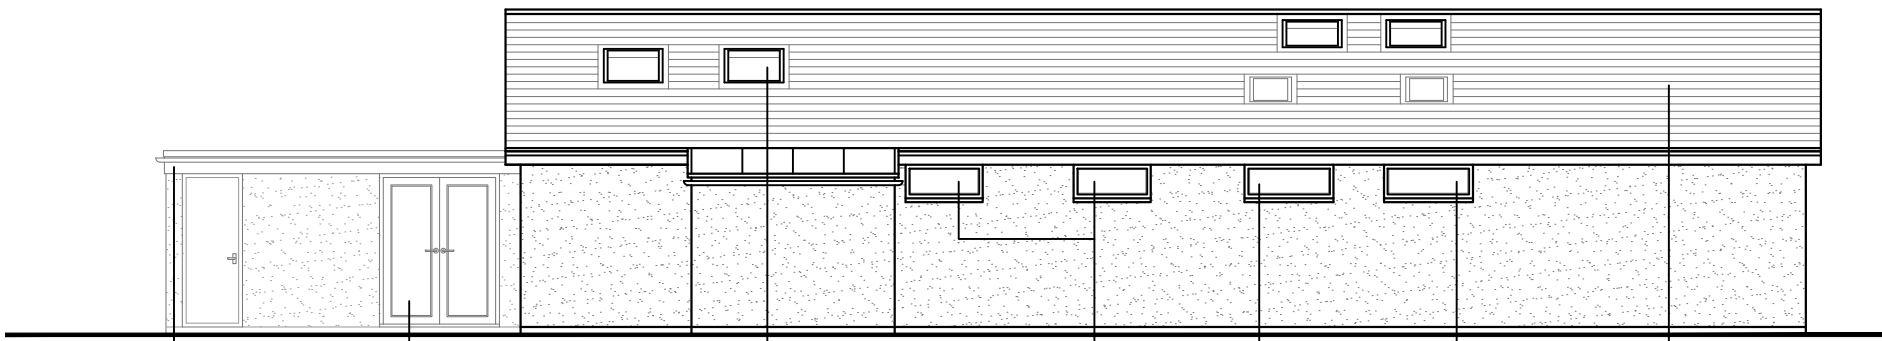


SIDE ELEVATION
[east] 1:100

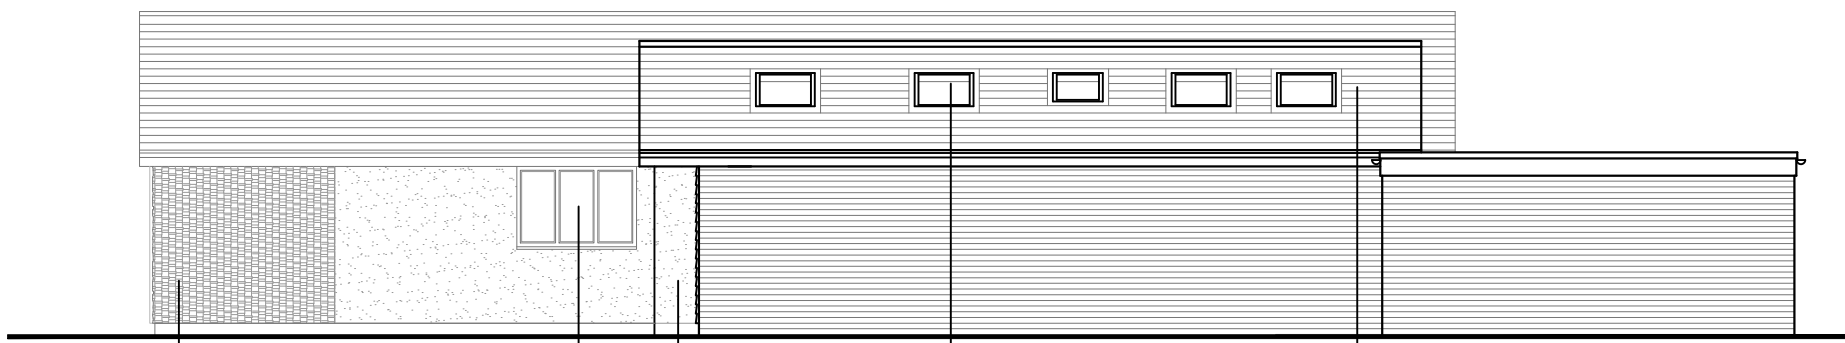

SIDE ELEVATION
[west] 1:100

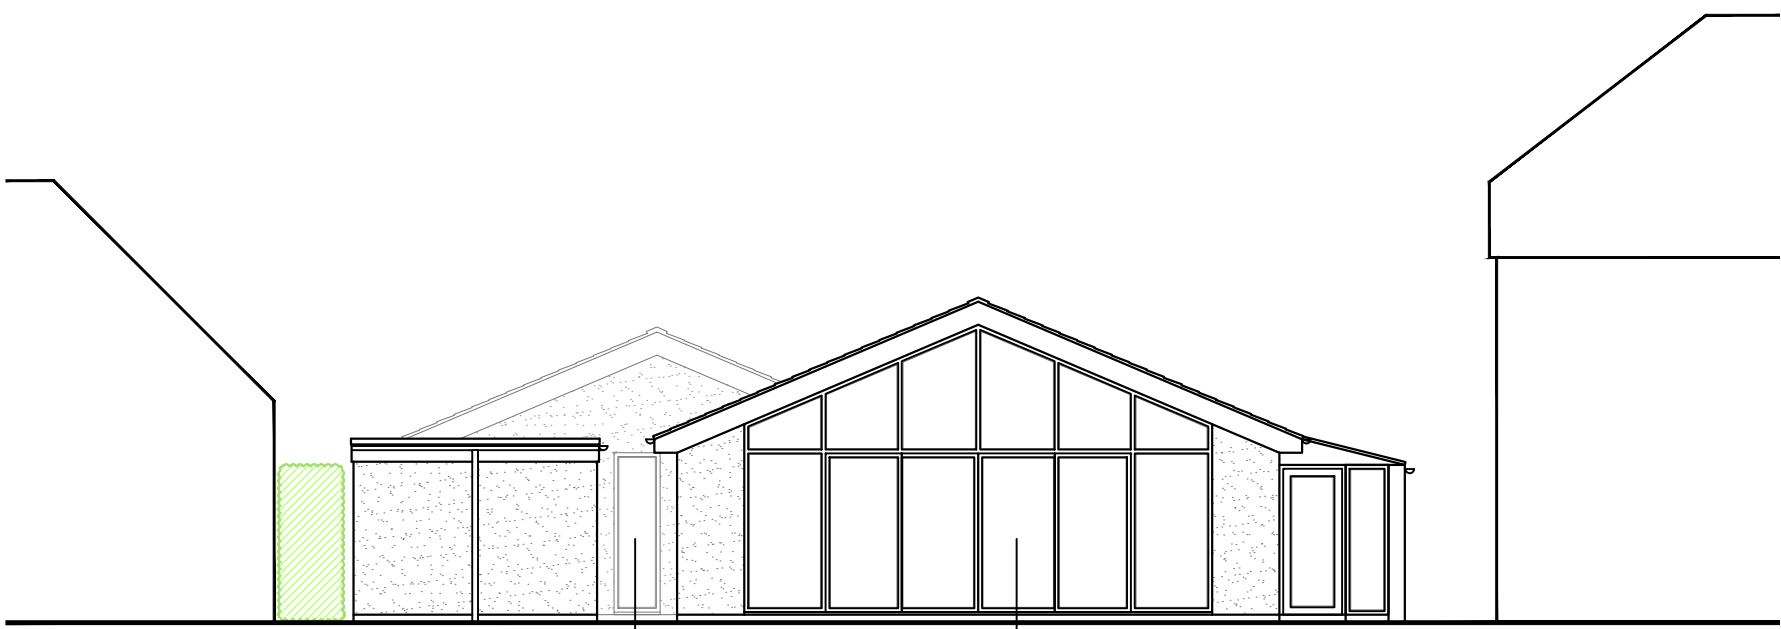

REAR ELEVATION
[south] 1:100

 

NOTES:
Dimensions to be checked on site before commencing work.
Any discrepancies shall be reported to the architect immediately.
Do not scale from these drawings except for planning purposes.
Use figured dimensions only.
Where applicable this drawing is to be read in conjunction with other consultants' drawings.
All drawings to be read in conjunction with specification and all other drawings including structural engineer and mechanical and electrical drawings / specification

REV	DATE	AMENDMENT	DRAWN
A	24/08/18	Width of side extension reduced to maintain a gap between extension and boundary	TW

hd architects
Helyer Davies Architects Ltd
1 The Old Flour Mill,
Emsworth, PO10 7BT
01243 370 715
www.hdarchitects.co.uk mail@hdarchitects.co.uk

PROJECT
25 Park Crescent
Emsworth
Hampshire
PO10 7NT

DRAWING
PROPOSED
Floor Plans
Elevations
Site Location Plan & Block Plan

SCALE
as noted @A1

DATE	August 2018	DRAWN	TW
DRAWING NUMBER	18039-02	REVISION	A