



FRONT ELEVATION

SIDE ELEVATION

* Obscure Glazed Windows



REAR ELEVATION

SIDE ELEVATION

PLOTS 27-29 (OPP), 38-40 (OPP),
86-88 (AS), 115-117 (OPP)
& 129-131 (OPP)

2 BED (4 PERSON)
HOUSE
2.0 STOREY
711 SqFt

Project:
HAVANT ROAD,
EMSWORTH
Title:
RICHMOND
ELEVATIONS

Drawn by : RKDB Checked by : MAH

Scale @ A3:
0 1 2 3 4 5m
Scale 1:100

Date: OCTOBER 2017


Rev	Date	Drawn	Checked
C	19.03.19	RKDB	MAH

PLOT NUMBERS UPDATED


Drg No: CB_15_105_RI_E01 Rev: C

Client:



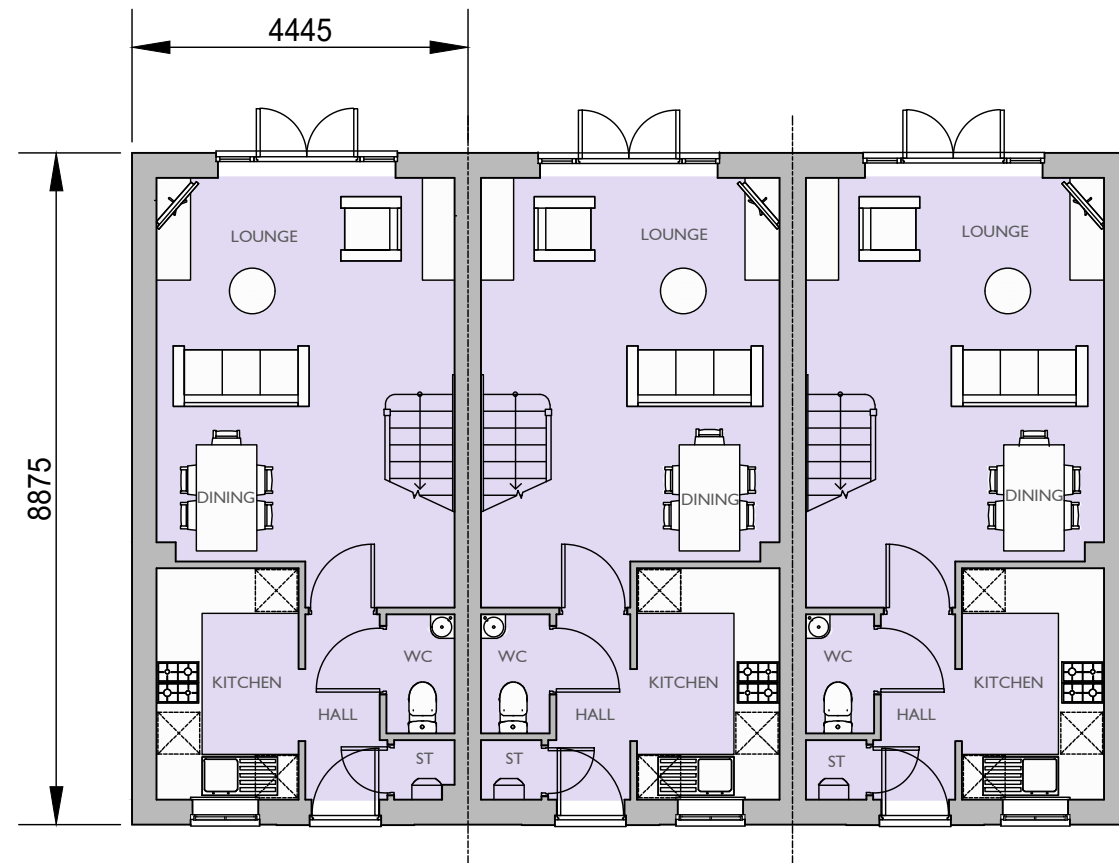

GROUND FLOOR PLAN

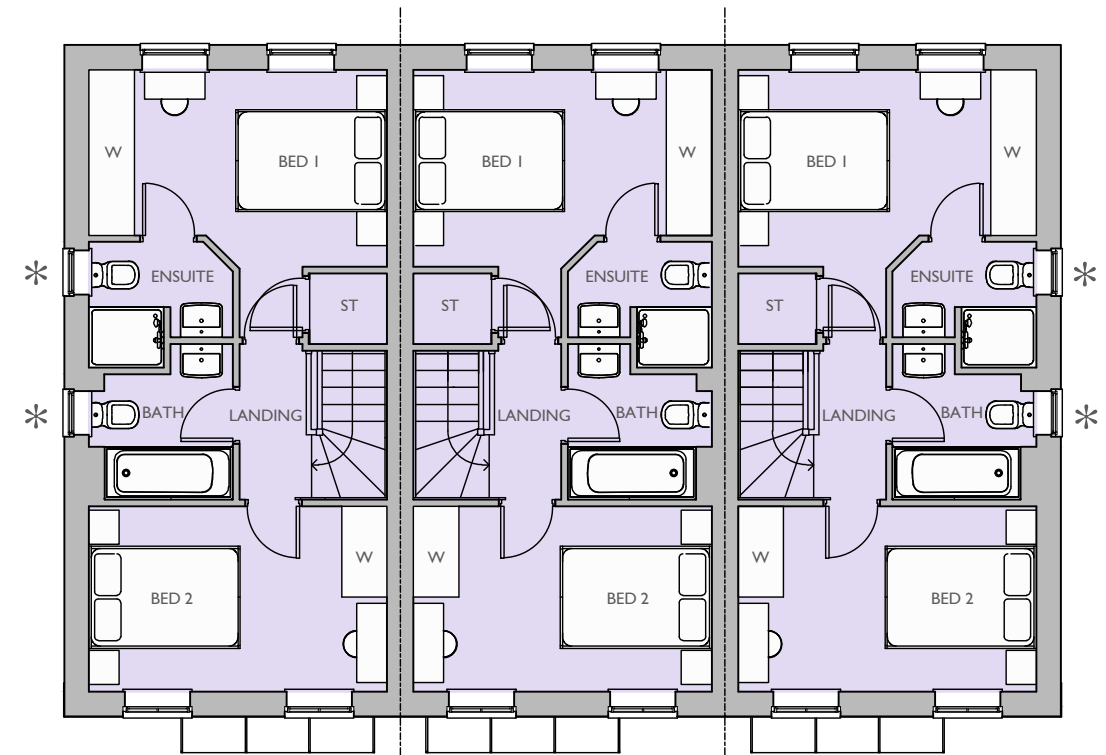

FIRST FLOOR PLAN

* Obscure Glazed Windows

PLOTS 27-29 (OPP), 38-40 (OPP),
86-88 (AS), 115-117 (OPP)
& 129-131 (OPP)

2 BED (4 PERSON)
HOUSE
2.0 STOREY
711 SqFt

Project:
HAVANT ROAD,
EMSWORTH
Title:
RICHMOND
FLOOR PLANS

Drawn by : RKDB Checked by : MAH

Scale @ A3:
0 1 2 3 4 5m
Scale 1:100

Date: OCTOBER 2017

Rev	Date	Drawn	Checked
B	19.03.19	RKDB	MAH

PLOT NUMBERS UPDATED

Drg No: CB_15_105_RI_P01

Rev: B

Client:

 **BARRATT**
HOMES


COOPERBAILLIE



PLOTS 52 (AS) & 141 (AS)

2 BED (4 PERSON)
HOUSE
2.0 STOREY
711 SqFt

Project:
HAVANT ROAD,
EMSWORTH

Title:
RICHMOND
ELEVATIONS

Drawn by : RKDB Checked by : MAH

Scale @ A3:

0 1 2 3 4 5m

Scale 1:100

Date: OCTOBER 2017

Rev	Date	Drawn	Checked
C	19.03.19	RKDB	MAH

PLOT NUMBERS UPDATED

Drg No: CB_15_105_RI_E02

Rev: C

Client:



PLOTS 52 (AS) & 141 (AS)

2 BED (4 PERSON)
HOUSE
2.0 STOREY
711 SqFt

Project:
HAVANT ROAD,
EMSWORTH

Title:
RICHMOND
FLOOR PLANS

Drawn by : RKDB Checked by : MAH

Scale @ A3:

0 1 2 3 4 5m

Scale 1:100

Date: OCTOBER 2017

Rev	Date	Drawn	Checked
B	19.03.19	RKDB	MAH

PLOT NUMBERS UPDATED

Drg No:	CB_15_105_RI_P02	Rev:	B
---------	------------------	------	---

Client:

 **BARRATT**
HOMES

