




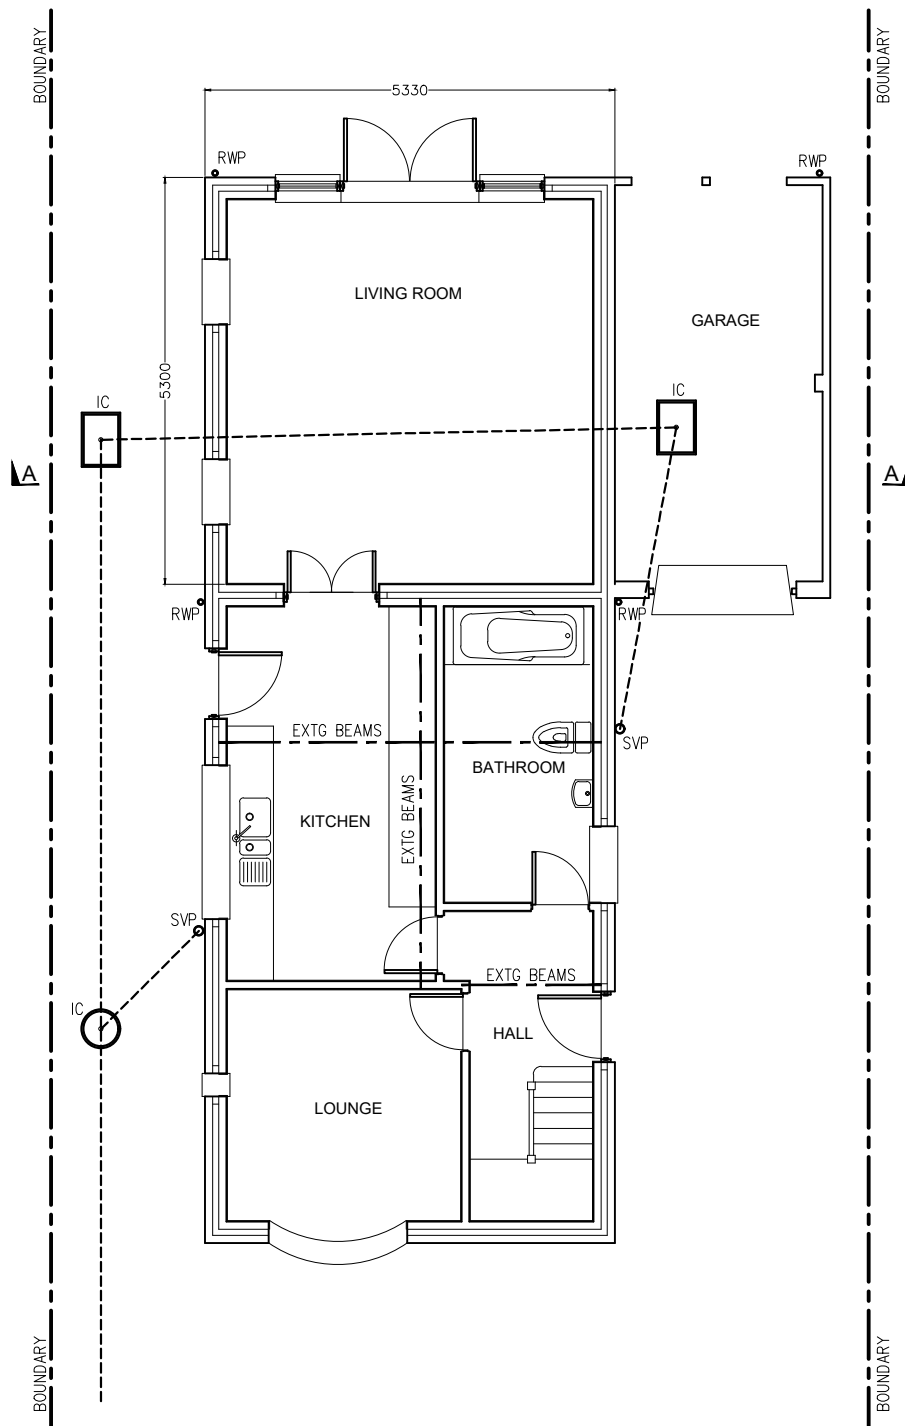

EXISTING GROUND FLOOR PLAN  
(Scale 1 :100)

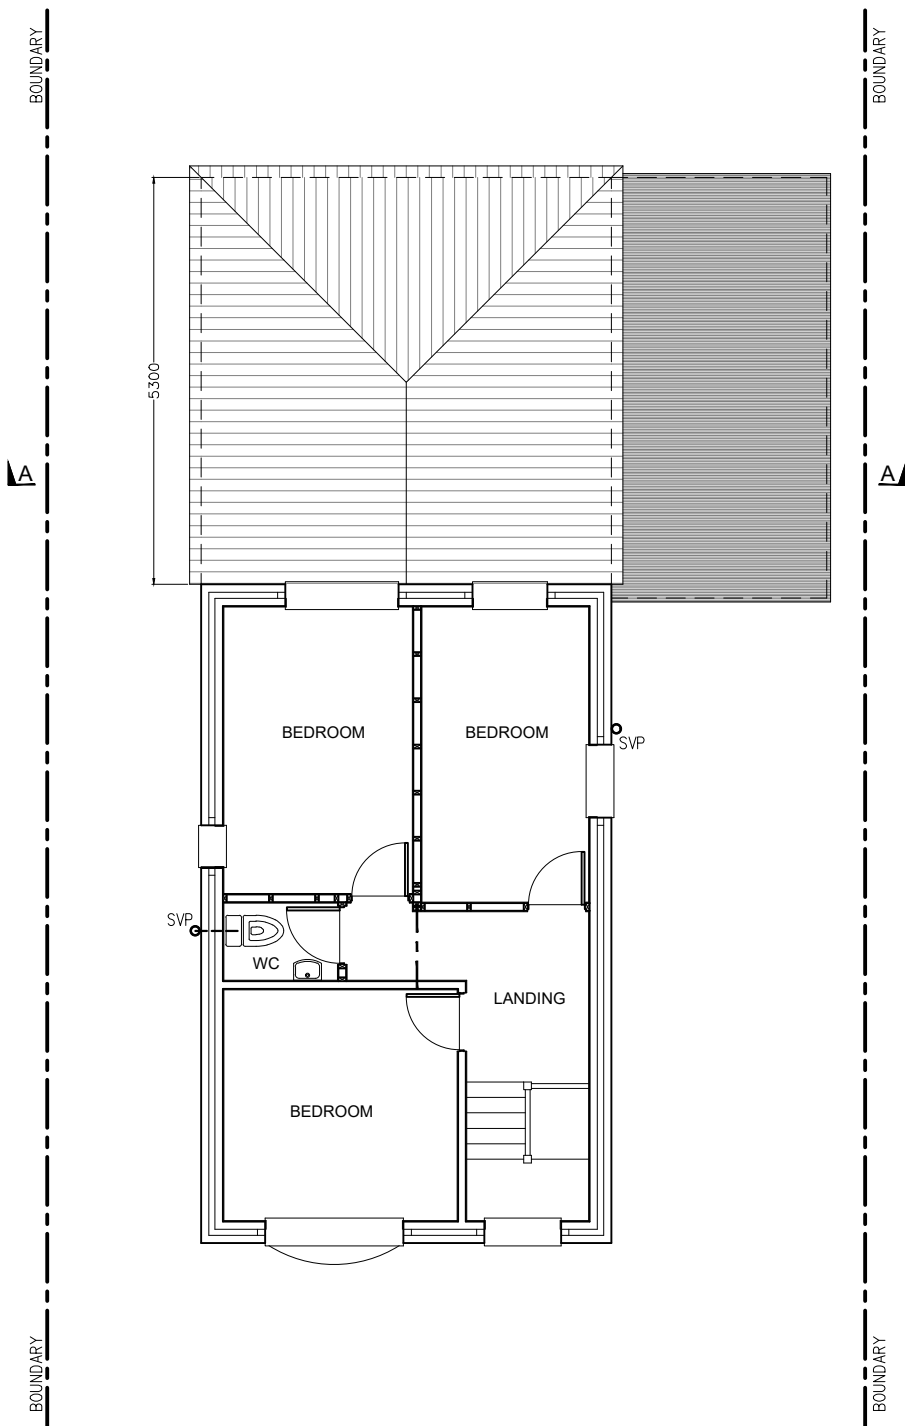

EXISTING FIRST FLOOR PLAN  
(Scale 1 :100)

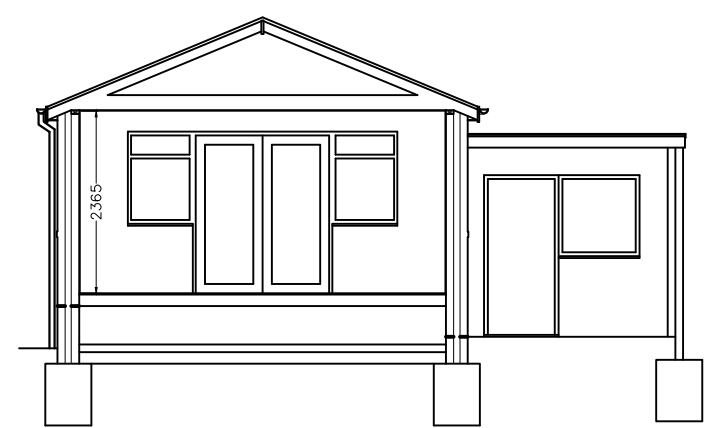


EXISTING SECTION A - A  
(Scale 1 : 100)

| Rev | Date | Description |
|-----|------|-------------|
|-----|------|-------------|

**PRELIMINARY DRAWINGS**  
(Planning / Building Regulations Pending)

This drawing is intended for Planning & Building Regulation applications only & is not a detailed working drawing. Building works not to commence until the necessary Planning & Building control approvals have been granted. Contractors, subcontractors & suppliers are to check all relevant dimensions, site & building levels before commencing any shop drawings, fabrications, or building works. Any discrepancies found in dimensions or levels to be reported to MARTECH Ltd thus enabling further checks to be carried out. Methods of construction & materials used are the responsibility of the building contractor assigned to the project.

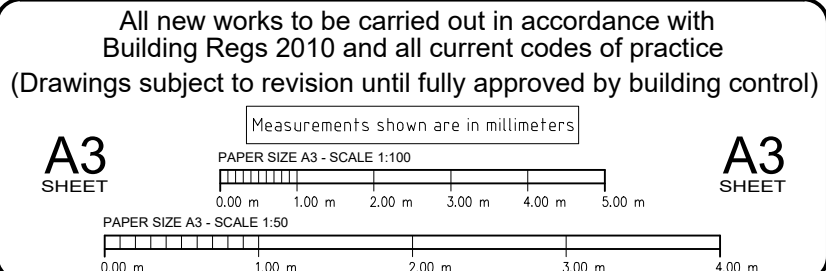

|                                                                                |                             |                                                                                |  |
|--------------------------------------------------------------------------------|-----------------------------|--------------------------------------------------------------------------------|--|
| Drawing Title<br><b>EXISTING FLOOR PLANS &amp; SECTION A - A</b>               |                             | Client<br><b>Mr &amp; Mrs P Rabbetts</b>                                       |  |
| Home Address<br>13 Privet Road<br>Waterlooville<br>Portsmouth<br>Hants PO7 5HJ |                             | Site Address<br>13 Privet Road<br>Waterlooville<br>Portsmouth<br>Hants PO7 5HJ |  |
| Scale<br><b>As Shown</b>                                                       | Date<br><b>January 2019</b> | Rev<br><b>0</b>                                                                |  |
| Project Number<br><b>1819-109</b>                                              |                             | Drawing Number<br><b>03</b>                                                    |  |

**MARTECH**  
BUILDING DESIGN Ltd  
& CAD Draughting Services

**Terry Marston**  
Project Designer

Tele/Fax: 01489 894702  
Mobile: 07443 016959  
Email: [martech@talktalk.net](mailto:martech@talktalk.net)

