



AVANT BOROUGH
COUNCIL
18 JUN 2018
RECEIVED

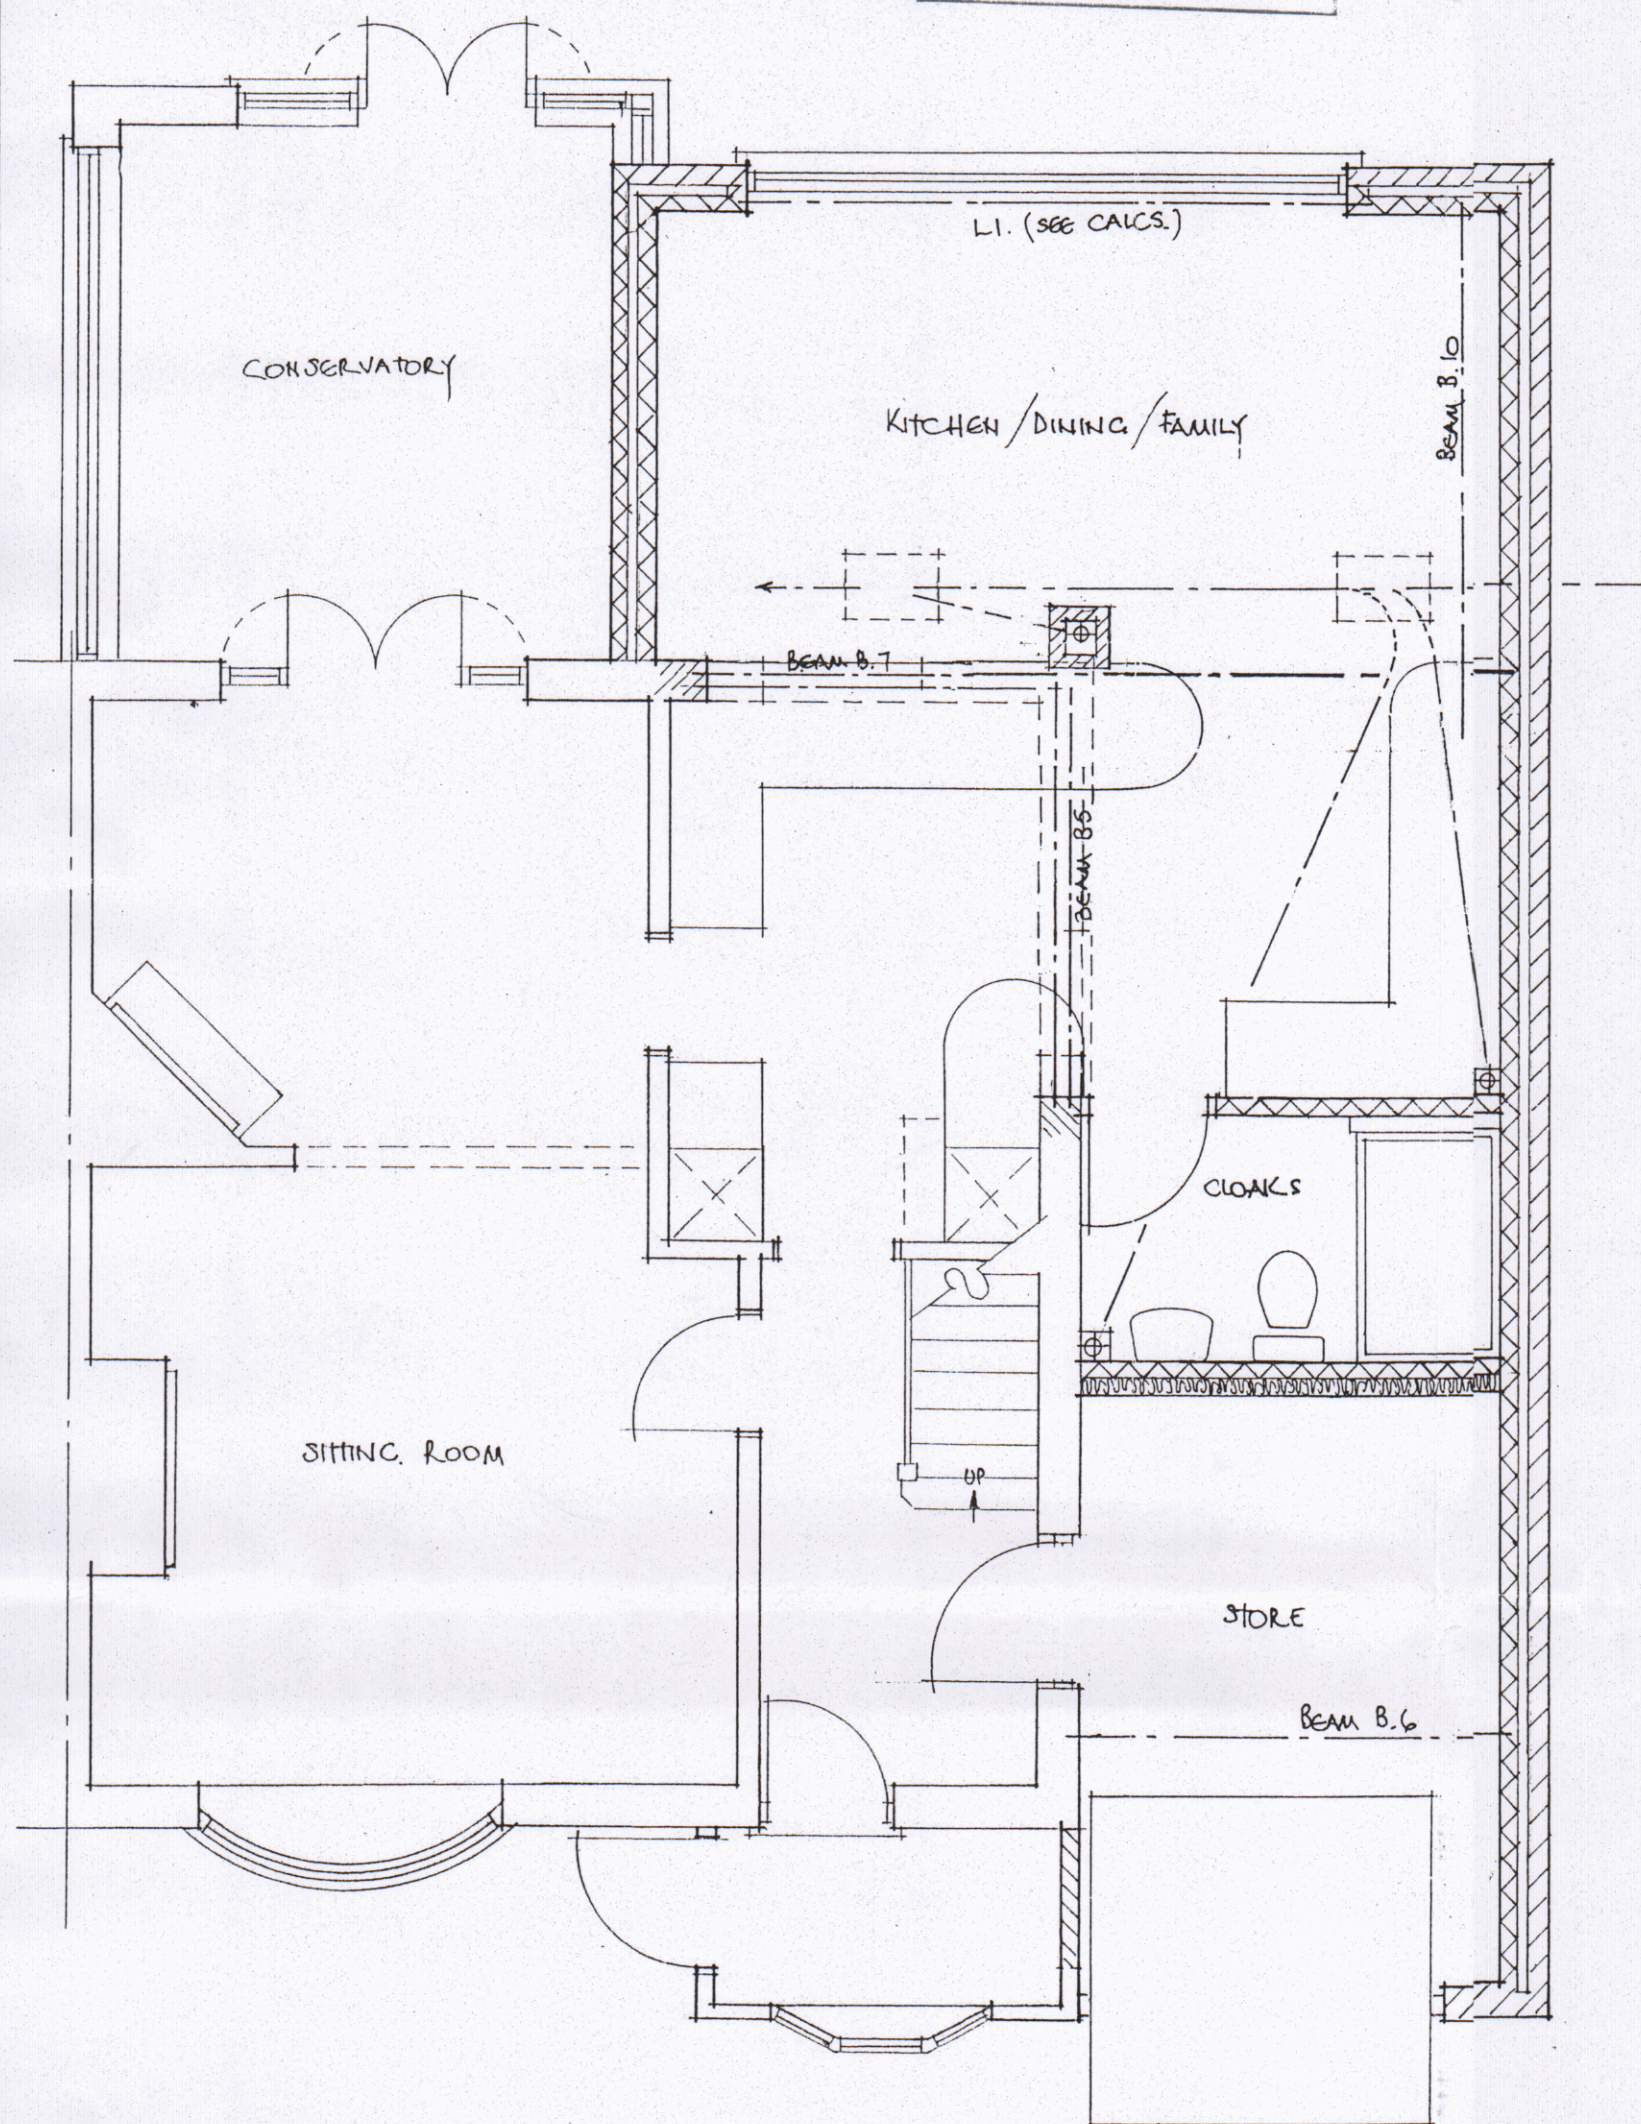

GROUND FLOOR PLAN ~ AS EXISTING

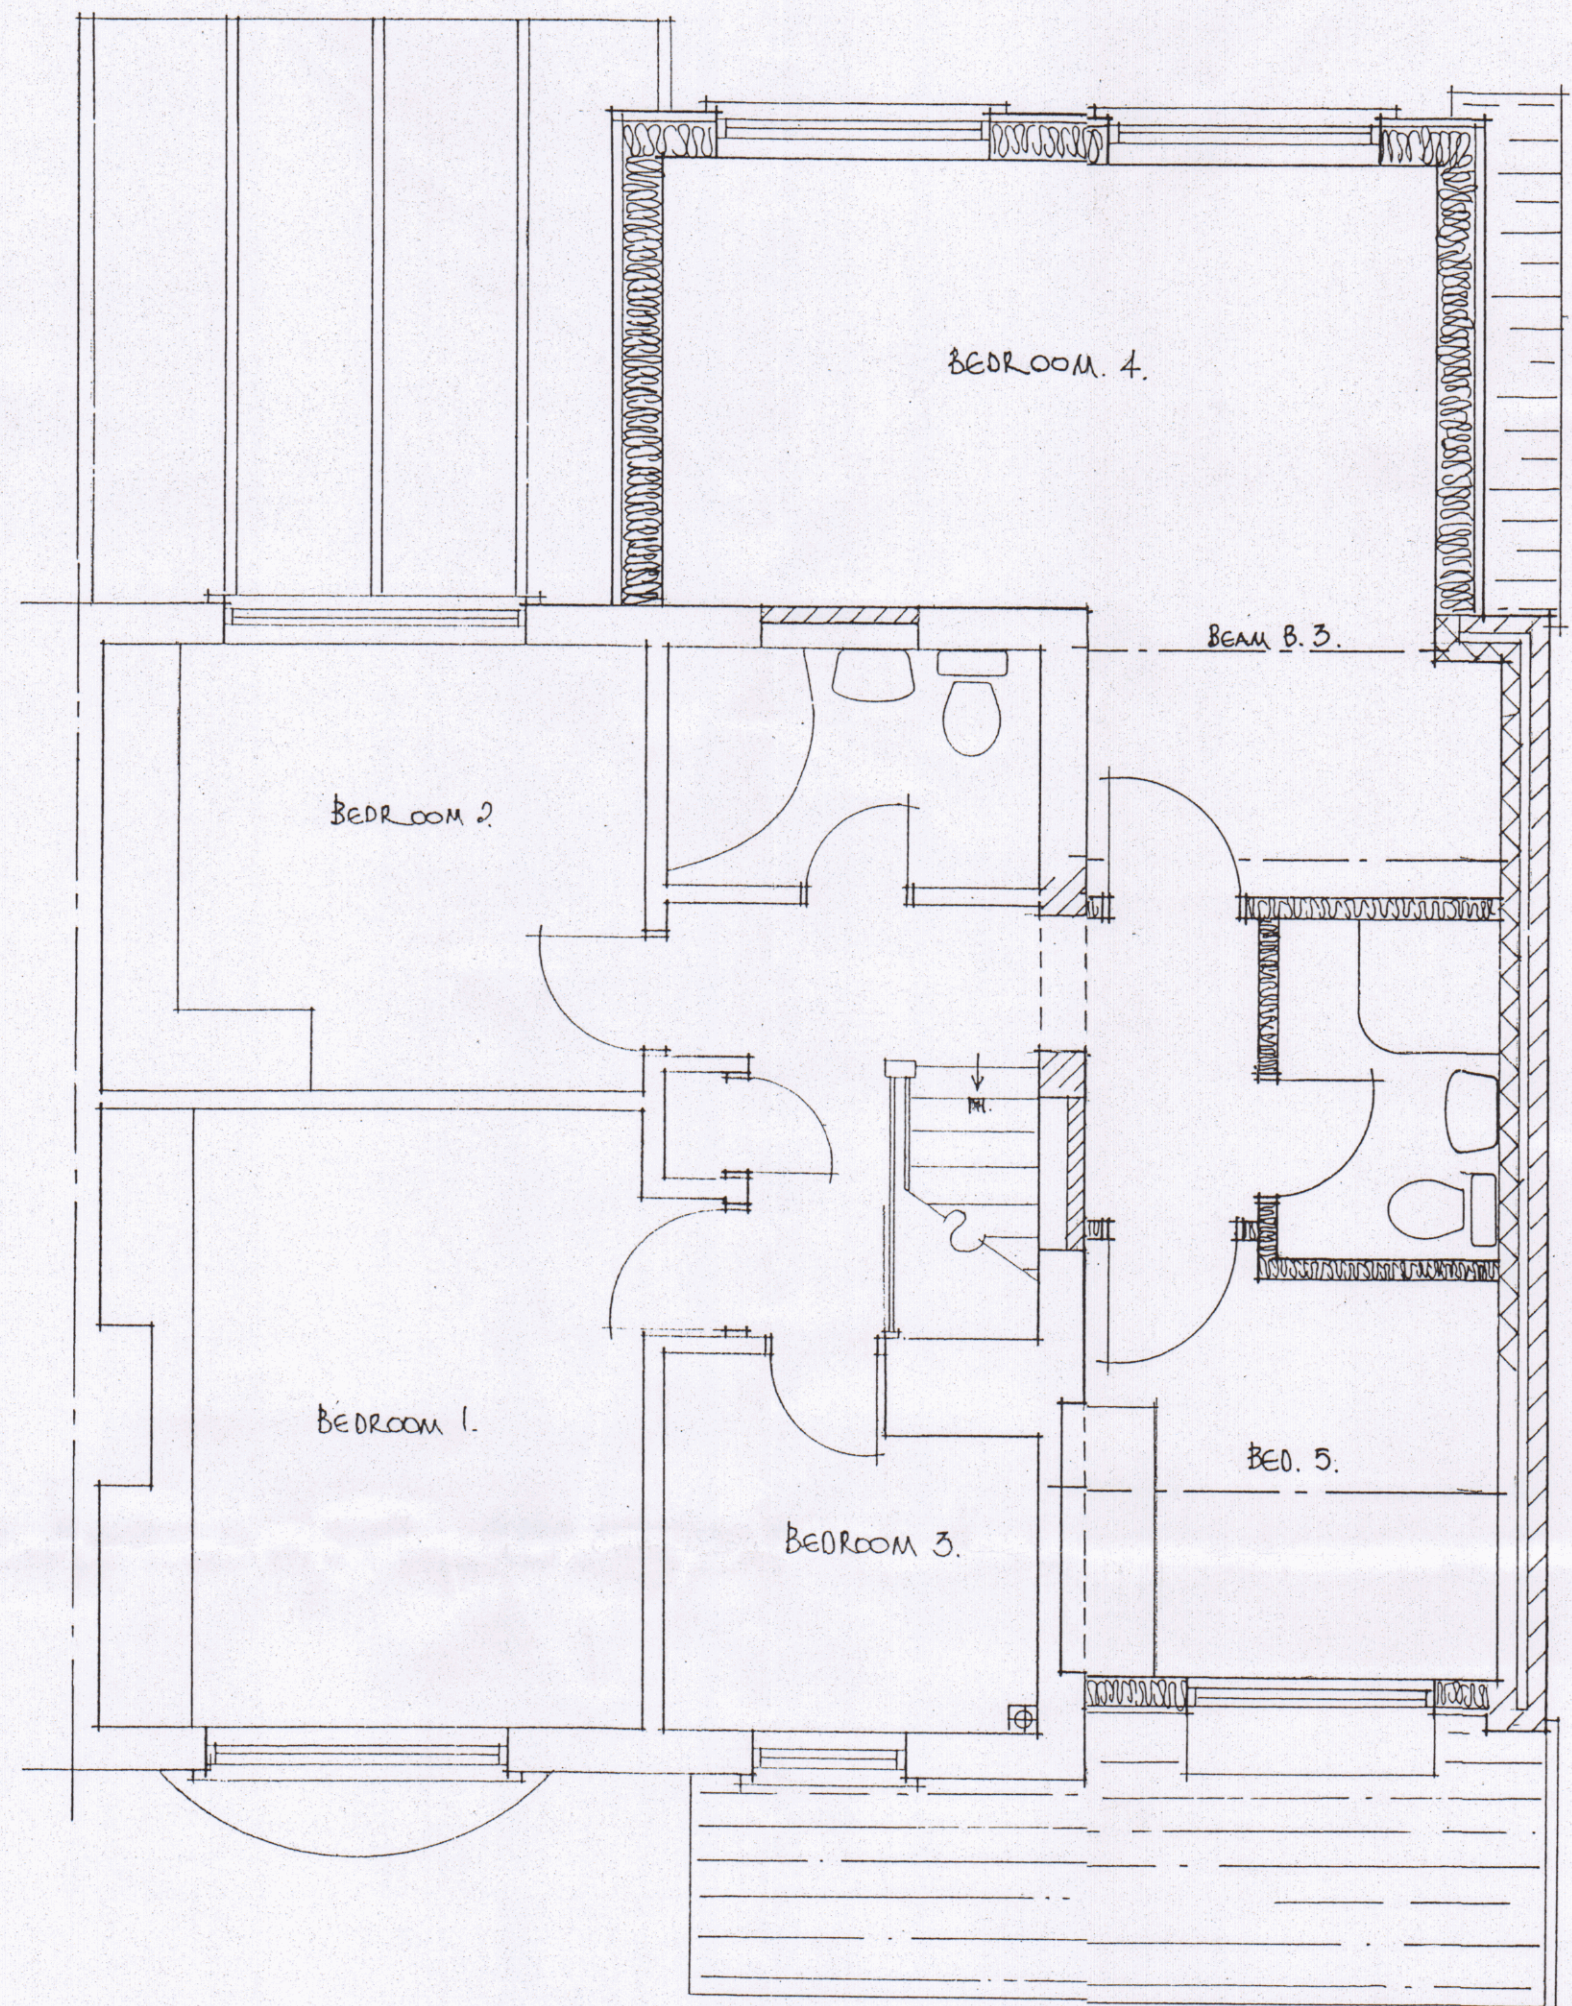

FIRST FLOOR PLAN ~ AS EXISTING

11, ILEX WALK, HAYLING ISLAND, HAMPSHIRE.
MR & MRS. C. BOOKER

SCALE 1:50 NOVEMBER 2015 No. 71/16/04. X/B

Clive fish ~ BUILDING & DESIGN CONSULTANT
'CENARTH' 17 NIMBUS CLOSE, BEAUMONT PARK
LITTLEHAMPTON WEST SUSSEX BN17 6RX

TEL: - (01903.) 732942.

REV. 'B' - BEAMS AMENDED. JULY 2016.
REV. 'A' - ADDITIONAL NOTES ADDED FOR BUILDING CONTROL APPLICATION. JUNE 2016.