



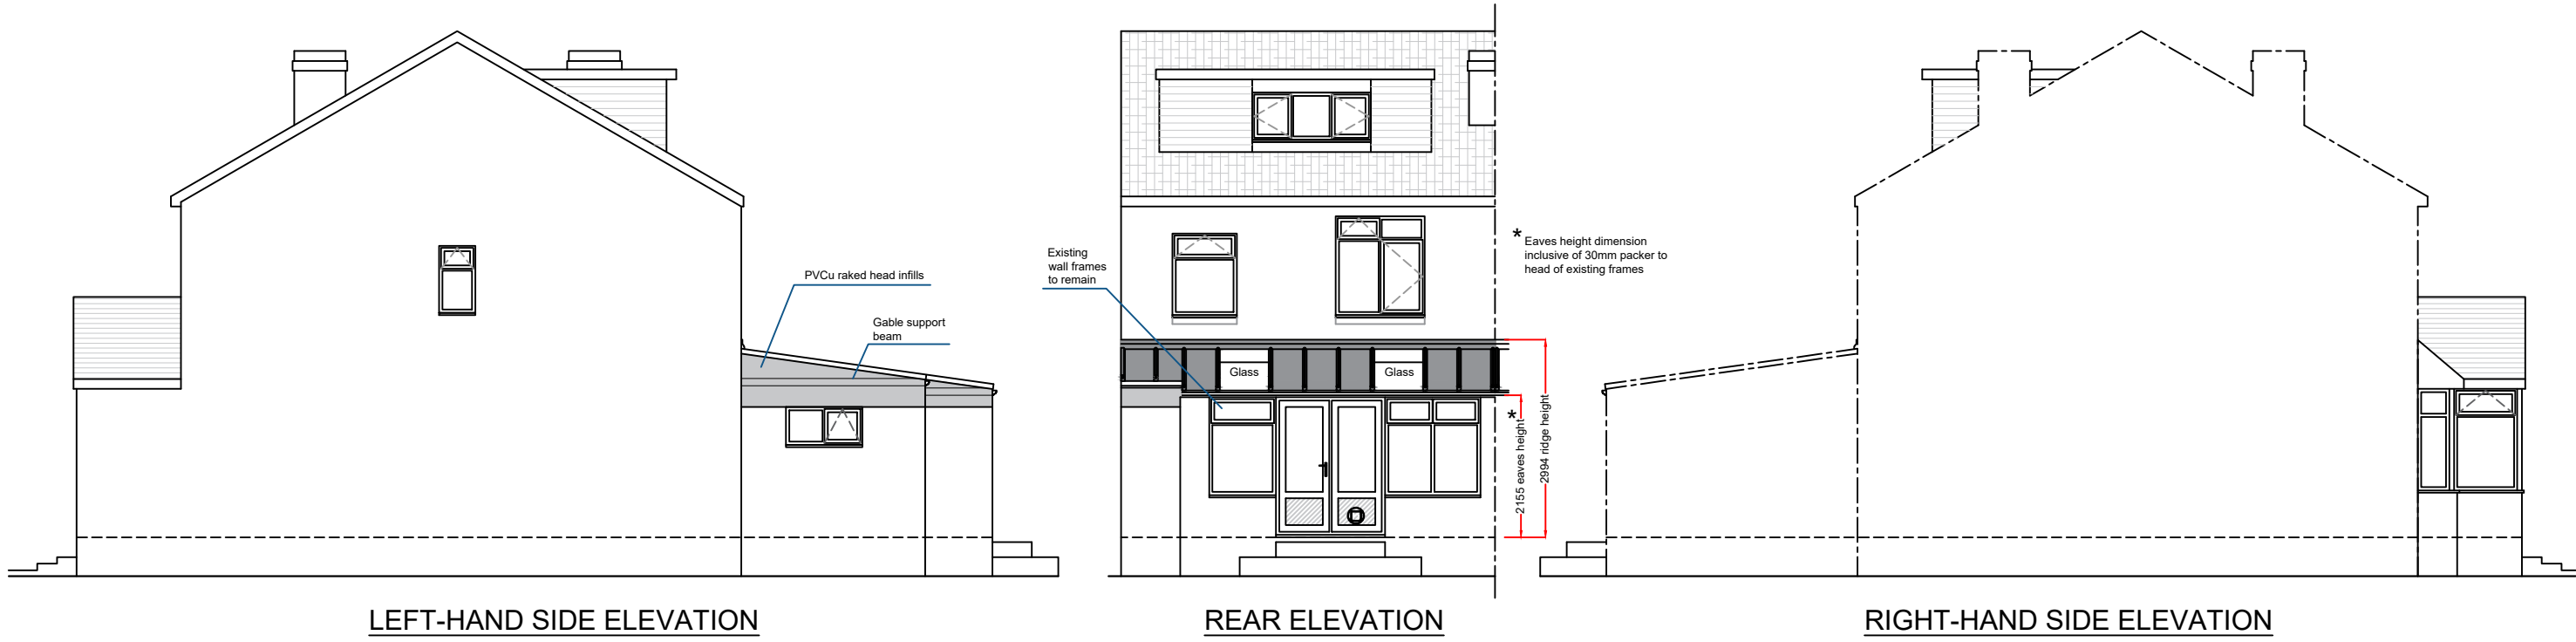

LEFT-HAND SIDE ELEVATION

REAR ELEVATION

RIGHT-HAND SIDE ELEVATION

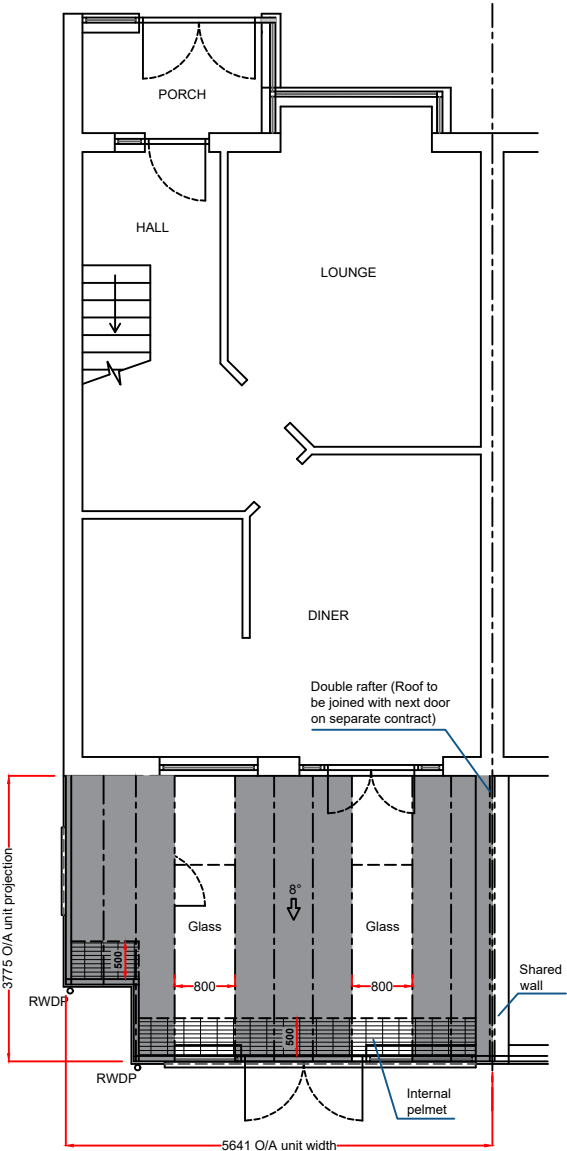

PLAN

Product Specification:

Roof:
Roof External Colour: Anthracite Grey
Roof Internal Colour: White (Plastered)
Gutter / Downpipe Colour: White

Existing Base / Frames:
As all building works are not included within our contract Anglian Home Improvements do not accept any further responsibility and do not provide additional guarantee of the existing base or frames. The company's responsibilities are therefore limited to supplying and installing the Solid Panel roof in accordance with these plans in this instance.

Notes:
Existing physical barrier to remain
Existing conservatory roof to be removed

This drawing is the copyright of Anglian Home Improvements and must not be re-issued, loaned or copied without their consent. All dimensions are in millimetres (mm) unless noted otherwise. Do not use for base laying purposes

Produced on A3 paper

Rev.	Date	Description	Initials
Anglian Home Improvements Telephone: 0845 437 3600			
Drawing title:		Proposed Plan and Elevations	
Contract No. :		099/99043	Page 2 of 2
Proposed At:		Solid Panel Roof Extension 31 BUSHY MEAD WATERLOOVILLE HAMPSHIRE PO7 5DY	
For :		MR & MRS CARLYLE	
Drawers initials:		WS	Scale : 1:100 Date: 07/06/18