



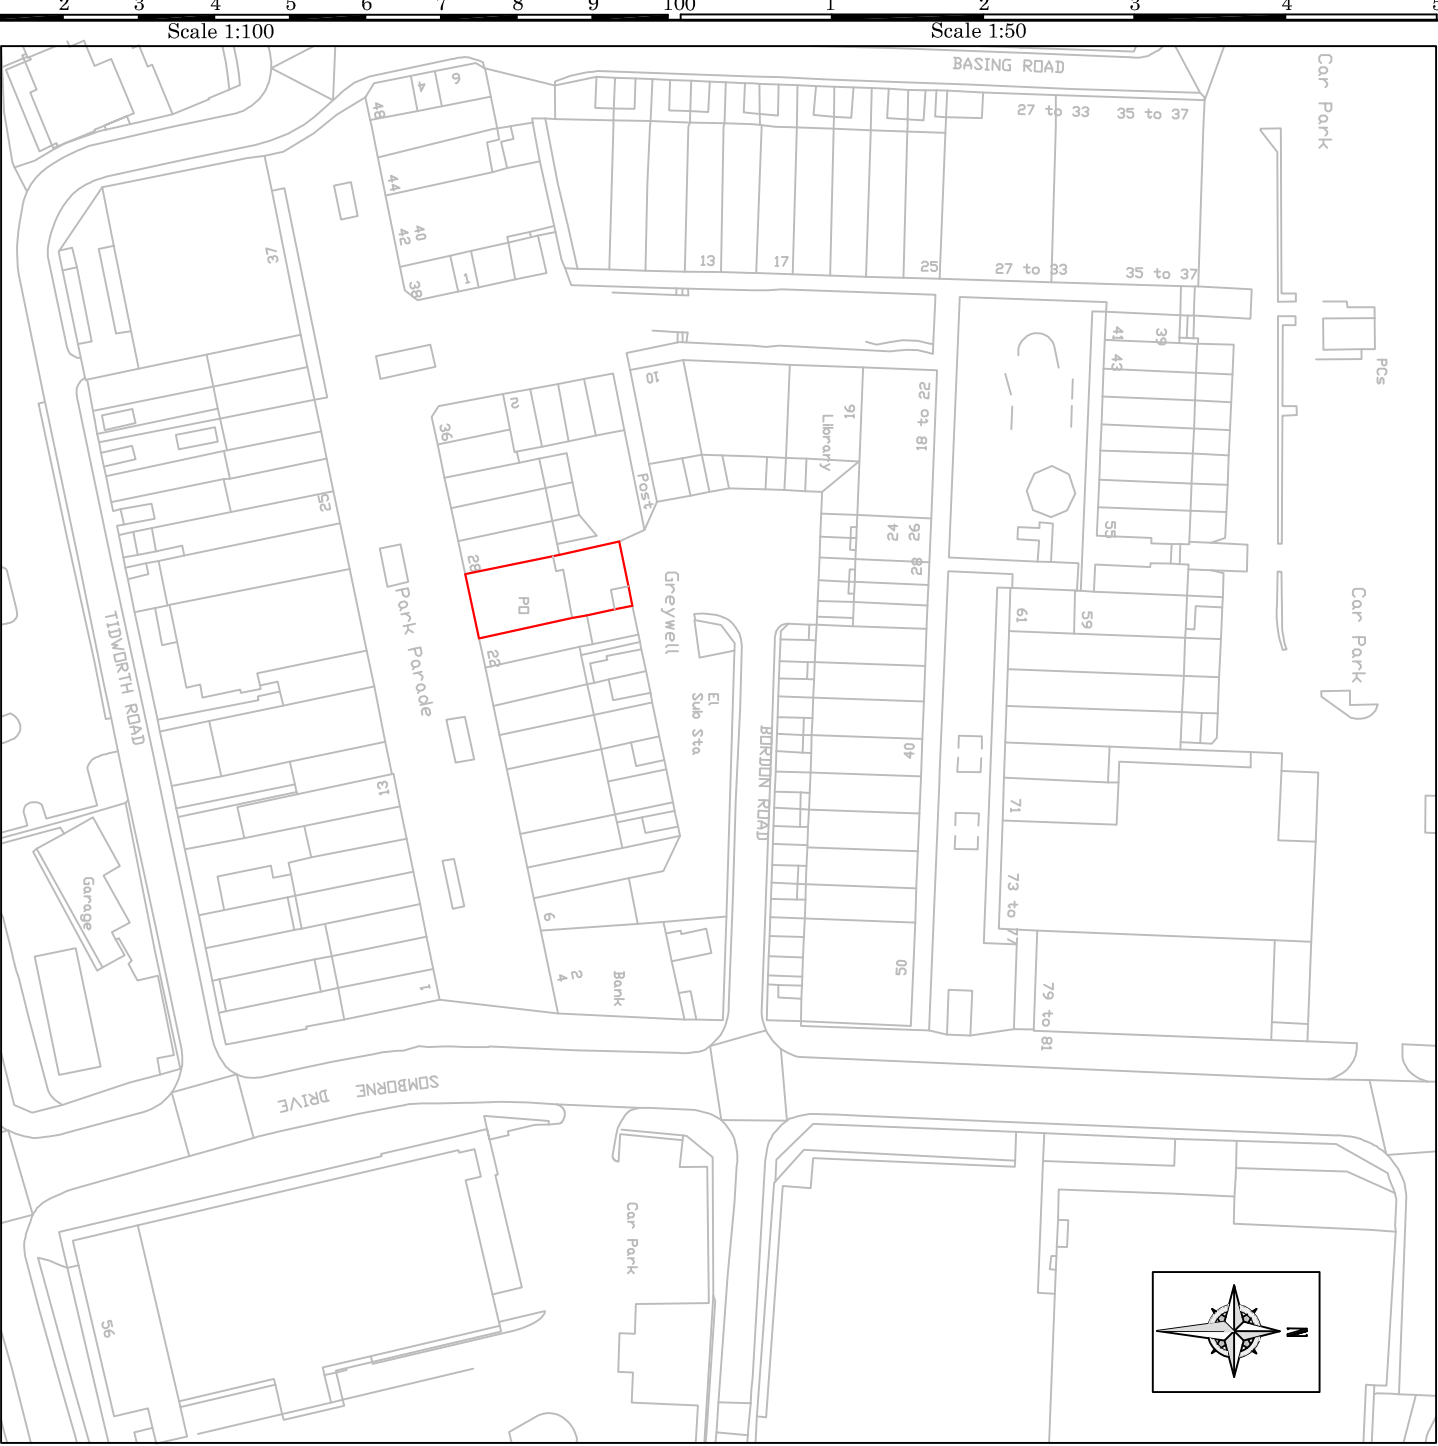

SITE PLAN
Scale 1:1250)

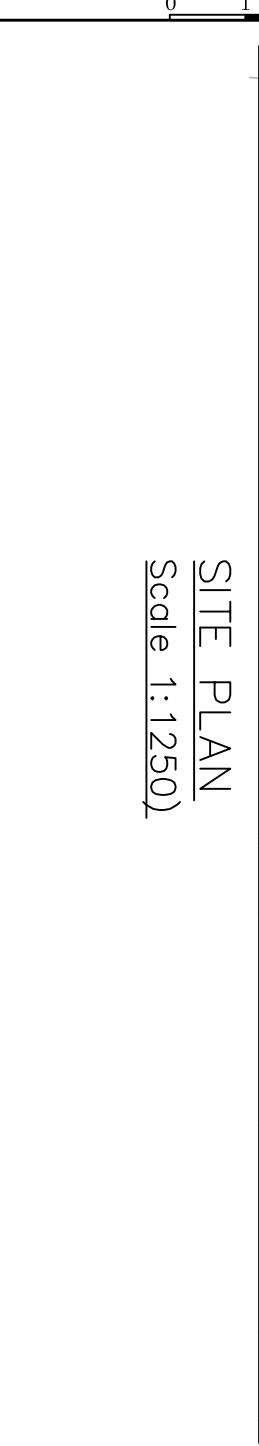

BLOCK PLAN
Scale 1:500)

Rev.	Date.	Description	DWN.	CHK.
je architectural design ltd Architectural & Structural Designers 1 Lytton Close Northolt Village, Northolt Middlesex UB5 5BU T: 020 8845 0795, M: 07930 557913, e:angelo9@aol.com Job Title: 24-26 Park Parade, Leigh Park, Havent PO9 5AE Drawing Title: Location Plan Designed by: Angelo E Date: Jan. 2019 Scale: 1:500,1250@A3 Client: Drawing No: 3223/DJ/11 Rev.				