

 Third Angle Projection



South Elevation
Scale 1:100

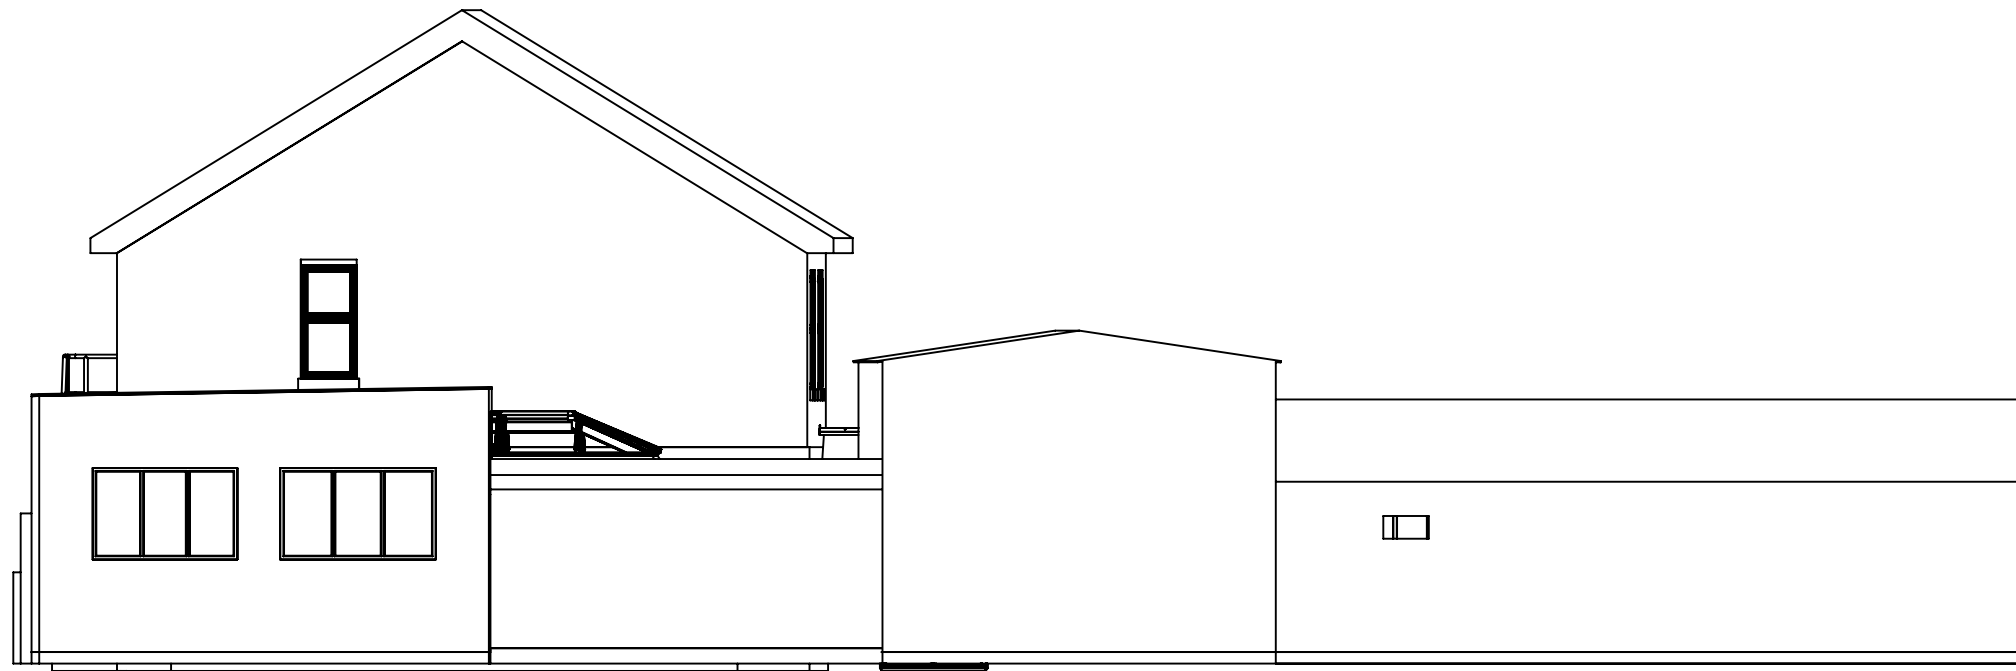

North Elevation
(As Viewed From Car Parking Area)
Scale 1:100

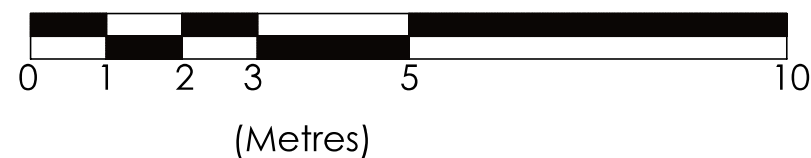

This drawing is copyright and the property of Marston & Langinger. It must not be copied (in whole or in part), used for manufacture or otherwise disclosed without prior written consent of the company. Any copies of this drawing made by any method must also include a copy of this legend. © Marston & Langinger 2018 (is a trading name of Alitex Limited).

		TITLE Proposed Elevations Marston & Langinger Site 6 Seagull Lane, Emsworth, PO10 7QH		
DRAWN NBA	DATE 1/5/18	SCALE 1:100	DWG NO. Sheet 7 of 12	A3
CHECKED	CHECKED	CUSTOMER / ORDER No. Mr N Bashford		