




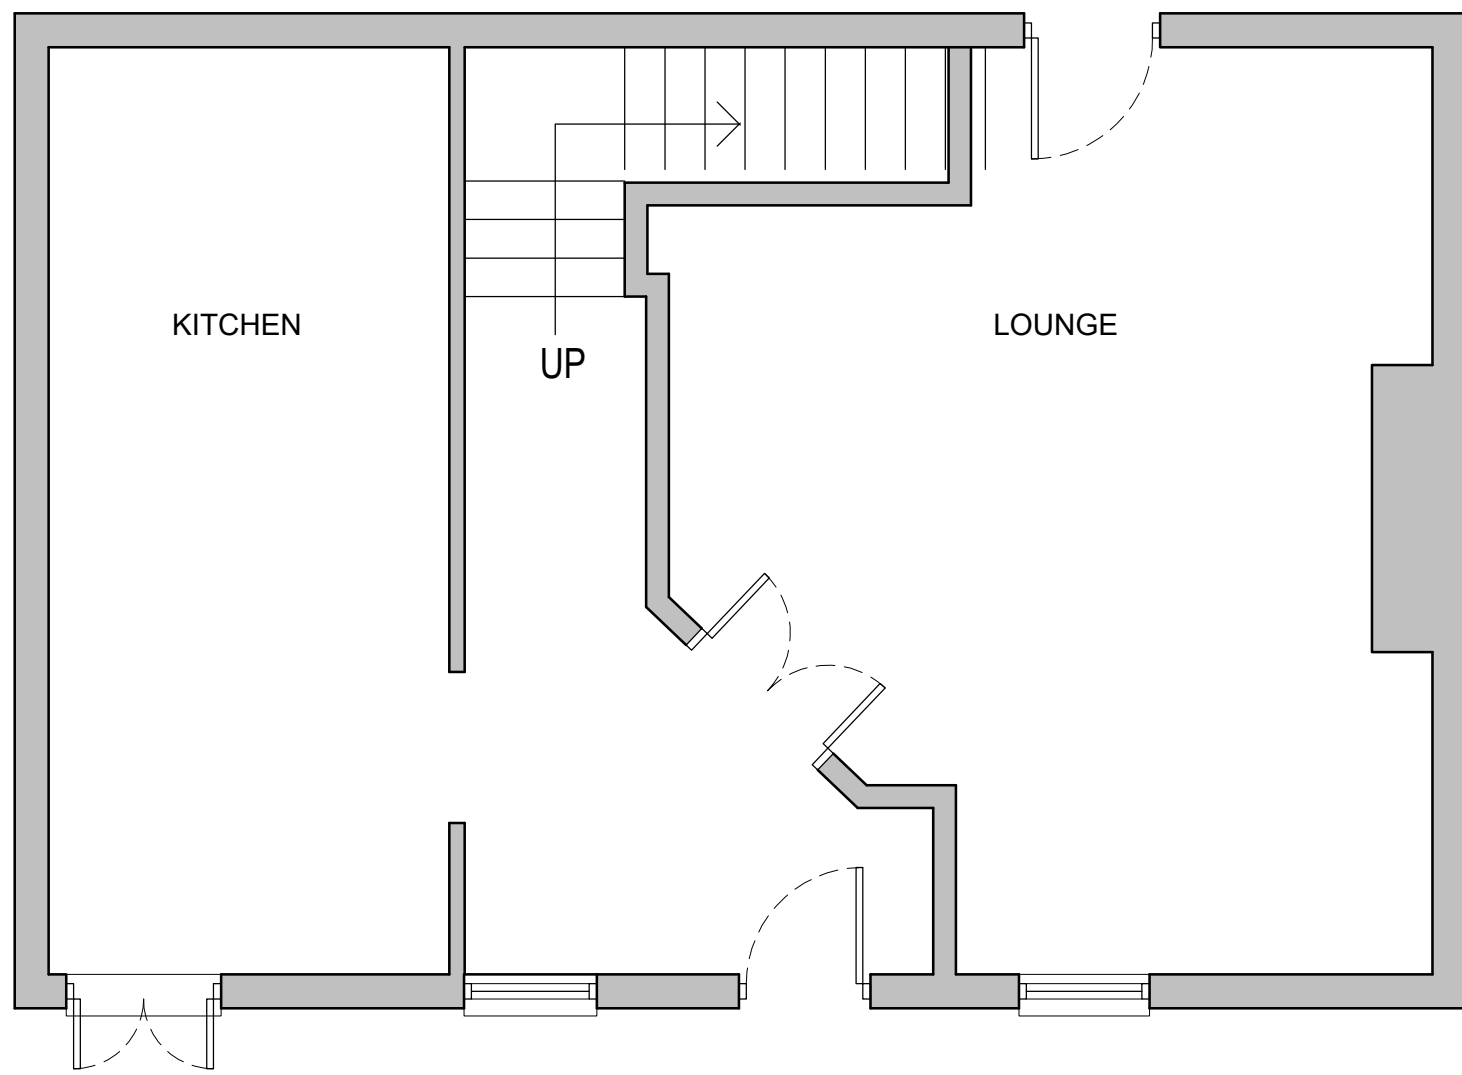

1 EXISTING GROUND FLOORPLAN
SCALE: 1:50

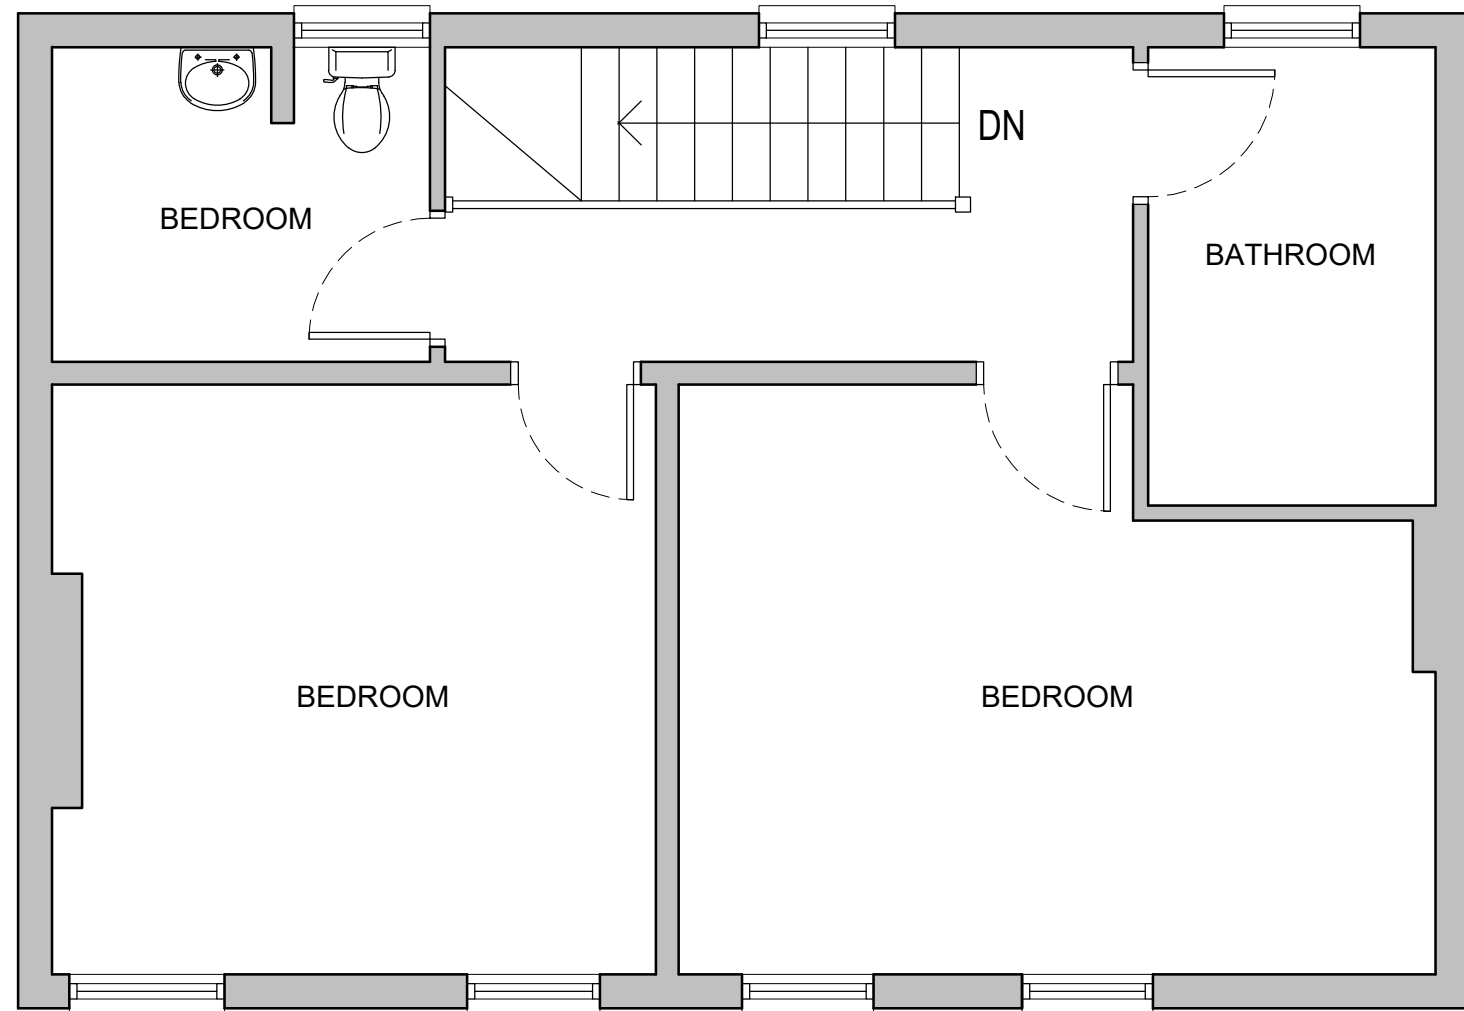

2 EXISTING FIRST FLOORPLAN
SCALE: 1:50

 


3 EXISTING LOFT PLAN
SCALE: 1:50



4 EXISTING WEST ELEVATION
SCALE: 1:100

5 EXISTING EAST ELEVATION
SCALE: 1:100

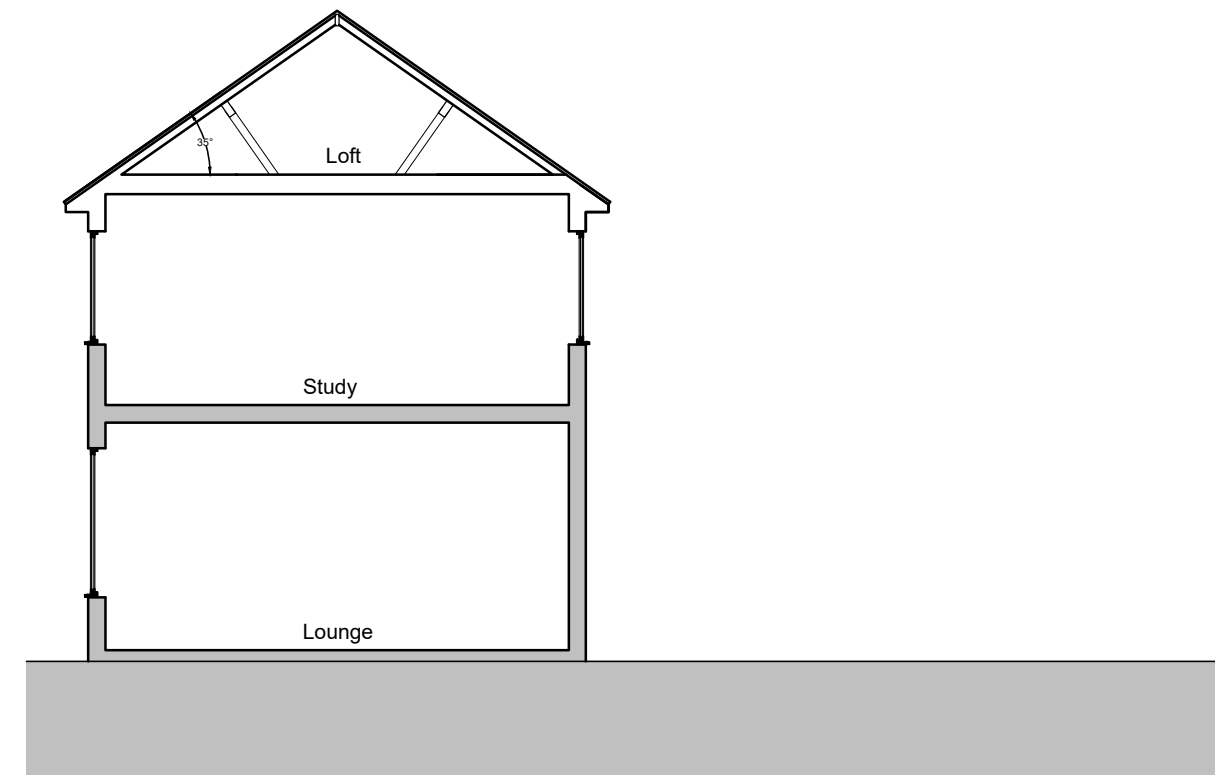

6 EXISTING SECTIONAL ELEVATION
SCALE: 1:100



amendments

PB associates
architectural planning and design
14 Somerset Drive, Wollaston
Stourbridge DY8 4RH
Tel: 01384 376716
Mobile: 07788 995417
peter.brocklesby@outlook.com

project

PROPOSED LOFT CONVERSION
at;
3 SUN TRAP GARDENS,
PO11 9EL

client

Mr and Mrs J SANDISON

drawing

EXISTING FLOOR PLANS AND
ELEVATIONS

scale 1:50 (Paper size A1)

date MAR 19 drawn JR

No 1850319:1

all dimensions to be checked on
site not scales