

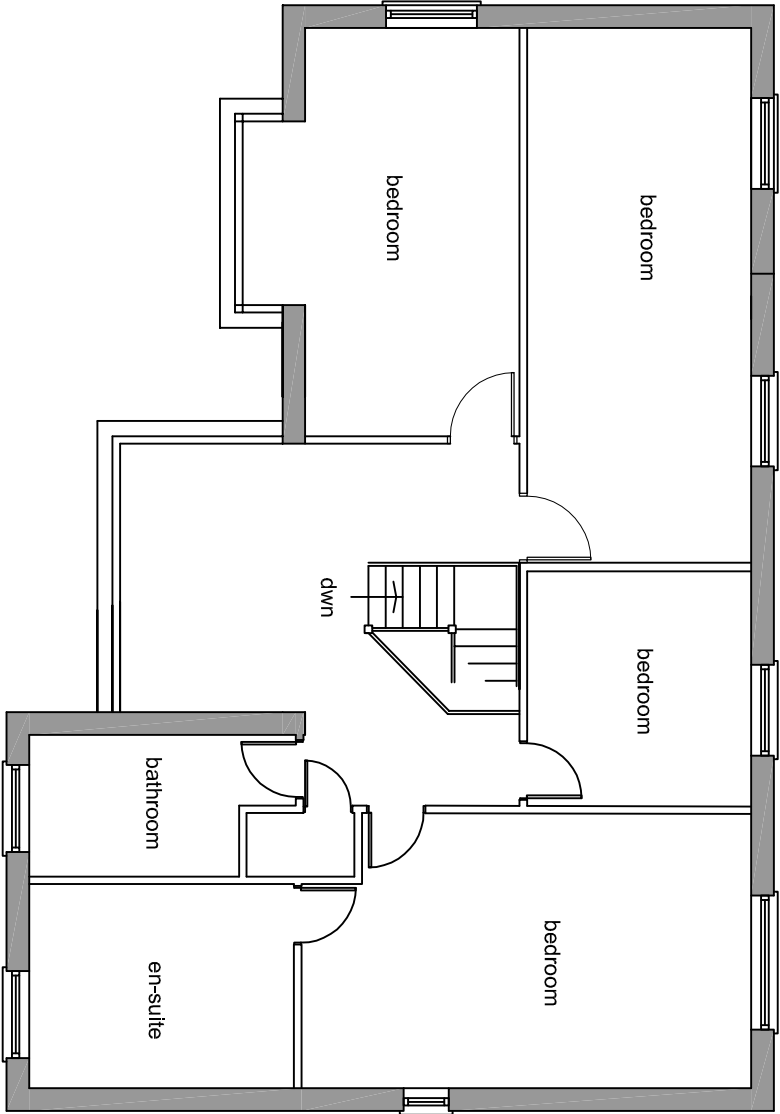
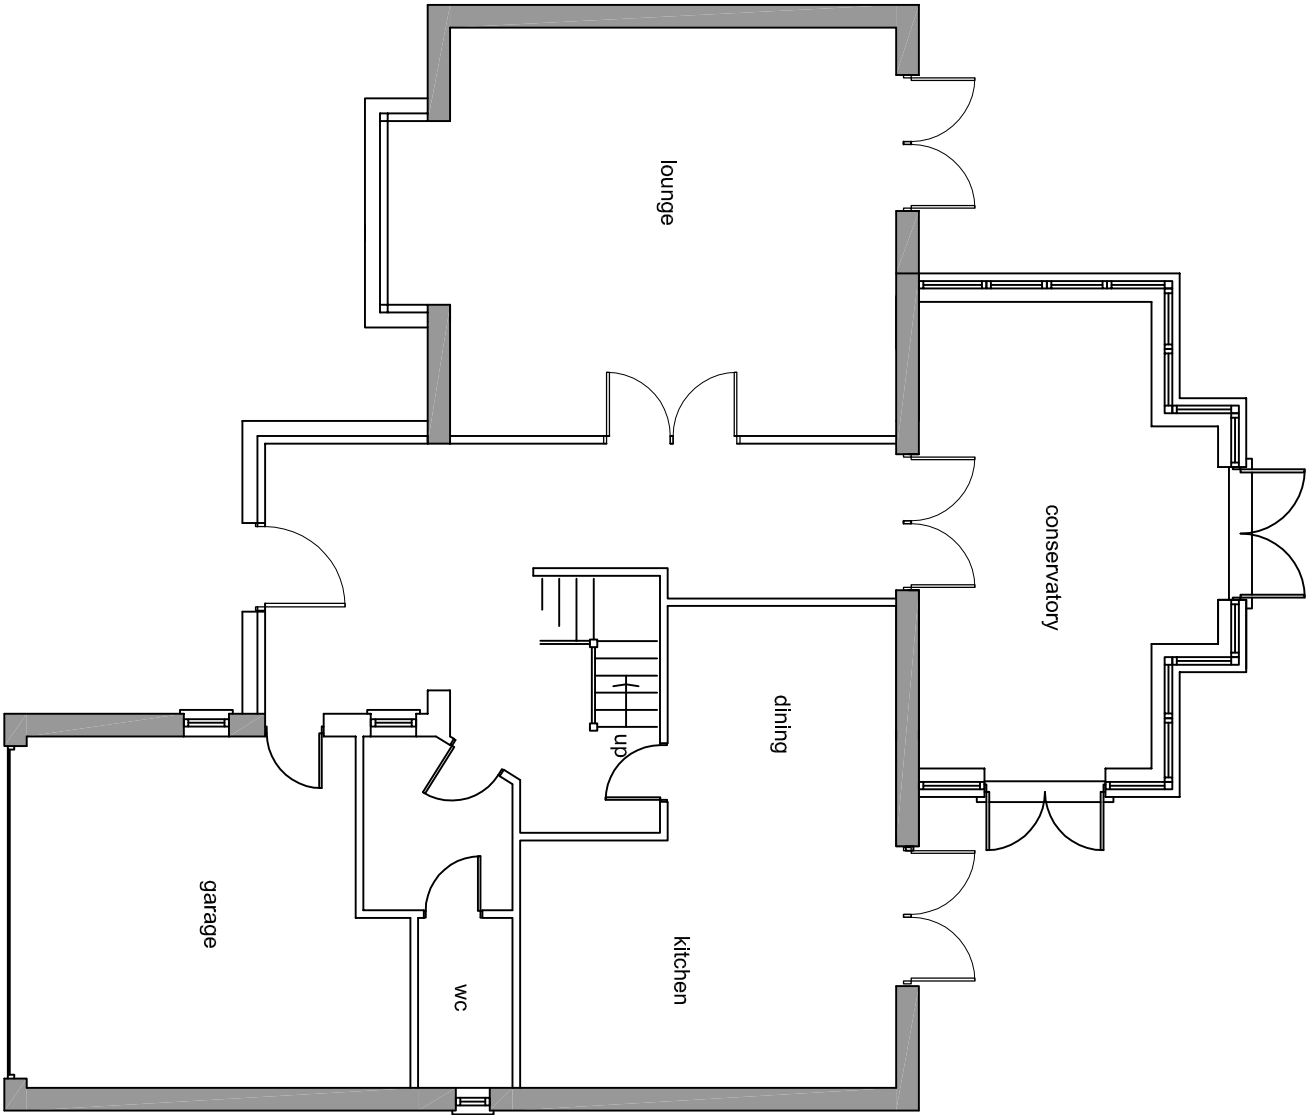


Existing Elevations

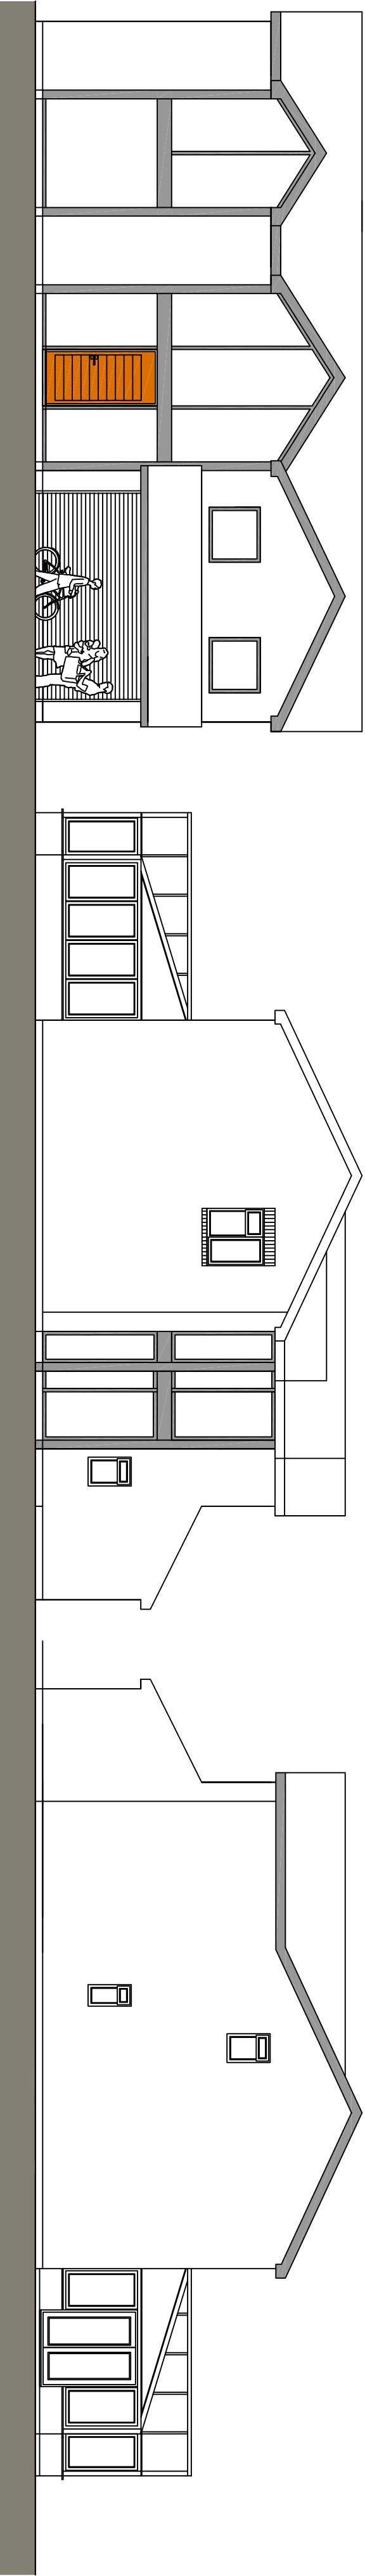

Existing Floor Plans

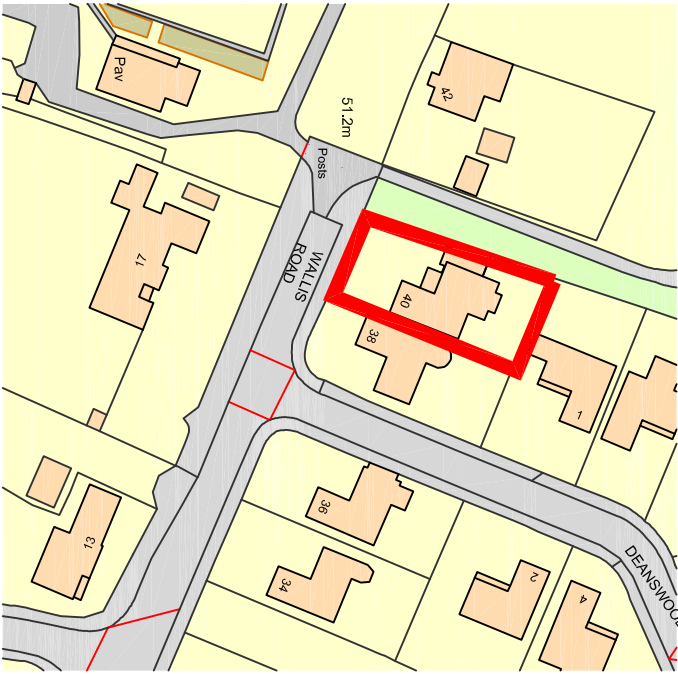

Ordnance Survey, (c) Crown Copyright 2017. All rights reserved. Licence number 100022432

Drawn By CRF	Date 15/11/18	SHEET SIZE A2	Approved By	Date
CFA	Drawing No. FULL	BS	Revised:	Scale: 1/100
PLANNING				
Project : Mr P Kennedy 40 Walls Road Waterlooville				
Chris Flint Associates Ltd CHARTERED SURVEYORS - PROJECT MANAGERS DEVELOPMENT CONSULTANTS				
2 Emerald Close Waterlooville Hants PO7 8NZ tel: 023 92 432484 fax: 023 92 355554 Email: chrisflintassociates@gmail.com				