



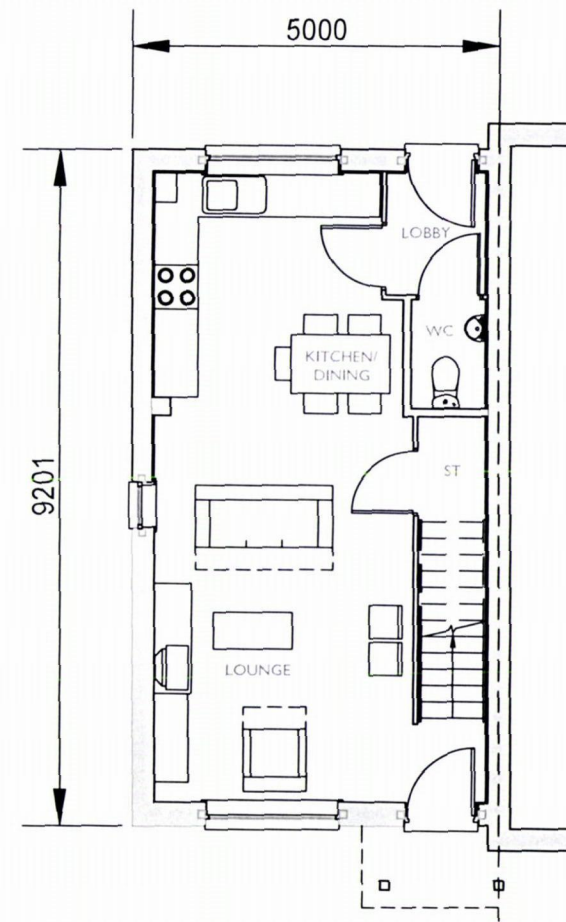


GROUND FLOOR PLAN

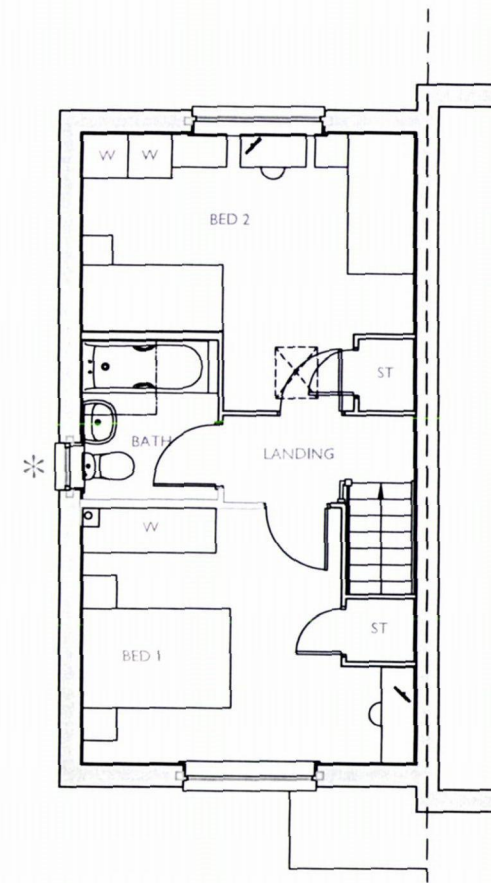

FIRST FLOOR PLAN

* Obscure Glazed Windows

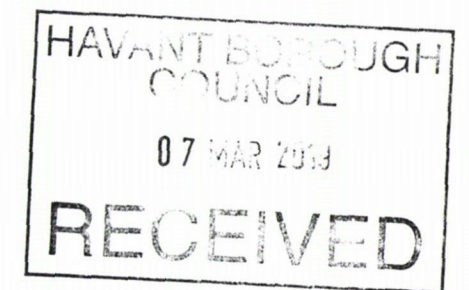

PLOT 31 (AS) & 36 (OPP)

3 BED (5 PERSON)
HOUSE
2.0 STOREY
926 SqFt

Project: HAVANT ROAD,
EMSWORTH
Title: TYPE 51
FLOOR PLANS

Drawn by: RKDB Checked by: MAH

Scale @ A3:
0 1 2 3 4 5m
Scale 1:100

Date: OCTOBER 2017

Rev	Date	Drawn	Checked
A	01.11.18	KEL	MAH

PLOT NUMBERS AMENDED

Drg No: CB_15_105_T51_P02 Rev: A

Client:

 **BARRATT**
HOMES

