


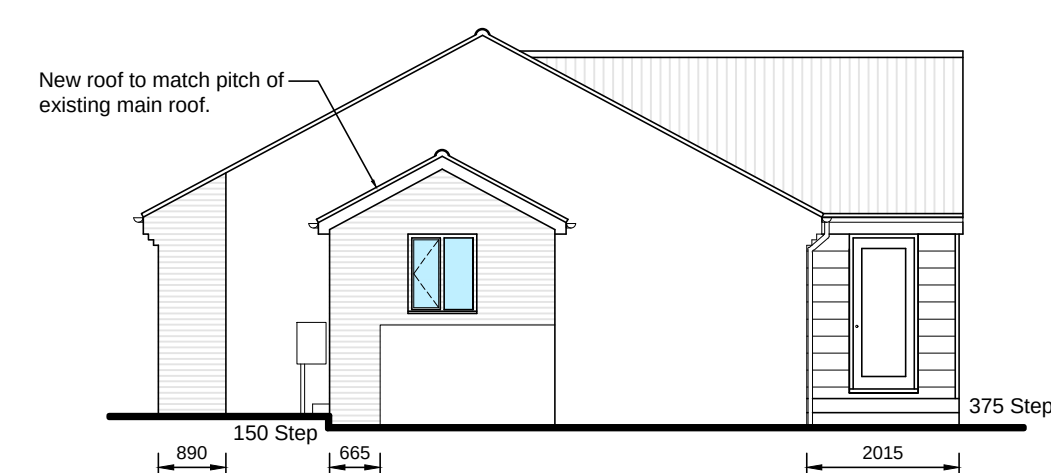

FRONT ELEVATION

Scale: 1:100



SIDE ELEVATION

Finishes:


Concrete pantiles to match existing

Windows and doors uPVC
(existing to be replaced)


Hardie Plank Cladding

Facia and barge Boards


Red Bitch to match exterior

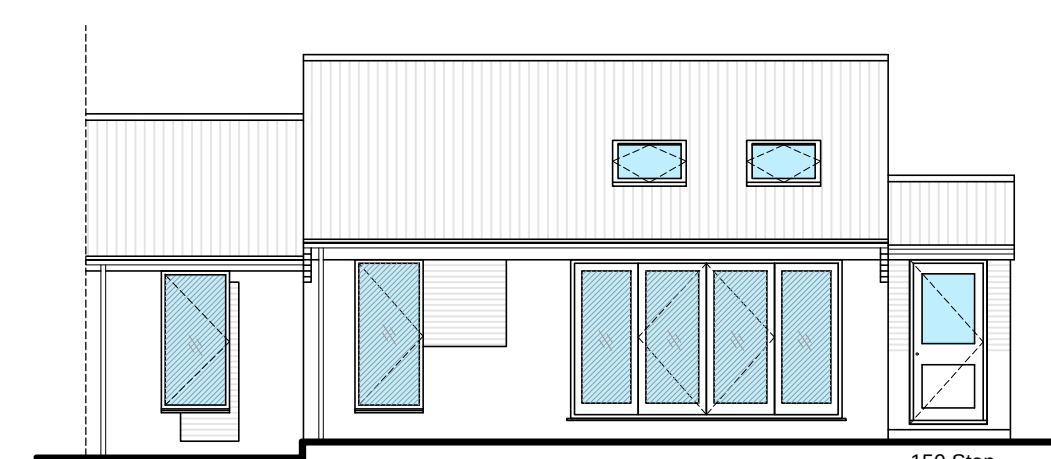


REAR ELEVATION

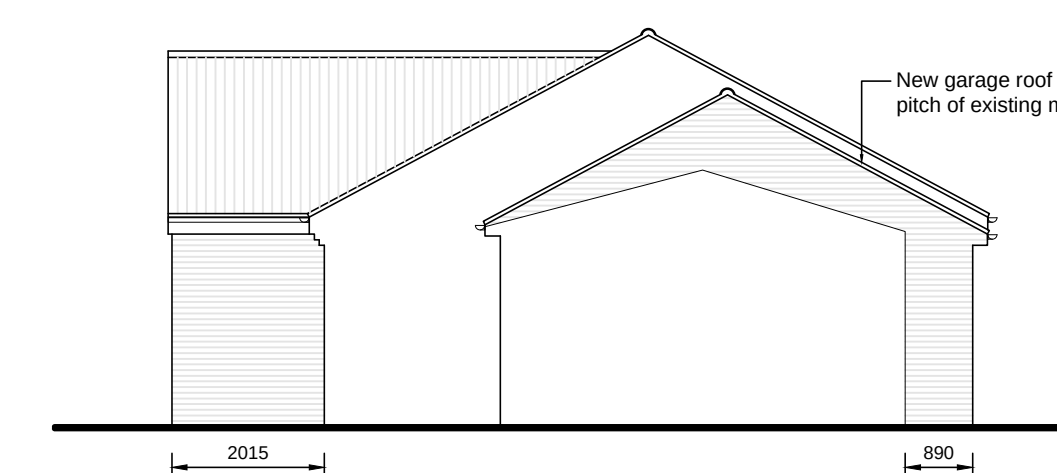

SIDE ELEVATION

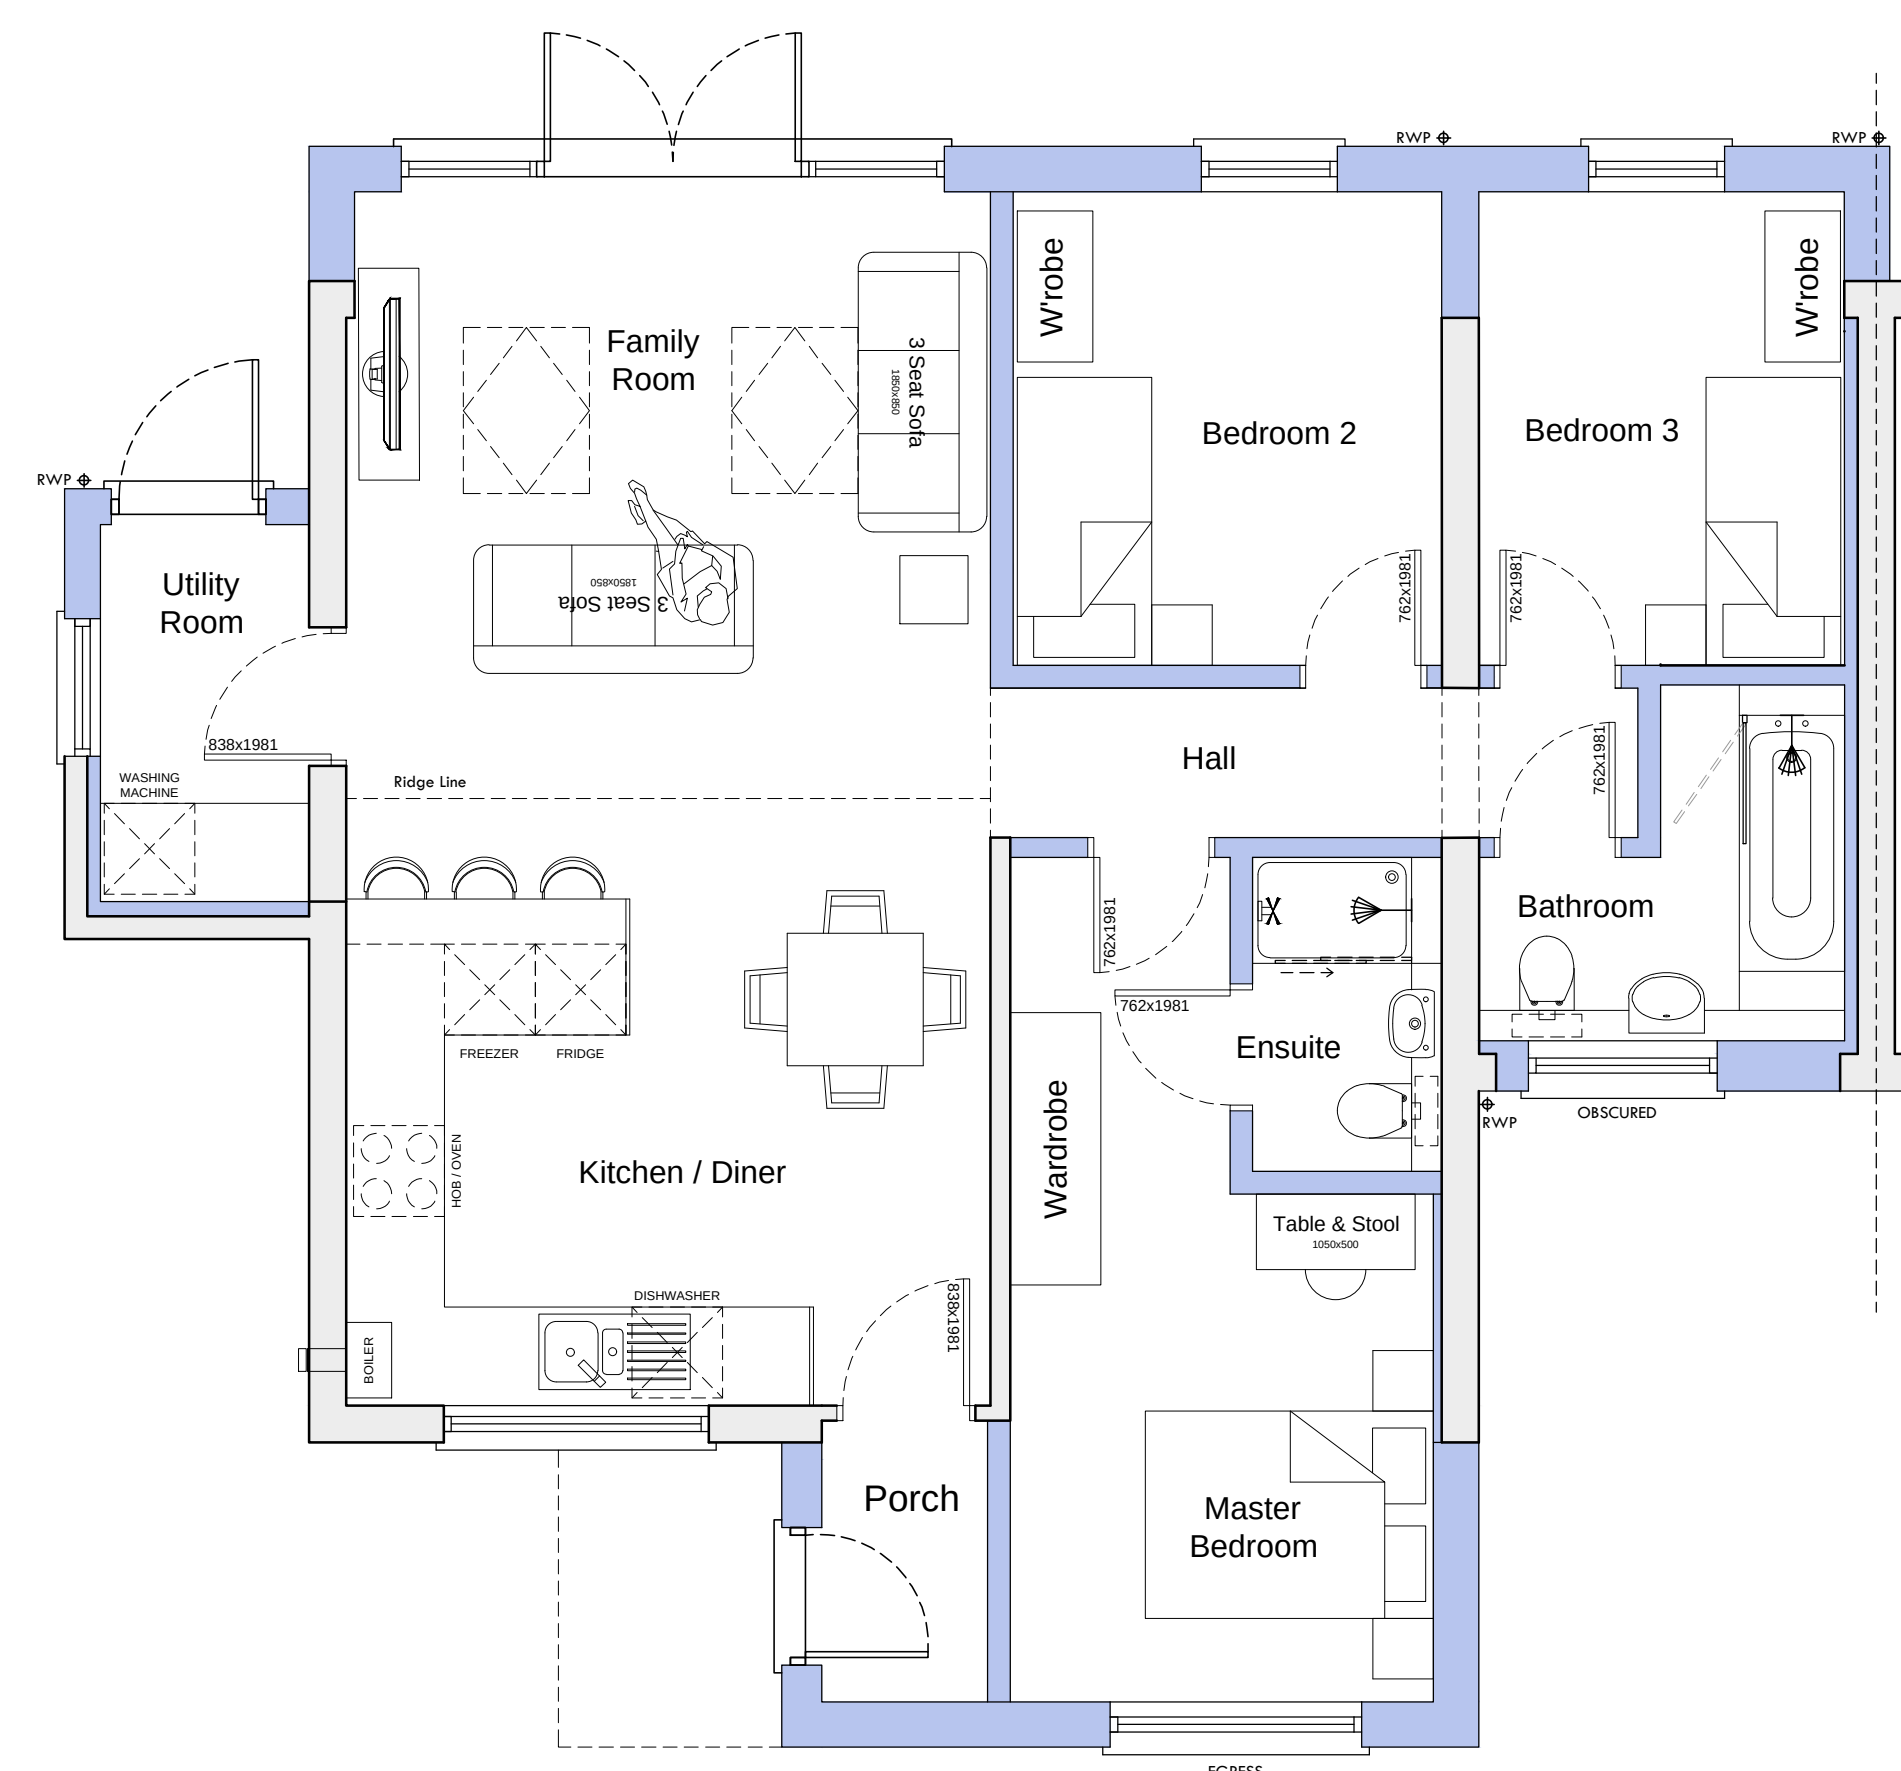

GROUND FLOOR PLAN

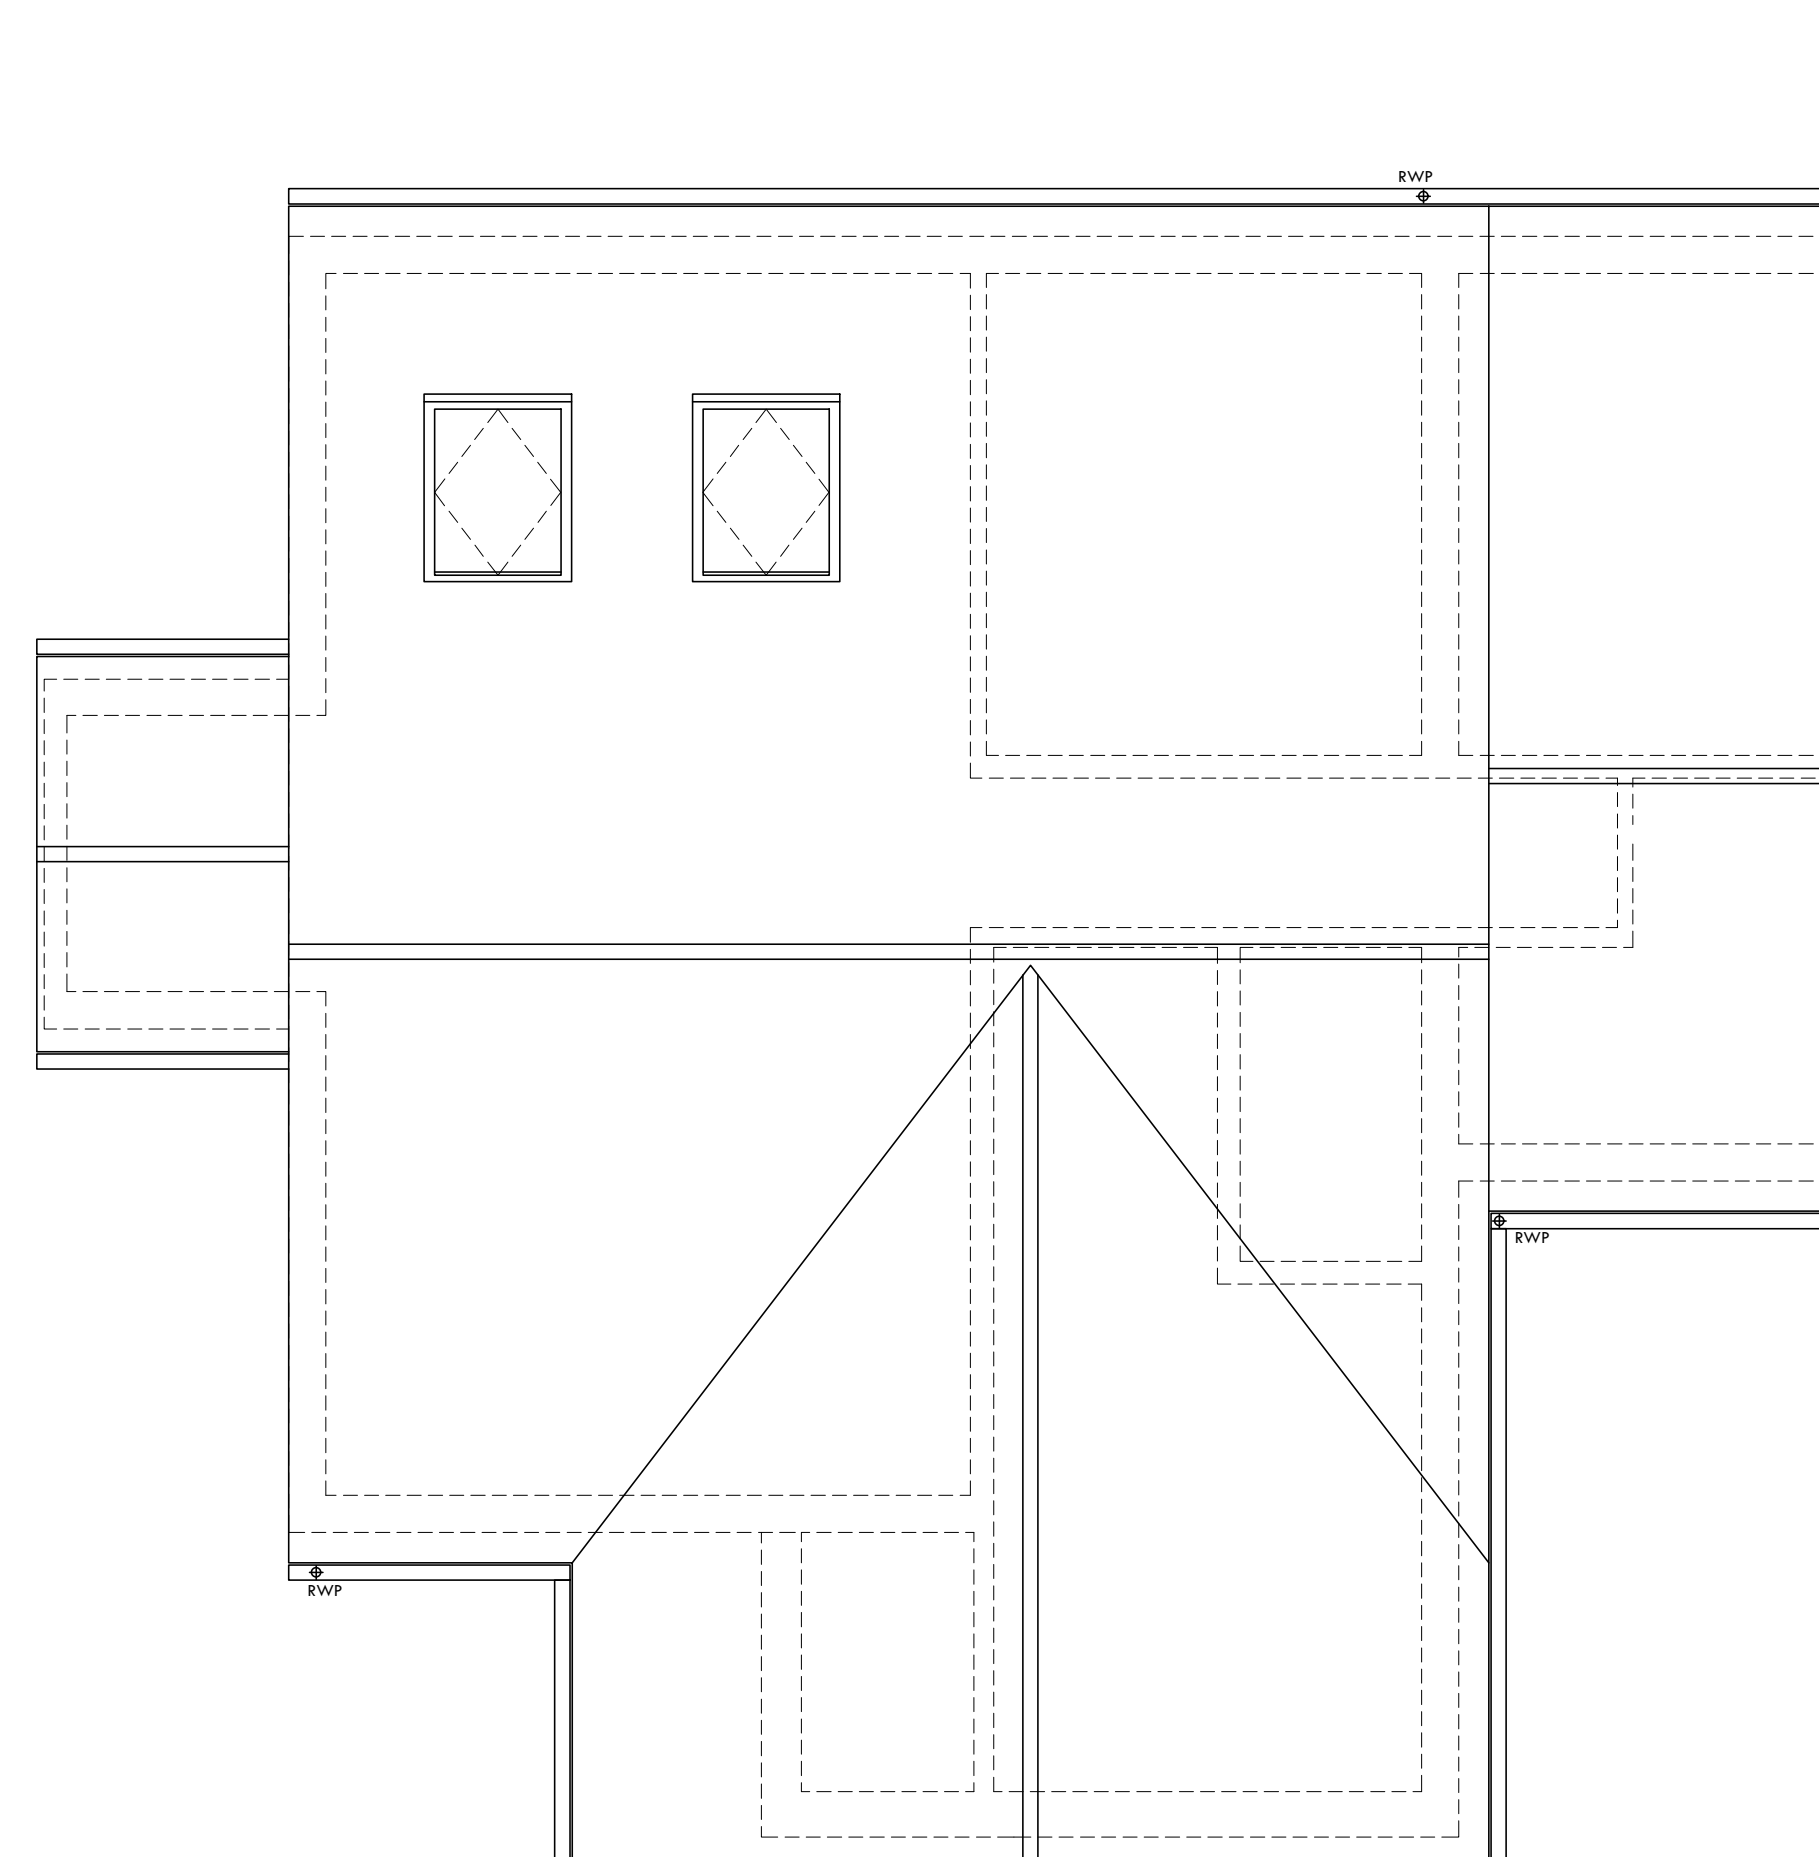

ROOF PLAN

rev	date	by	description
-----	------	----	-------------

[illegible]

DANIEL FENN ACIAT ARCHITECTURAL CONSULTANTS 07900240630 - DGFENN@GOOGLEMAIL.COM	
CLIENT:	Tom Croome & Katie Hewitt
PROJECT:	7 Bryony Way Waterlooville Hampshire. PO7 8HQ
PLAN TITLE:	Floor Plans & Elevations as Proposed
SCALE:	1:50 / 1:100
DRAWN BY:	DF
DATE:	September 2018
DRAWING NO:	P2-002
REVISIONS:	-