



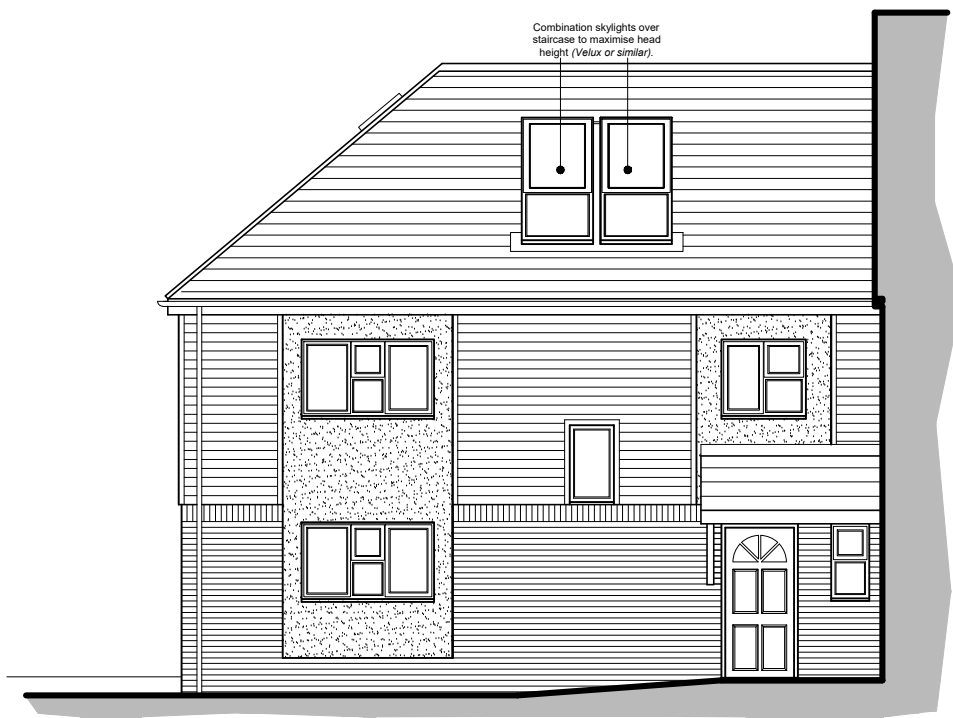


Proposed east elevation scale 1:100




Proposed south elevation scale 1:100

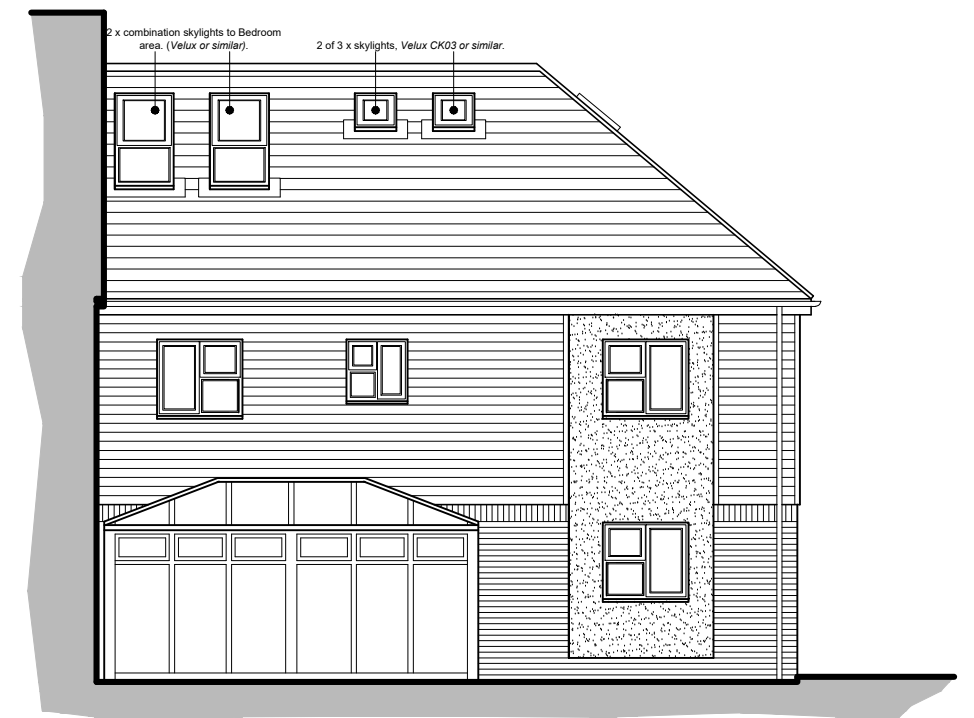

Proposed west elevation scale 1:100

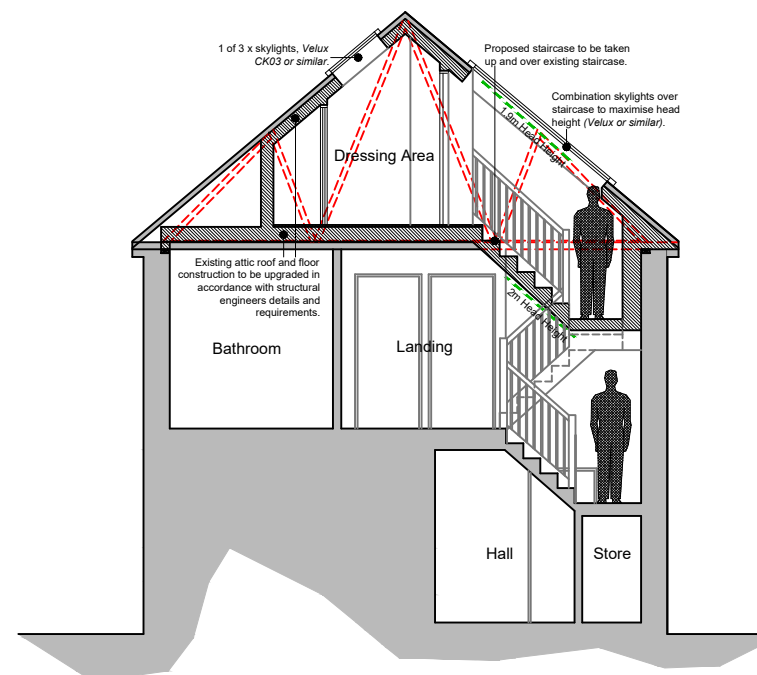

Proposed section A-A scale 1:100

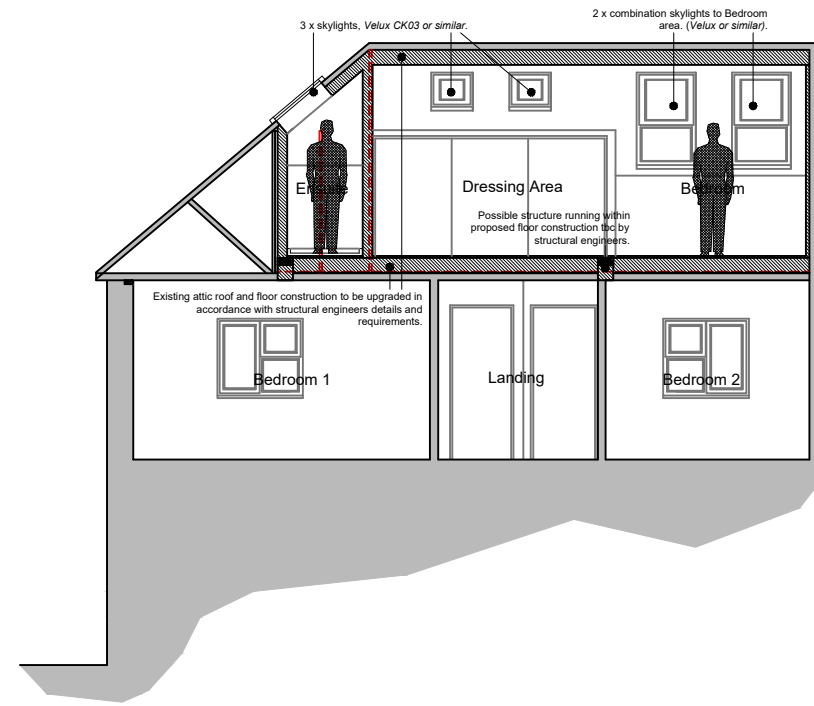

Proposed section B-B scale 1:100


0 1 2 3 4 5 10 1:100

NOTES:

Dimensions to be checked on site before commencing work. Any discrepancies shall be reported to the architect immediately.

Do not scale from these drawings except for planning purposes. Use figured dimensions only.

Where applicable this drawing is to be read in conjunction with other consultants' drawings.

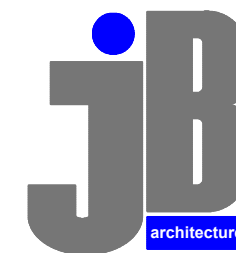

JIMMY BESSANT ARCHITECTURE
TEL: 01243 373620 M: 07769904282
E: jimmy@jb-architecture.co.uk
Web: www.jb-architecture.co.uk

For MR & MRS GREEN			
Project PROPOSED ATTIC CONVERSION 5B GWATKIN CLOSE HAVANT, HAMPSHIRE PO9 3PZ			
Title PROPOSED ELEVATIONS & SECTIONS			
Date AUG 2018	Drawn SR	Scale 1:100 @ A3	Checked -
Job Number PL213.18	Drawing Number -04	Revision	