


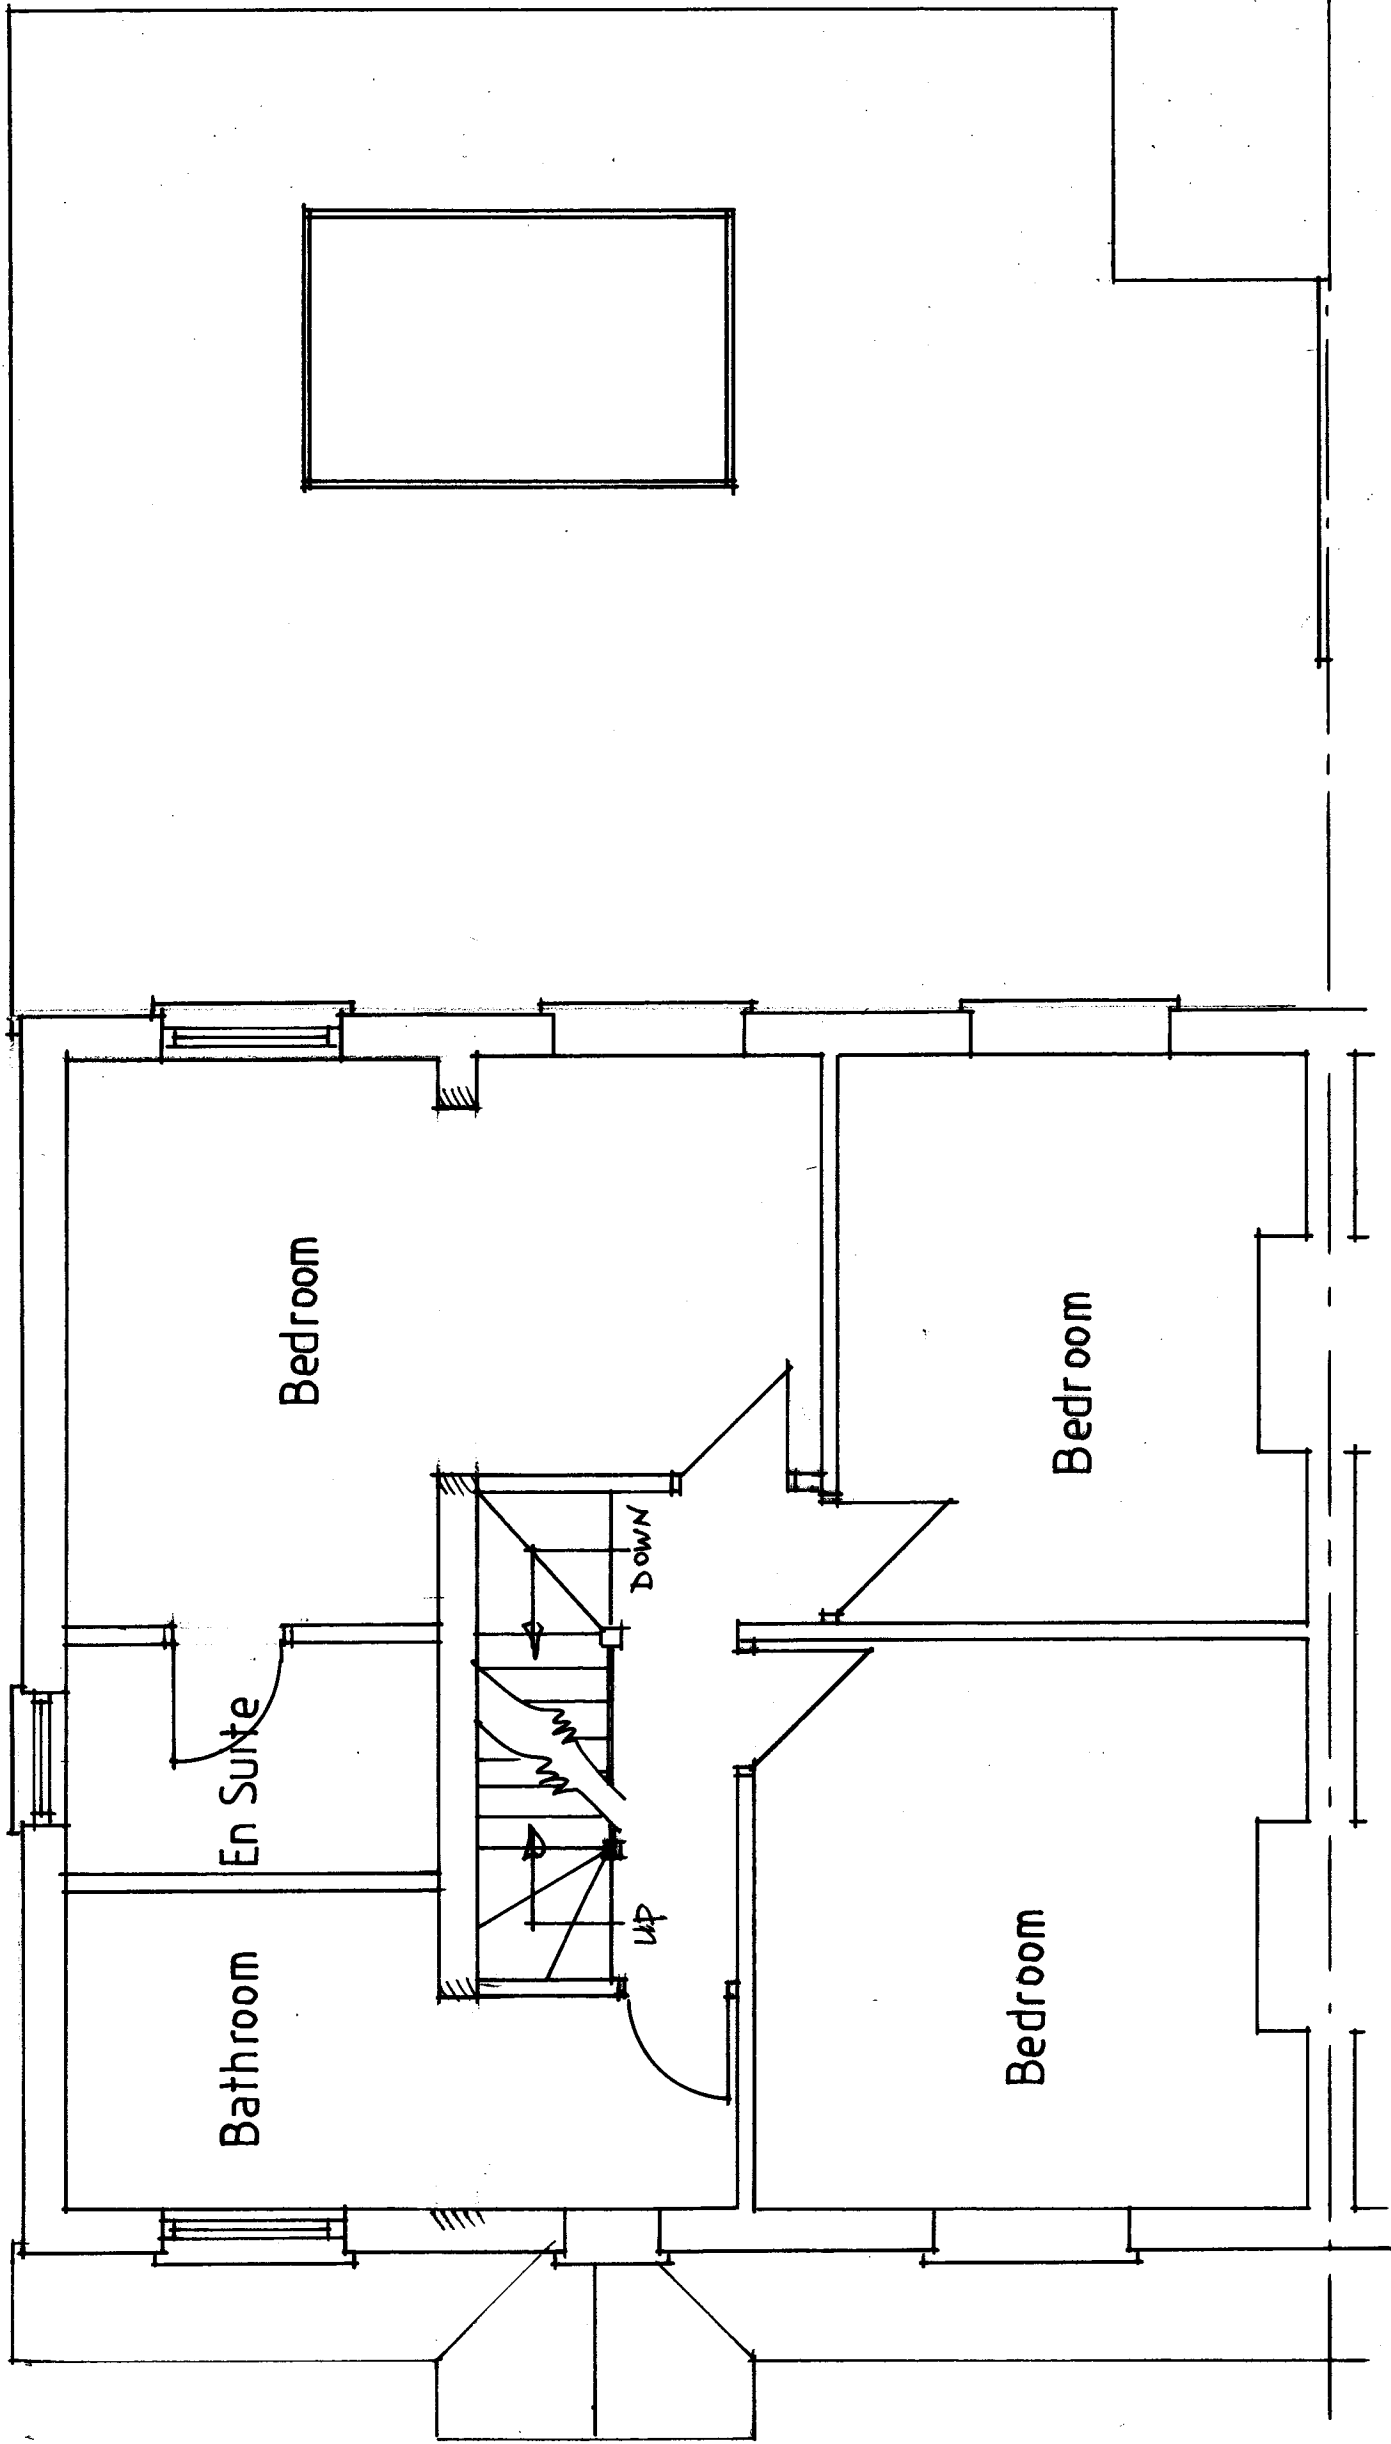

First Floor Plan-proposed

0 500 1000 2000 3000 4000 5000
 SCALE 1:50

34 Lester Avenue
 Bedhampton

SCALE 1:50
 FEBRUARY 2019