



notes:
1. this drawing is the copyright of PH Design and is not to be reproduced without consent.
2. The contractor is to check all dimensions and levels before site works commence and/or preparation of working drawings.
revision date amendment

PLANNING REVISIONS		
A	17.4.19	

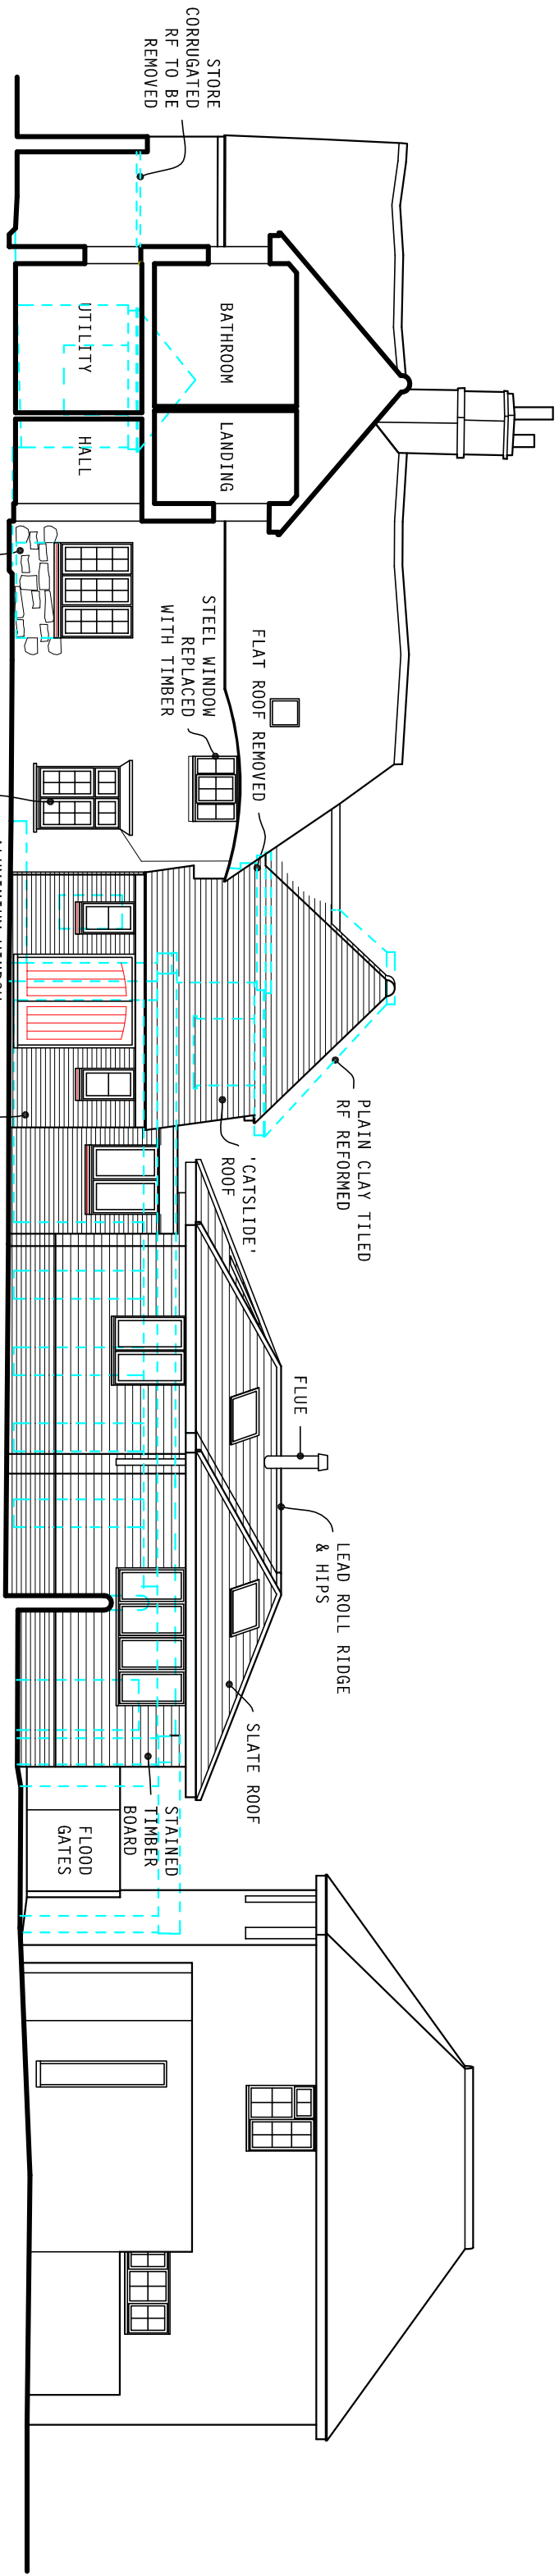


part proposed west elevation 8
SCALE 1:100

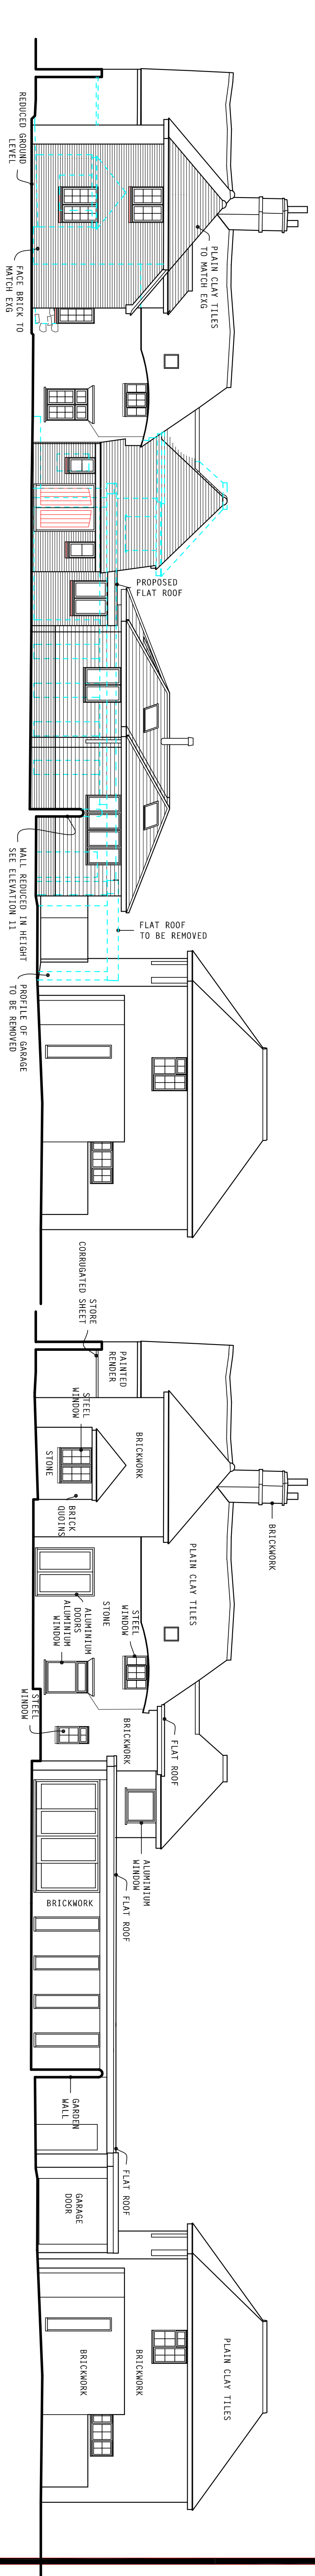


existing west elevation 2
SCALE 1:100

proposed west elevation 7
SCALE 1:100

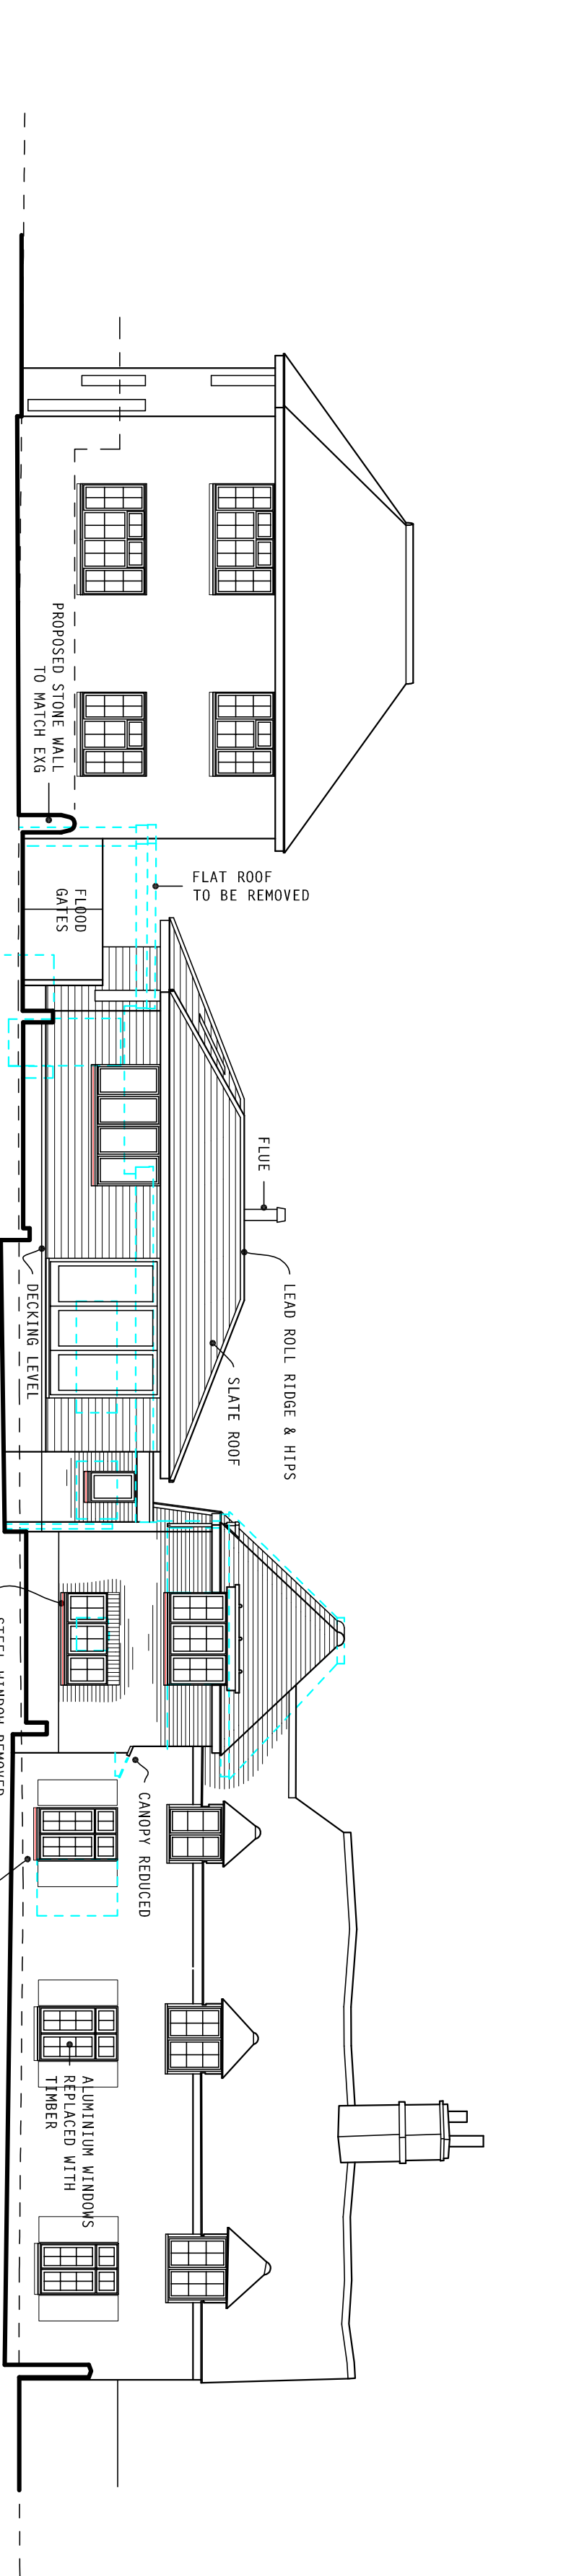

proposed east elevation 6
SCALE 1:100

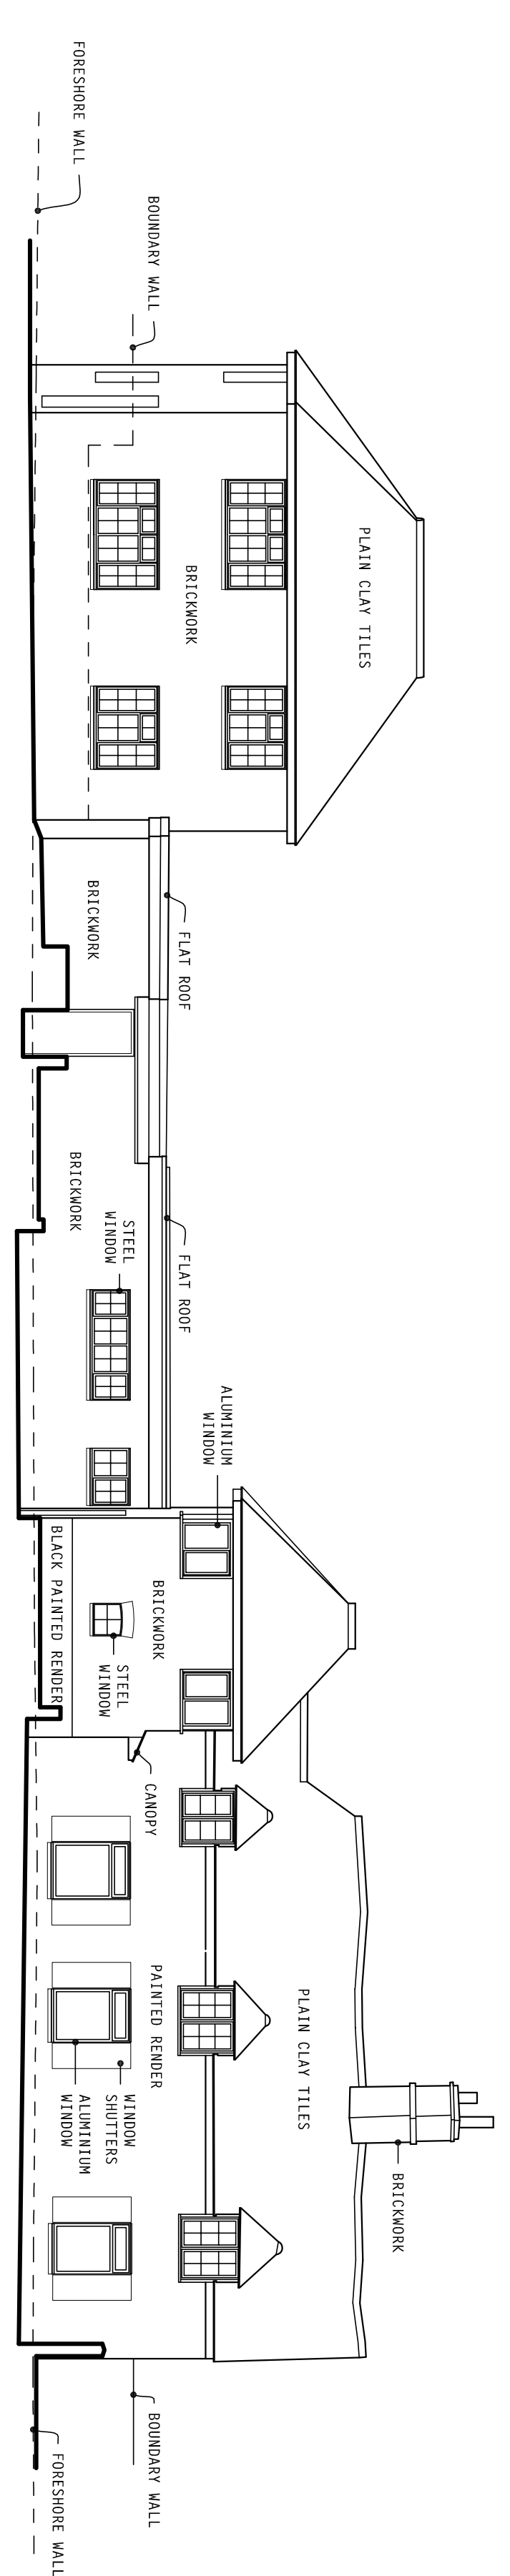


existing east elevation 1
SCALE 1:100

elevations 1

TOPOGRAPHIC & BUILDING SURVEY
J. BROTHERTON & PARTNERS

scale in metres

1:50

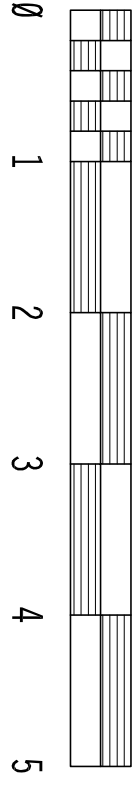

client: Mr & Mrs Monk

project: proposed alterations & additions, The Green Cottage,
23 Langstone High Street PO9 1RY

PH DESIGN

architectural consultants
3 Chapel Street, Chichester
W. Sussex PO19 1BU
tel: (01243) 781760

project: 18/C04
drawing no: 6a
date: Dec 2018

