



1. this drawing is the copyright of PH Design and is not to be reproduced without consent.  
 2. the contractor is to check all dimensions and levels before site works commence and/or preparation of workshop drawings.


revision    date    amendment

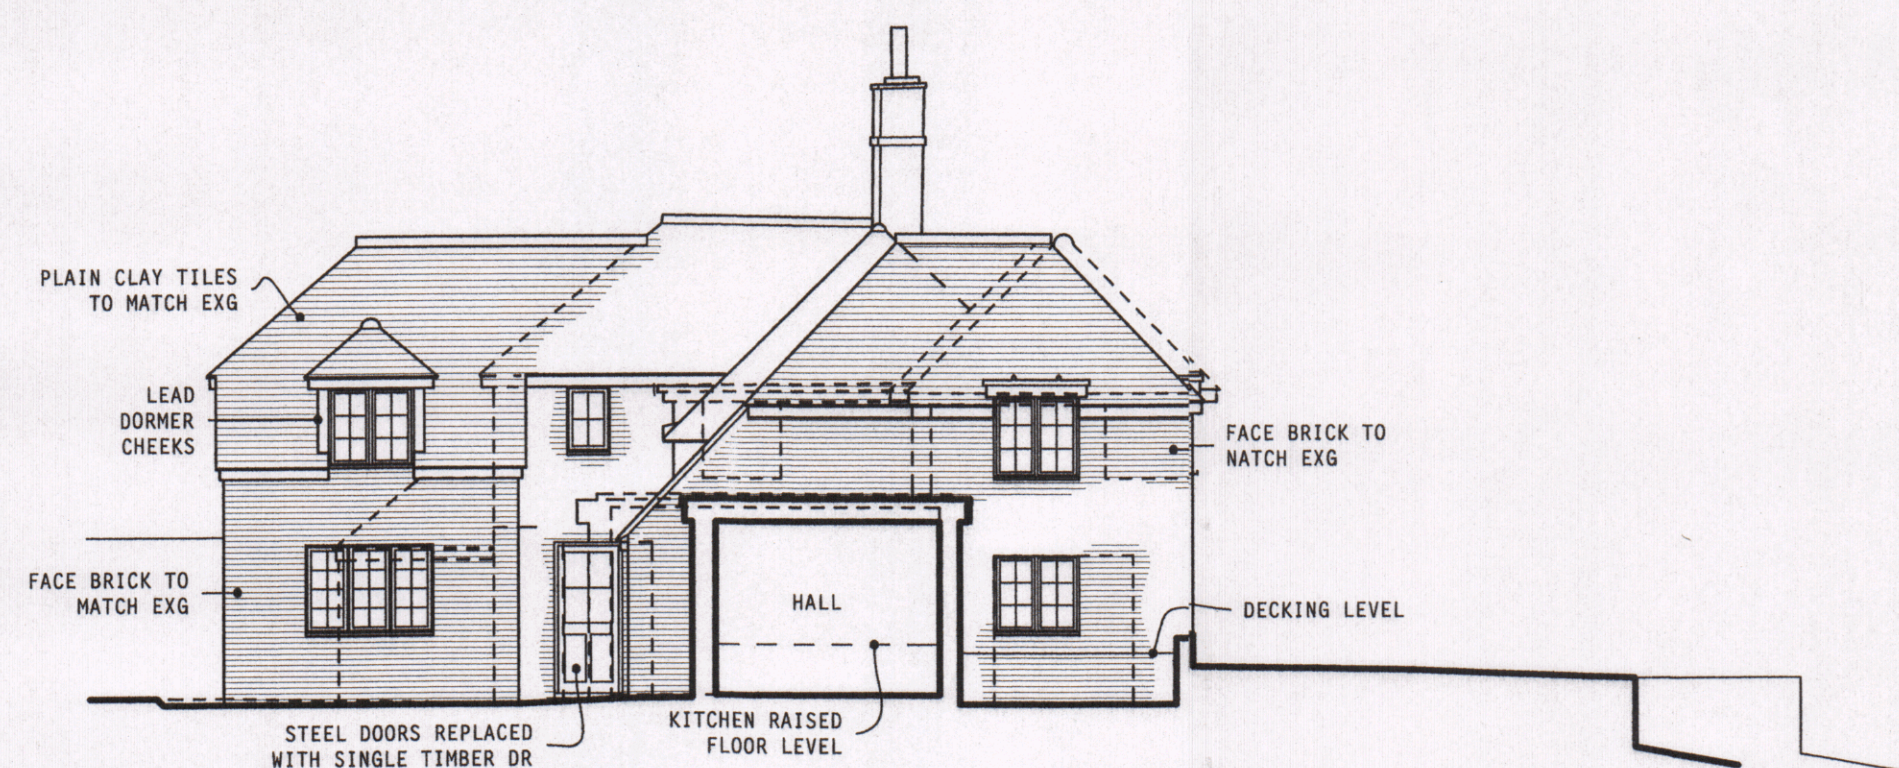


part proposed south elevation 10  
 SCALE 1:100

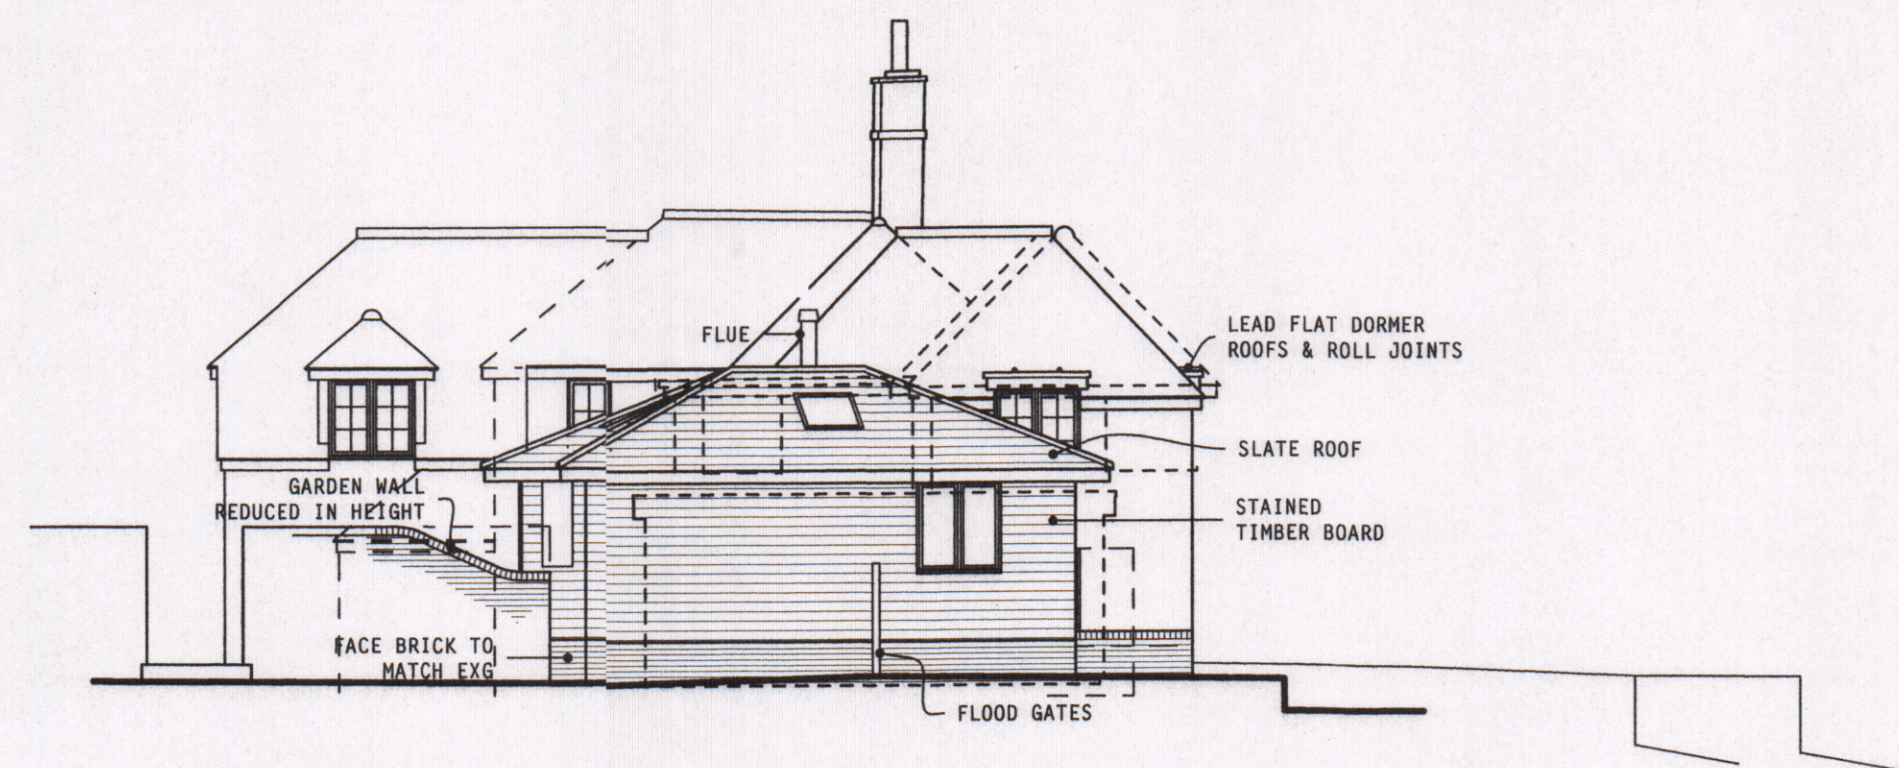


proposed south elevation 11  
 SCALE 1:100

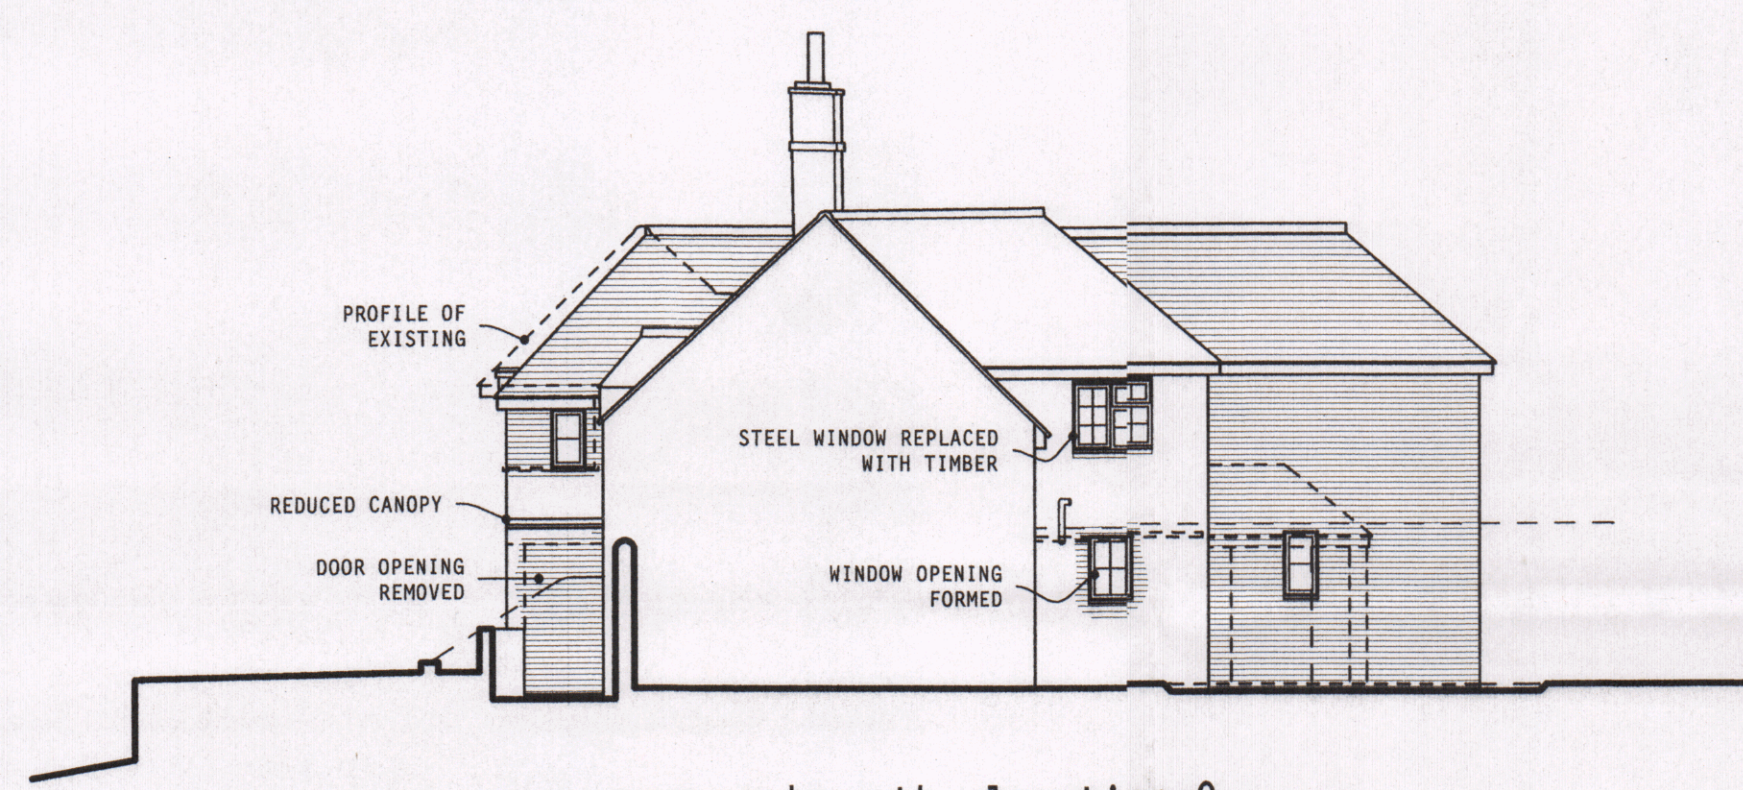


proposed north elevation 9  
 SCALE 1:100

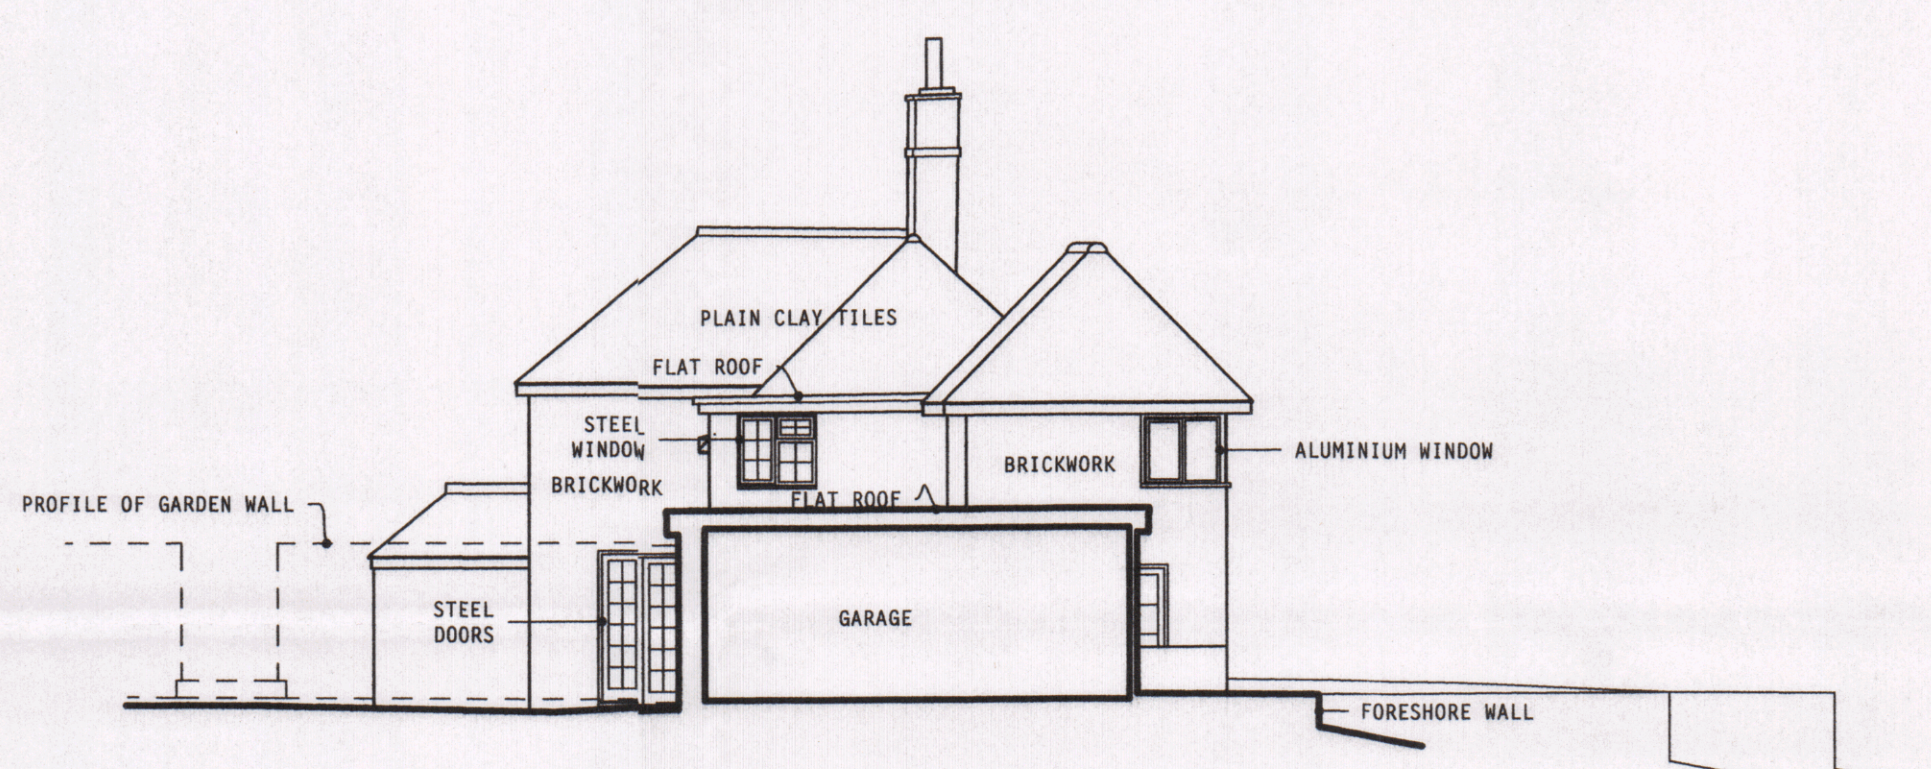

part existing south elevation 5  
 SCALE 1:100

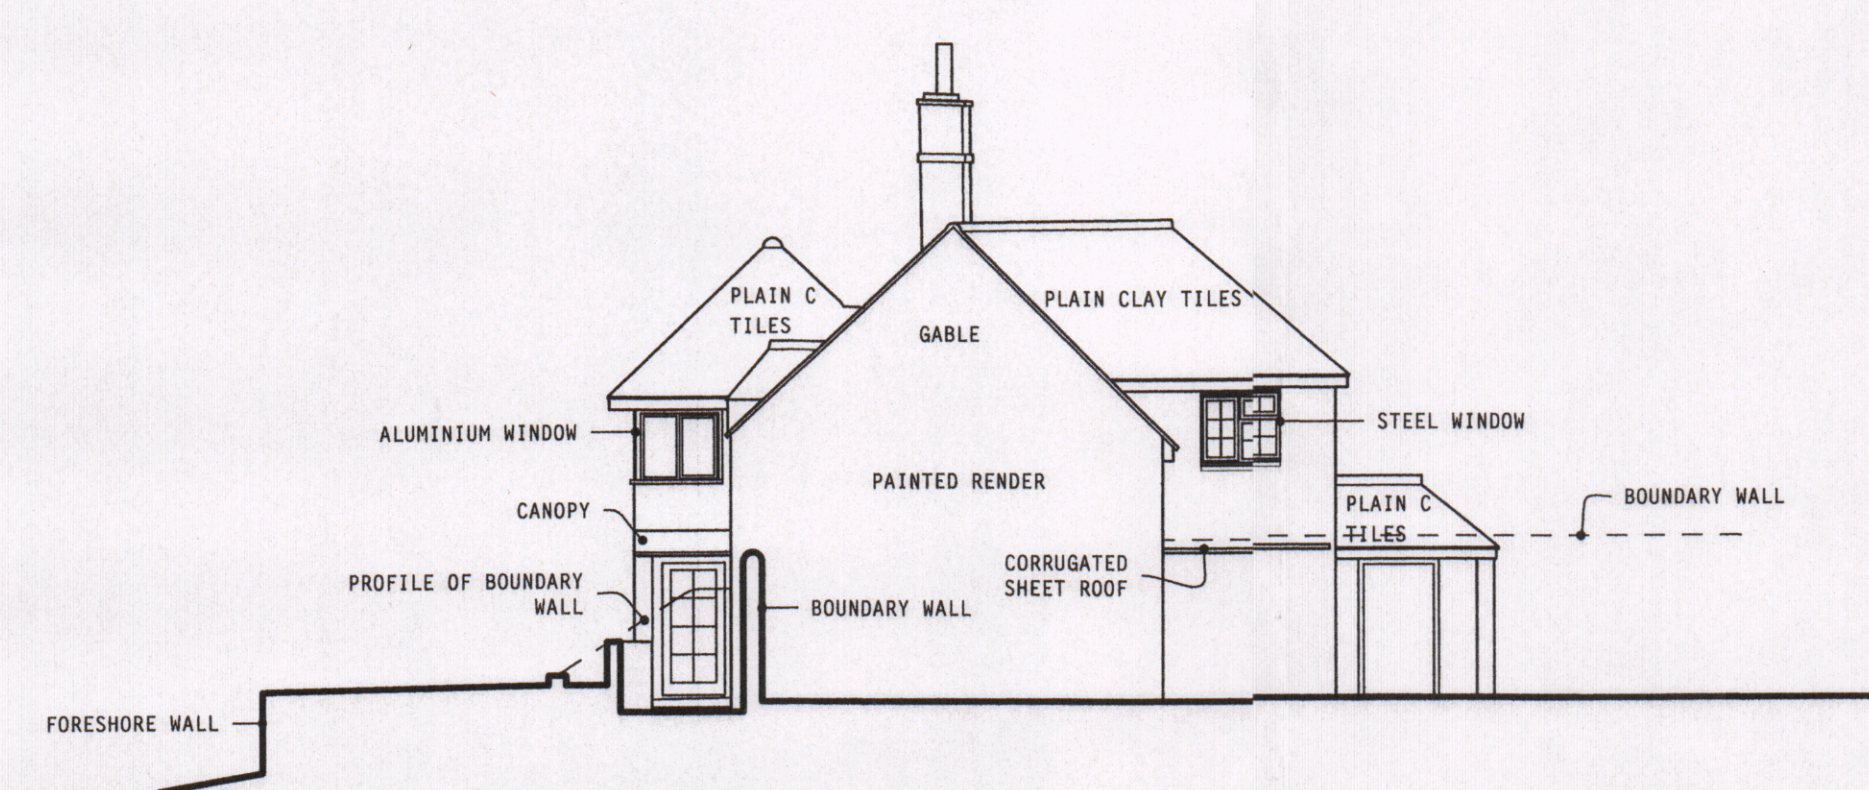

existing north elevation 3  
 SCALE 1:100

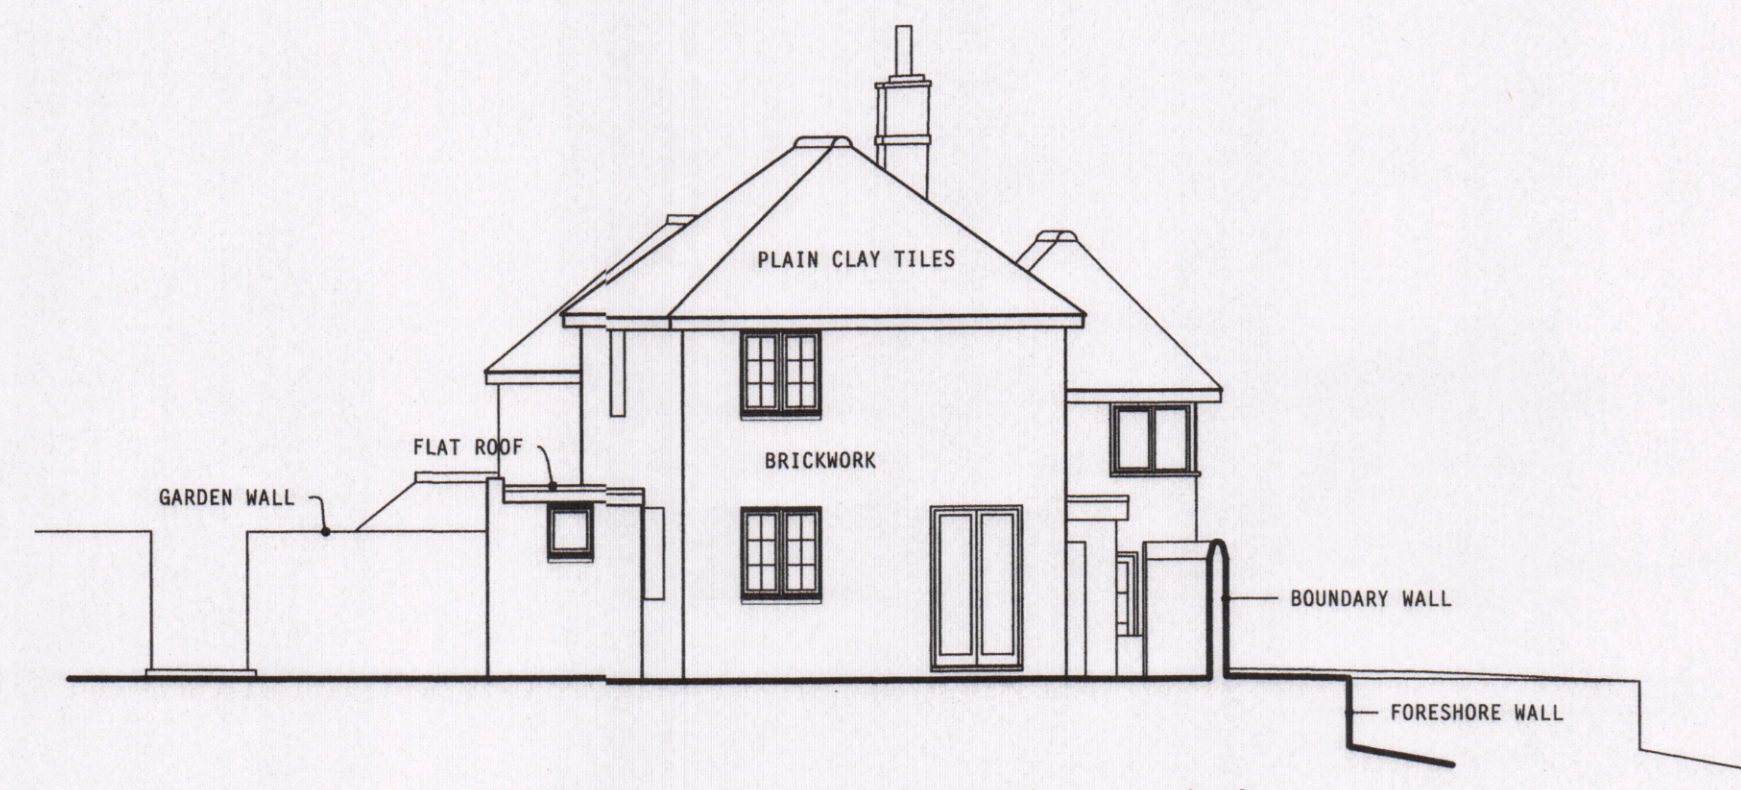


existing south elevation (annexe) 4  
 SCALE 1:100

### elevations 2

TOPOGRAPHIC & BUILDING SURVEY  
 J. BROTHERTON & PARTNERS

scale in metres 1:50

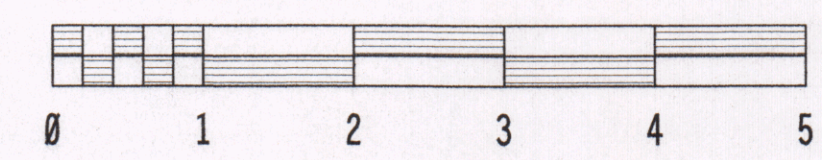

client: Mr & Mrs Monk

project: proposed alterations & additions, The Green Cottage, 23 Langstone High Street PO9 1RY



**PH DESIGN**  
 architectural consultants  
 3 chapel street chichester  
 W. SUSSEX PO19 1BU  
 tel: (01243) 781760

project: 18/C04  
 drawing no: 7  
 date: Dec 2018

