
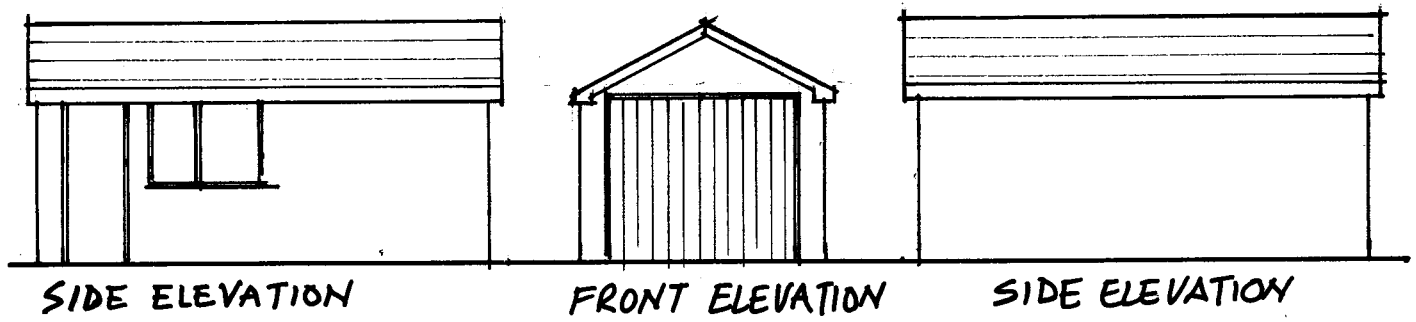


REAR ELEVATION

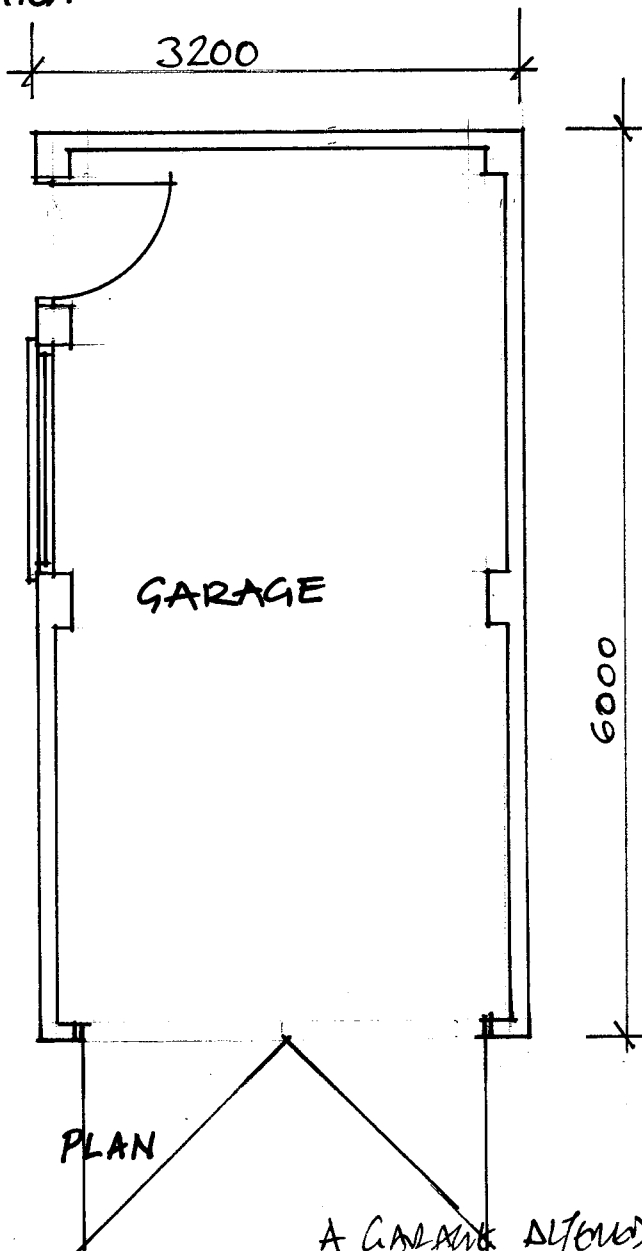

A GARAGE ALTERED July '18

2 Wigan Crescent
Bedhampton

Scale 1:50 & 1:100

MARCH 2018

07A