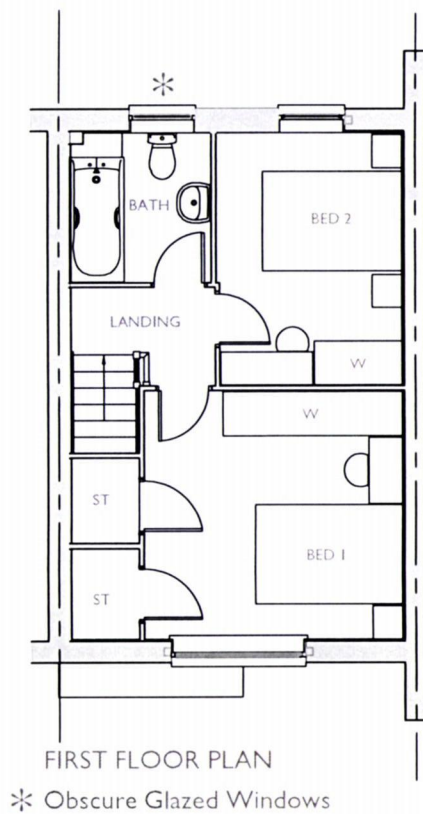
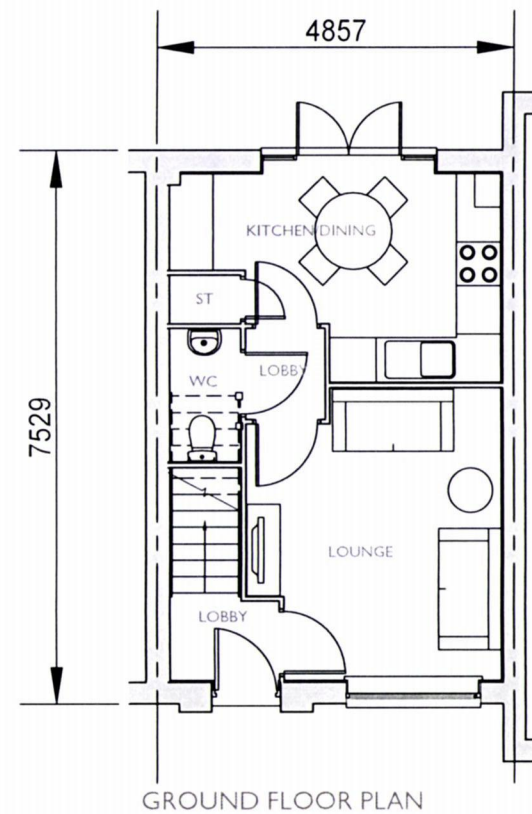


PLOT 65 (AS)

2 BED (4 PERSON)
HOUSE
2.0 STOREY
679 SqFt

Project:
HAVANT ROAD,
EMSWORTH
Title:
ROSEBERRY
FLOOR PLANS

Drawn by: RKDB Checked by: MAH

Scale @ A3:



Scale 1:100


Date: OCTOBER 2017

Rev Date Drawn Checked

Drg No: CB_15_I05_RO_P03

Rev:

Client:

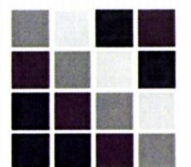

COOPERBAILLIE