



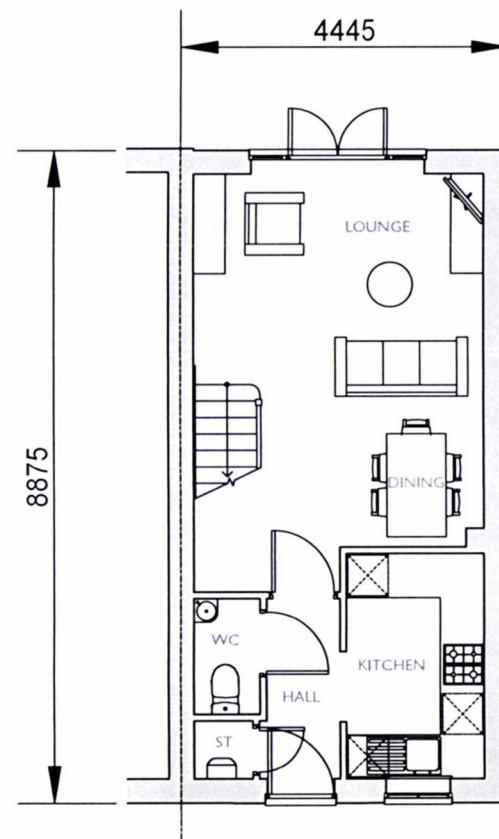


GROUND FLOOR PLAN

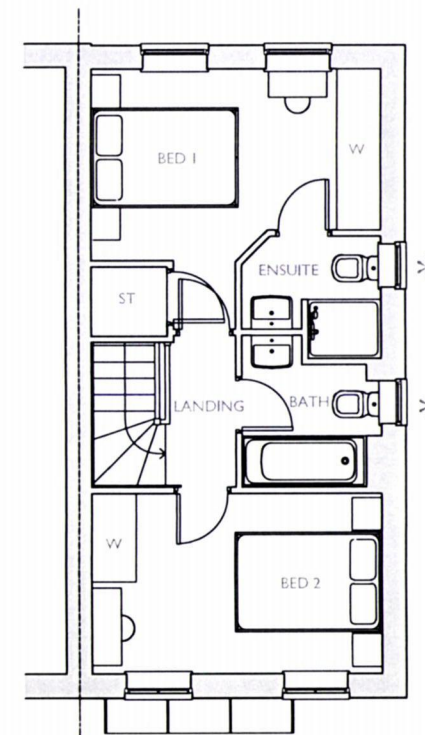

FIRST FLOOR PLAN

* Obscure Glazed Windows

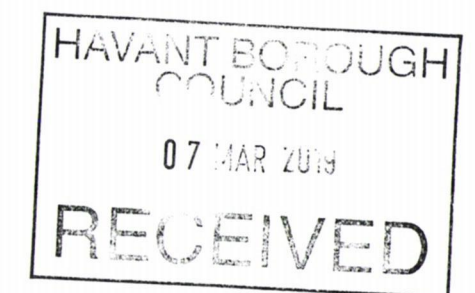


PLOT 143 (AS)

2 BED (4 PERSON)
HOUSE
2.0 STOREY
711 SqFt

Project:
HAVANT ROAD,
EMSWORTH
Title:
RICHMOND
FLOOR PLANS

Drawn by: RKDB Checked by: MAH

Scale @ A3:

 

Scale 1:100

Date: OCTOBER 2017

Rev	Date	Drawn	Checked
A	20.02.19	RKDB	MAH

UPDATED TO LATEST WORKING DRAWINGS.

Drg No: CB_15_105_R1_P02

Rev: A

Client:

BARRATT
HOMES

