


PROJECT - House Refurbishment +
 Loft Conversion
 CLIENT - Mr + Mrs Sammut
 60 Bedhampton Hill, PO9 3JP
 DRAWING - Elevations - Proposed
 Drawing Number 3JP 005
 1:50 @ A2
 SCALE - Date June 2018
 Tristram Donaldson
 DRAWN BY - Carpentry + Construction

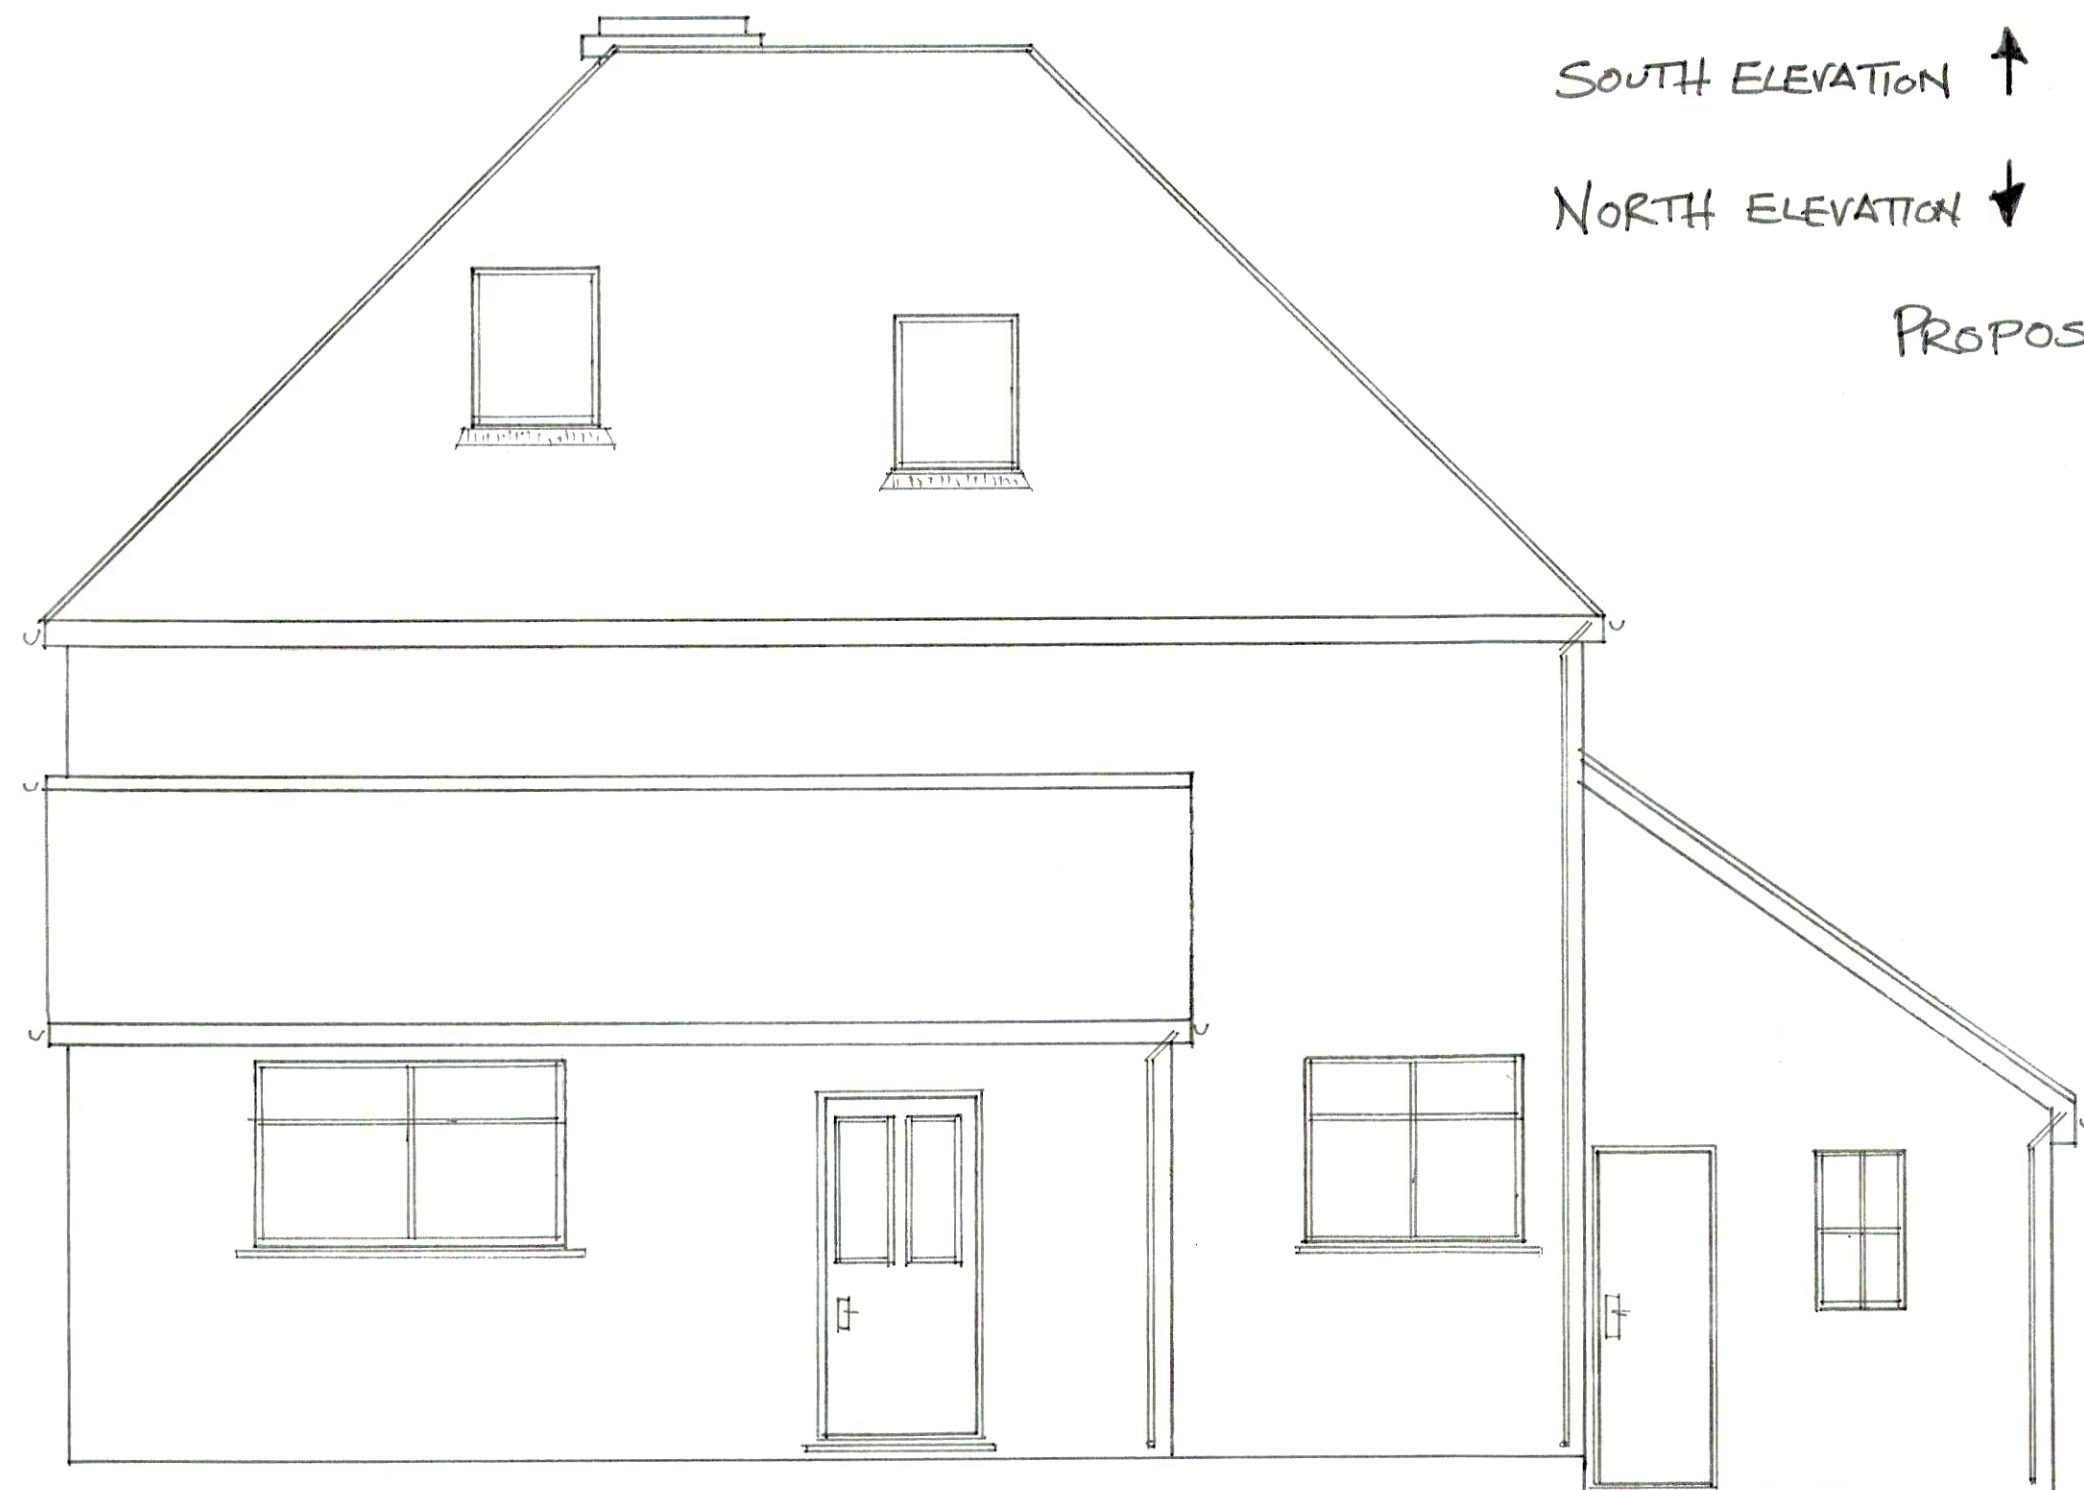

SOUTH ELEVATION ↑



↓ NORTH ELEVATION

PROPOSED ELEVATIONS



↑ EAST ELEVATION

↓ WEST ELEVATION

