



G MAPLE CLOSE ENSWORTH PO10 7RJ

PROPOSED REAR AND SIDE EXTENSIONS

Scale 1:50

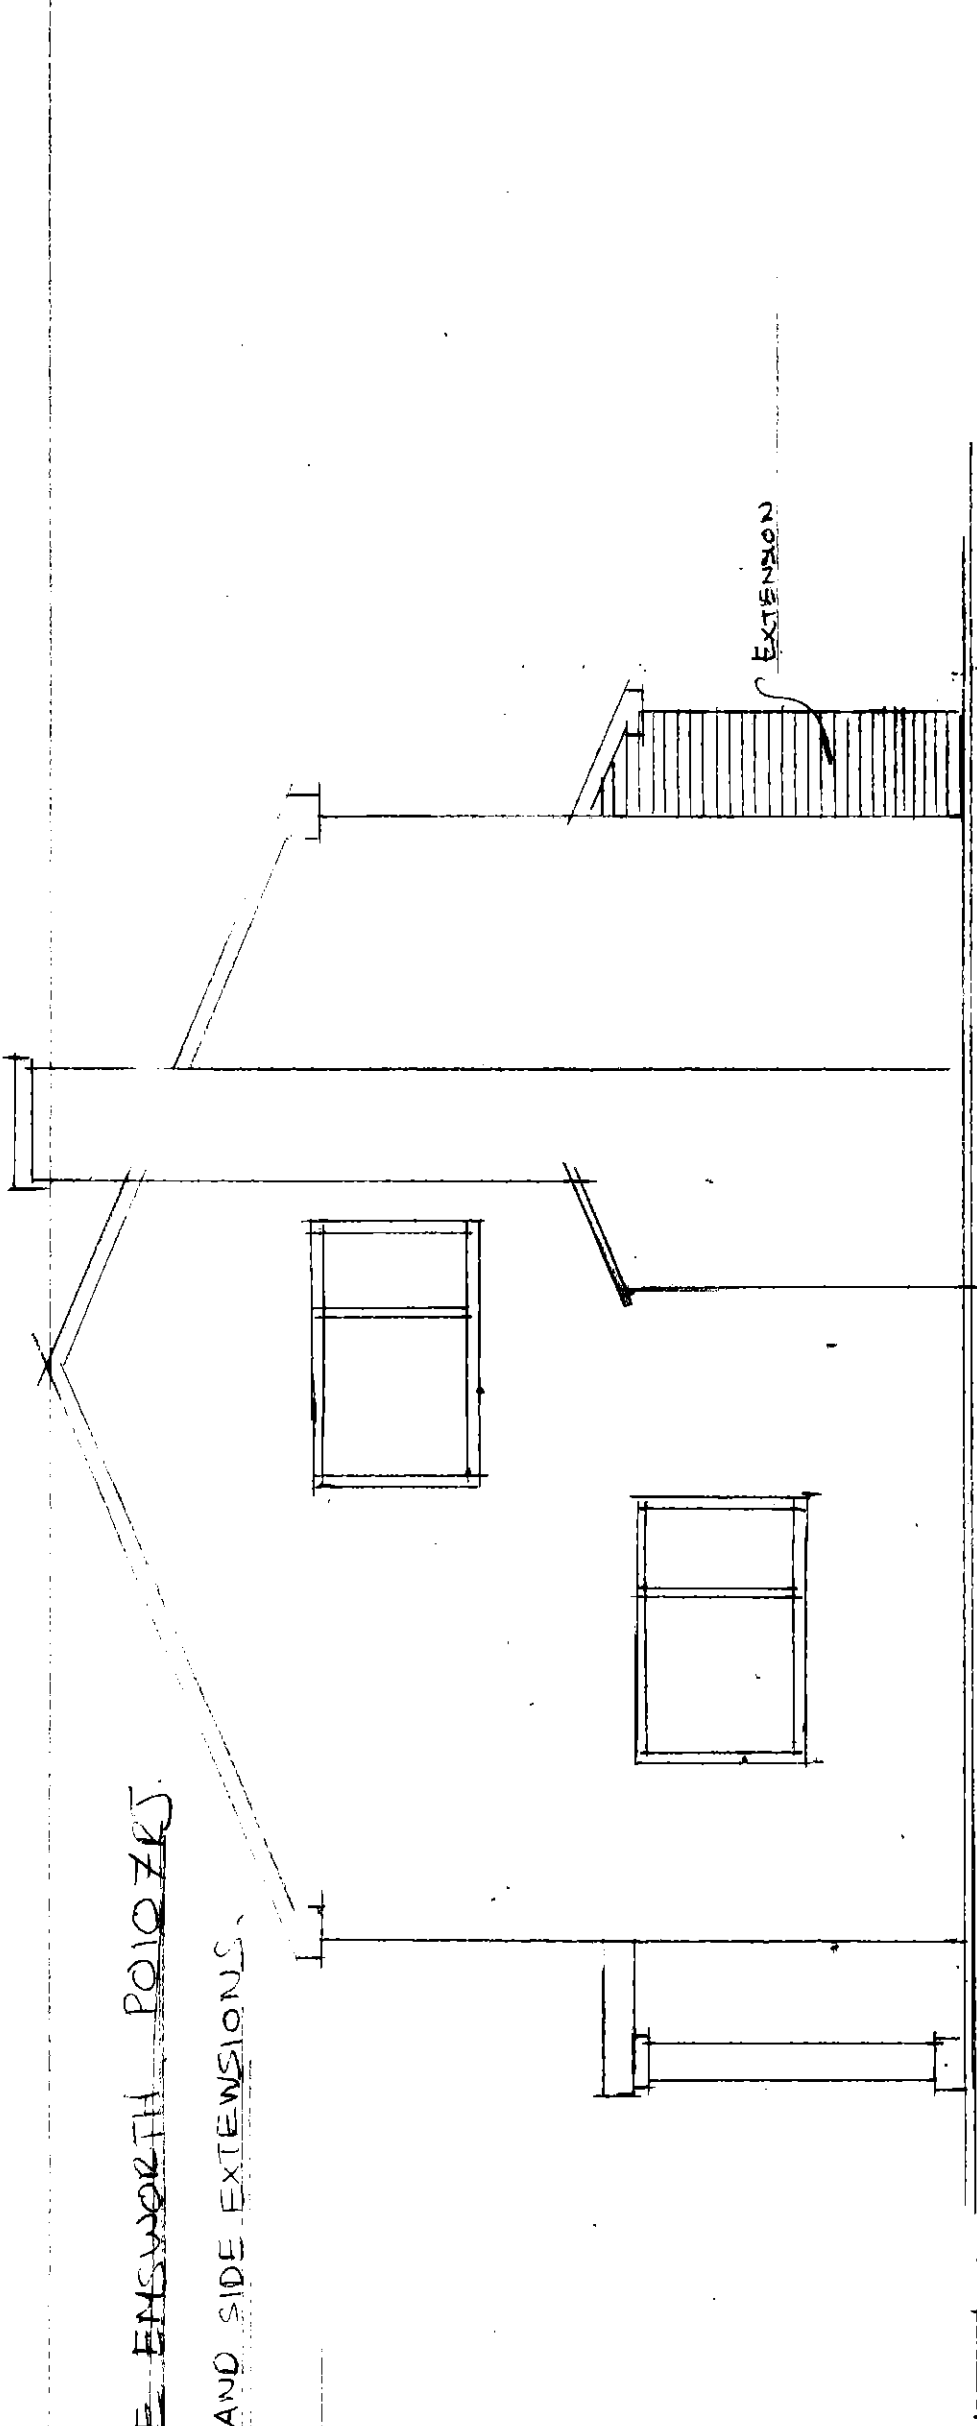

SIDE ELEVATION

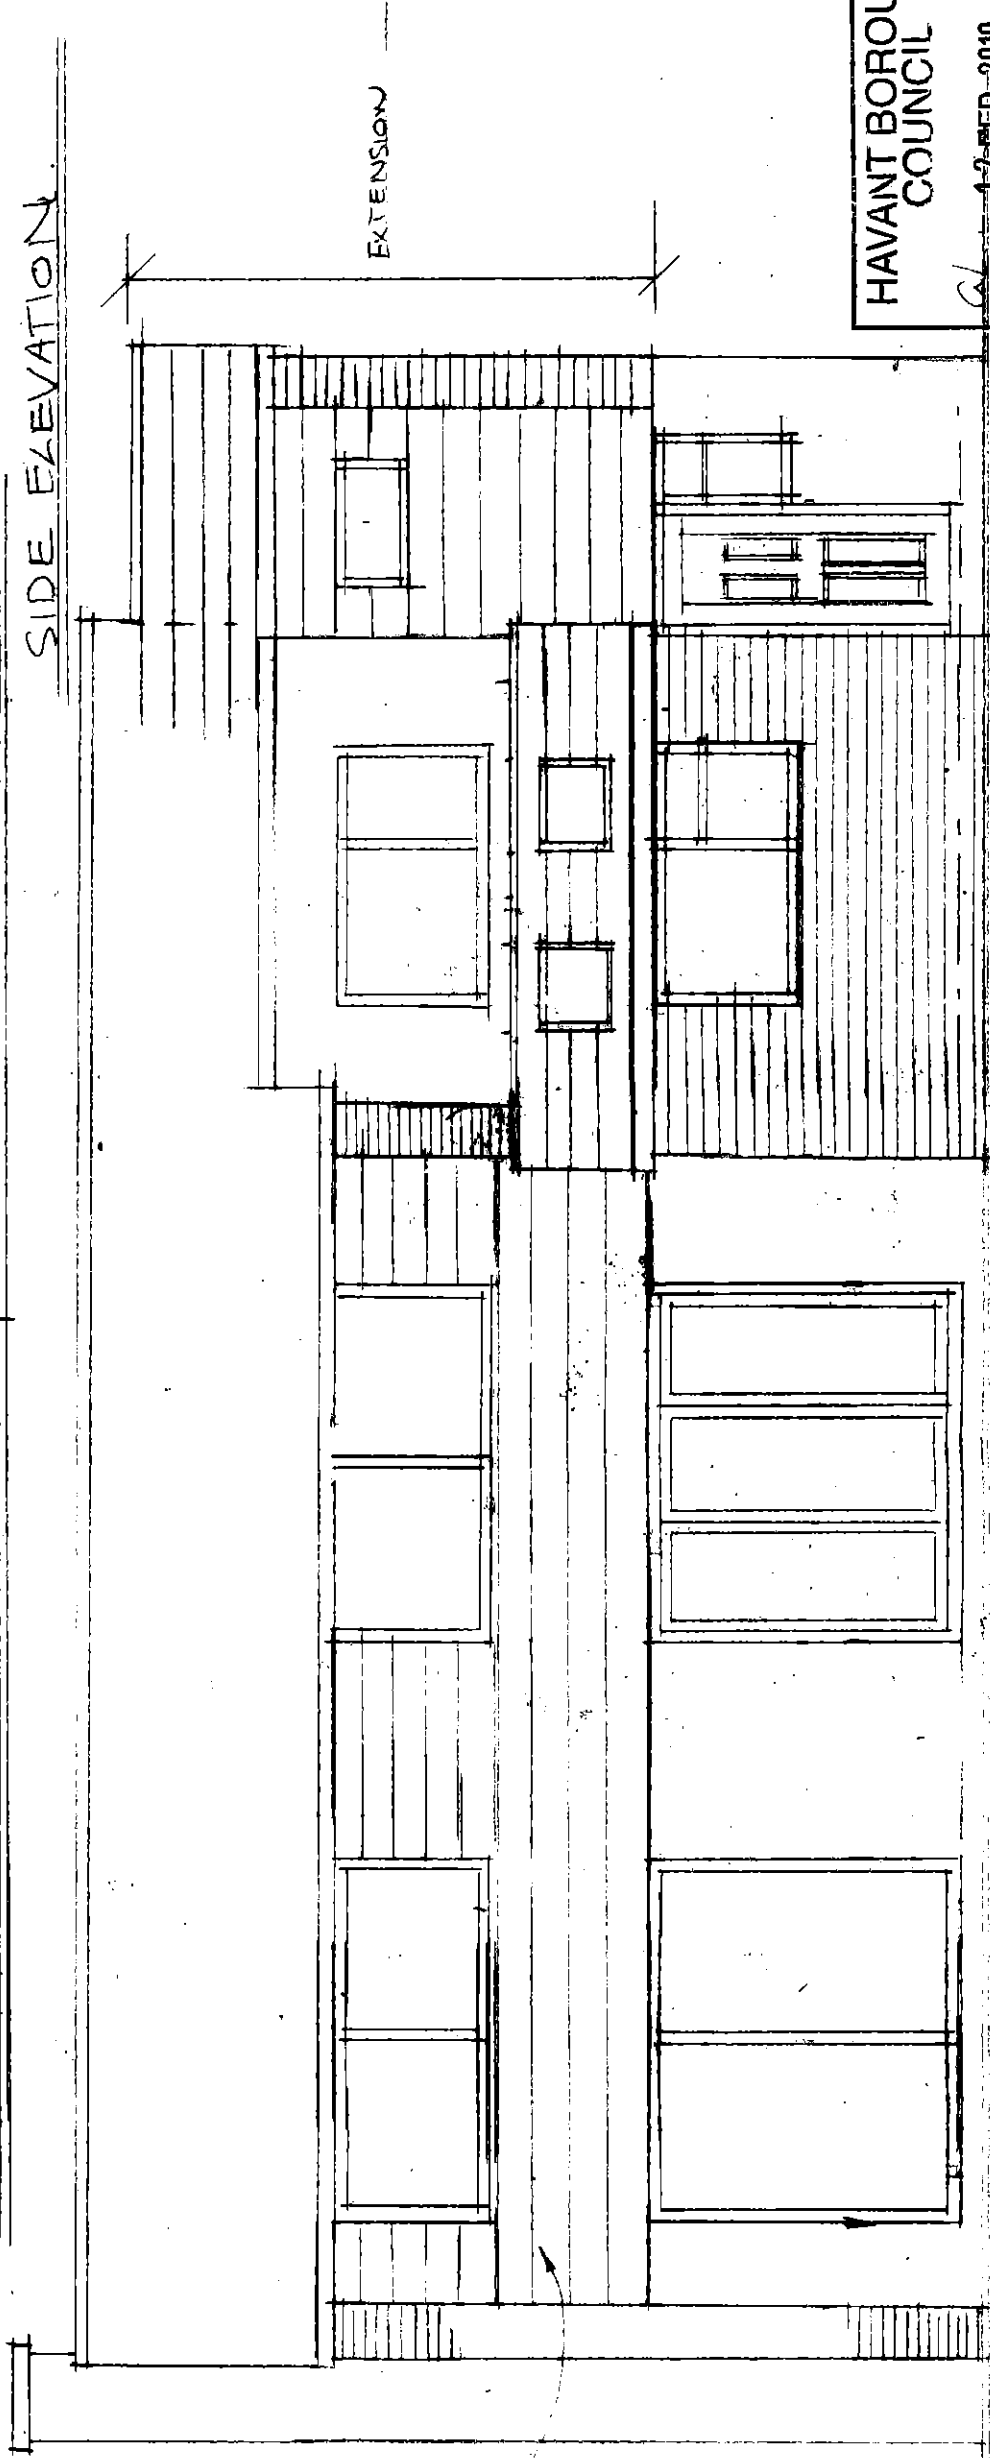

REAR ELEVATION

3500

SL

HAVANT BOROUGH
COUNCIL

12 FEB 2019

RECEIVED

New England
style cladding