


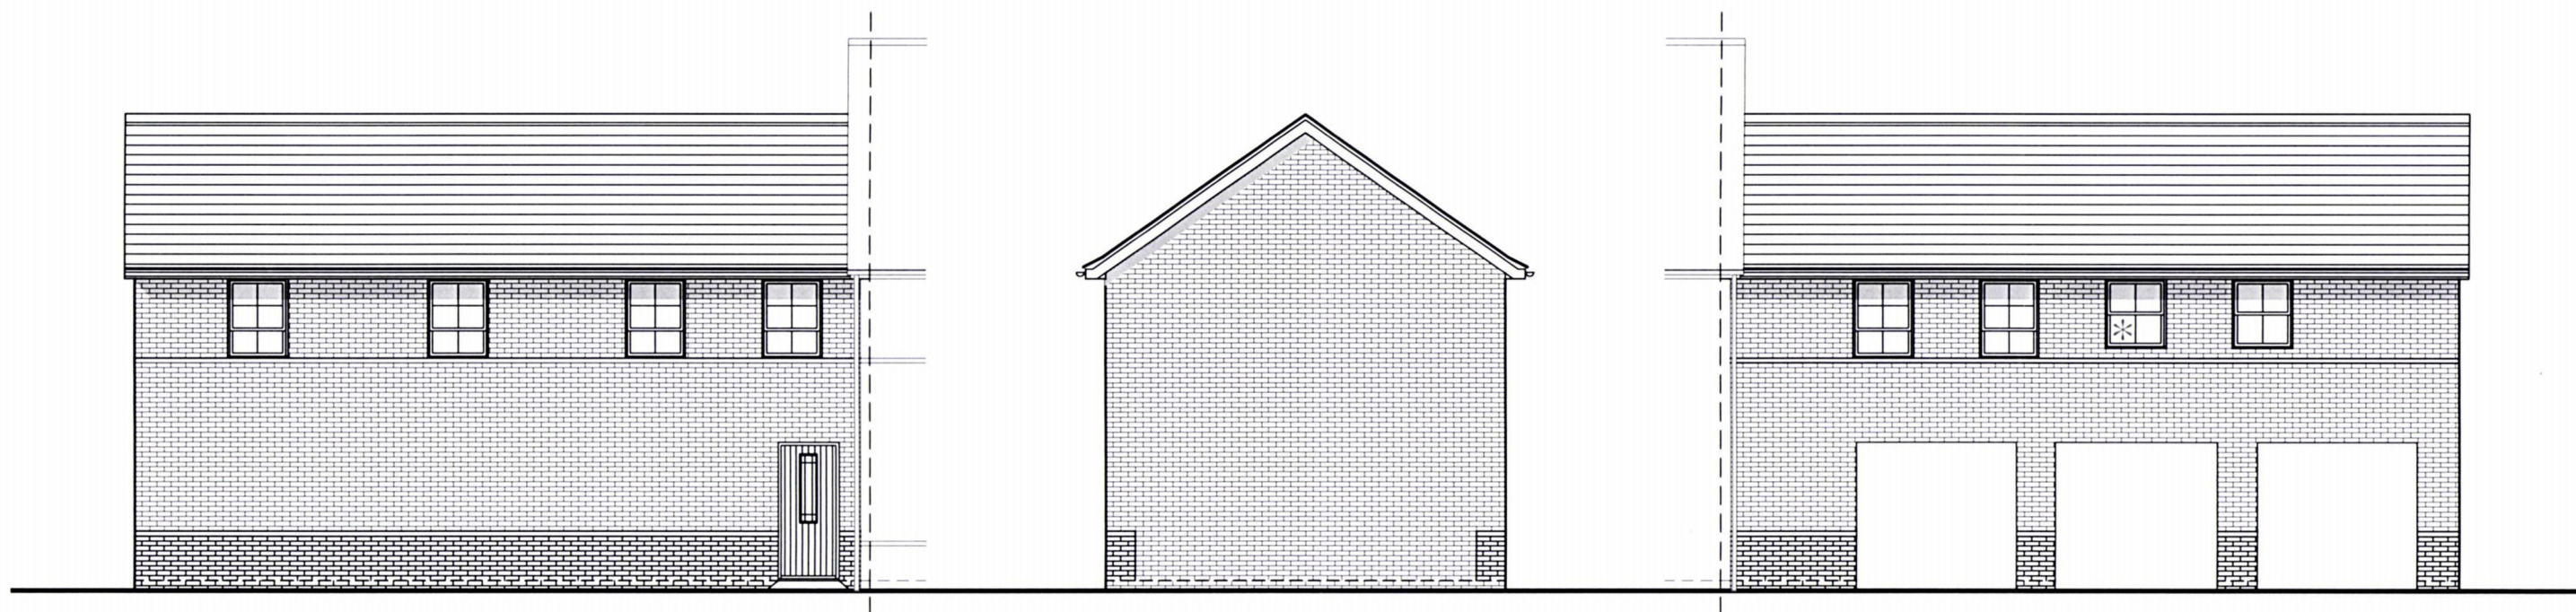

FRONT ELEVATION
* Obscure Glazed Windows

SIDE ELEVATION

REAR ELEVATION
* Obscure Glazed Windows



PLOT 92 (AS)

2 BED (4 PERSON)
COACH HOUSE
2.0 STOREY
704 SqFt

Project: HAVANT ROAD,
EMSWORTH
Title: TYPE 73
ELEVATIONS

Drawn by: RKDB Checked by: MAH

Scale @ A3:
0 1 2 3 4 5m
Scale 1:100

Date: OCTOBER 2017

Rev Date Drawn Checked

Drg No: CB_I5_I05_T73_E01

Rev:

Client:

