


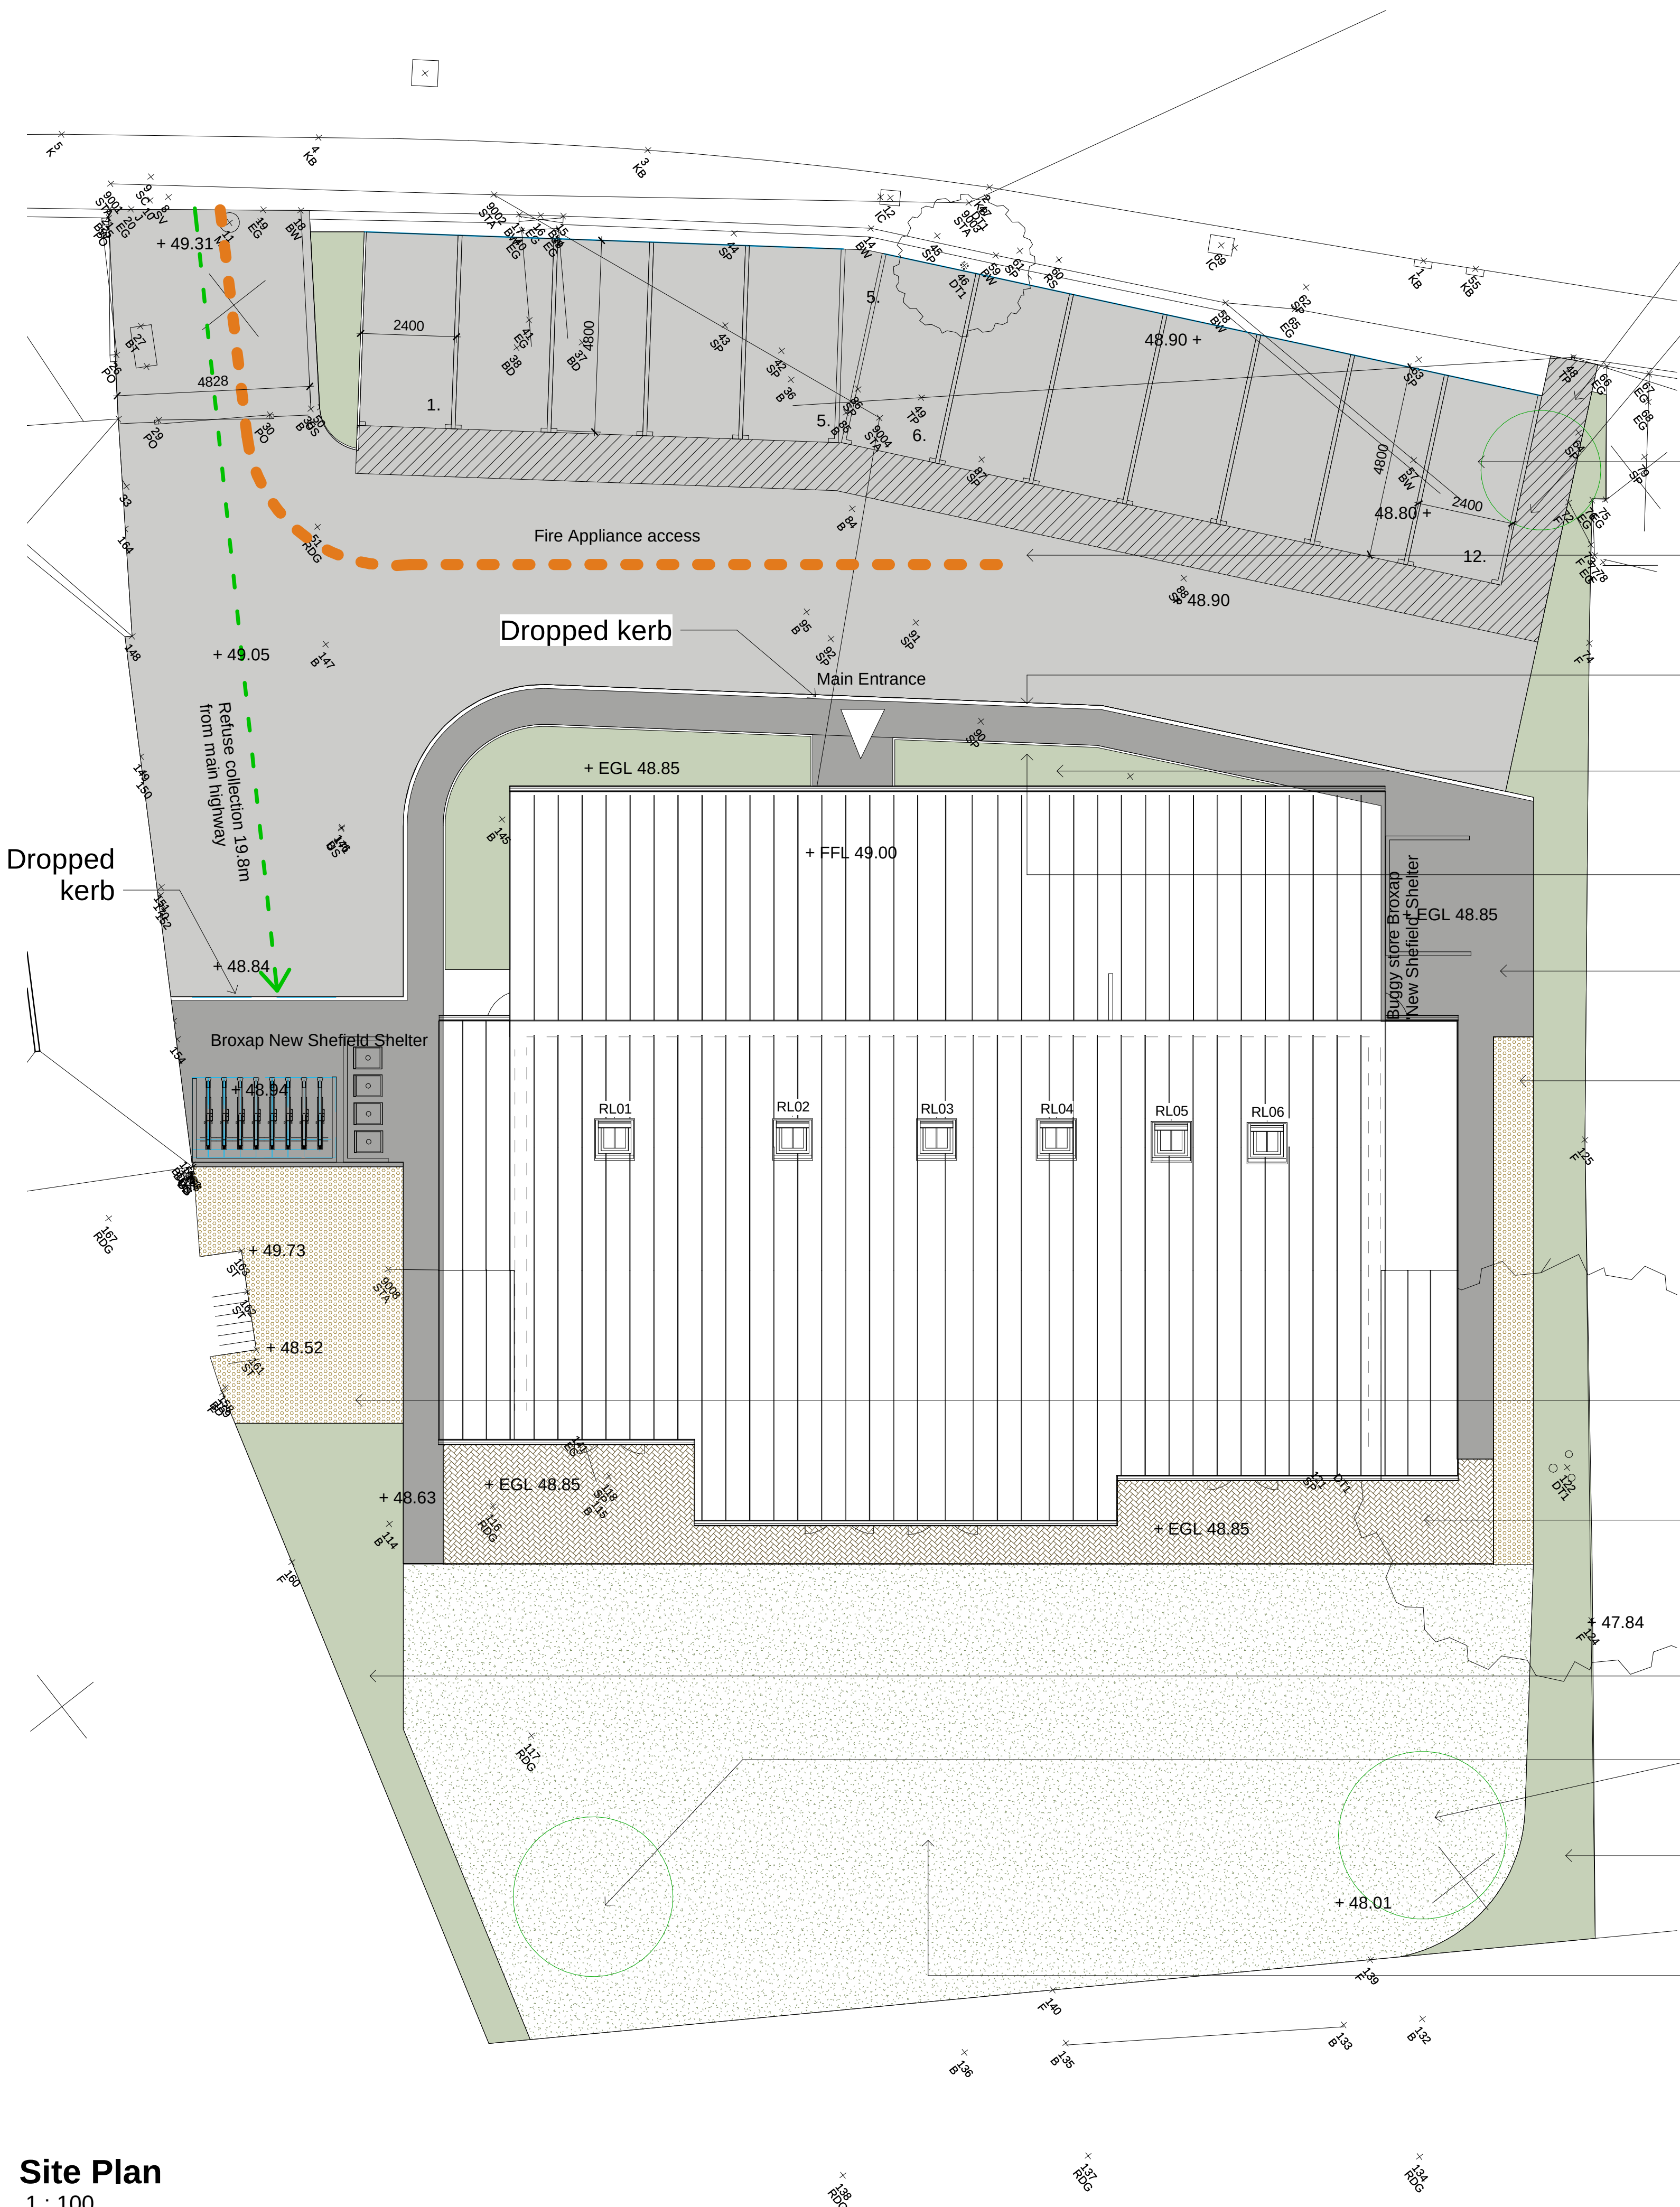

External Works:


- Structural boarder planting
- Ornamental boarder planting
- Specimin Tree
- Tarmac Parking Bays and white line painting
- Precast concrete road kerb to tarmac path
- Ornamental boarder planting
- 50mm Precast concrete path edging
- Tarmac Path and hardstanding
- Gravel boarder
- Gravel boarder
- Paving to rear terrace: Brett's Omega Brindle colour blocks laid herringbone
- Amenity space boarder planting
- Specimin Trees
- Amenity space boarder planting
- Amenity space grassed lawn

Materials key

- Tarmac to parking and roadway
- Tarmac to footpath
- Gravel
- Grass to rear amenity space
- Planting beds
- Specimin tree



B AJB Materials and colours
A AJB Parking
P1 Initial issue
28/03/19
31/01/19
t. 01794 511255
romsey@s4architects.co.uk
As titleblock

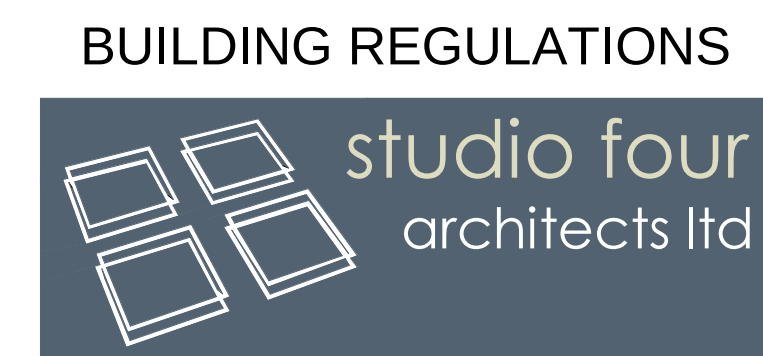

Tollgate Estates, Stanbridge Earls, Romsey SO51 0HE
t. 01794 511255
romsey@s4architects.co.uk
www.studiofourarchitects.com

client Woodberry Day Nurseries

project Day Nursery, 208 London Road, Waterlooille

title Proposed Site Plan

scale 1 : 100
paper A1
drawn AB
checked GJ

date 16.02.15
job no. 38074
dwg. no. 002
rev. no. B

file p:\38074\15 - Day Nursery - 208 London Road, Waterlooille\dwg\Site Building_Rap\38074-002 to 011 - London Road Day Nursery Model.dwg

This drawing is to be read in conjunction with Landskein 18/06/196/LAN_01



Site Plan
1 : 100