


line of existing sewer -1100 mm
away from original proposed
extension.

line of repositioned proposed
extension - now in the region of
2000 mm from sewer.

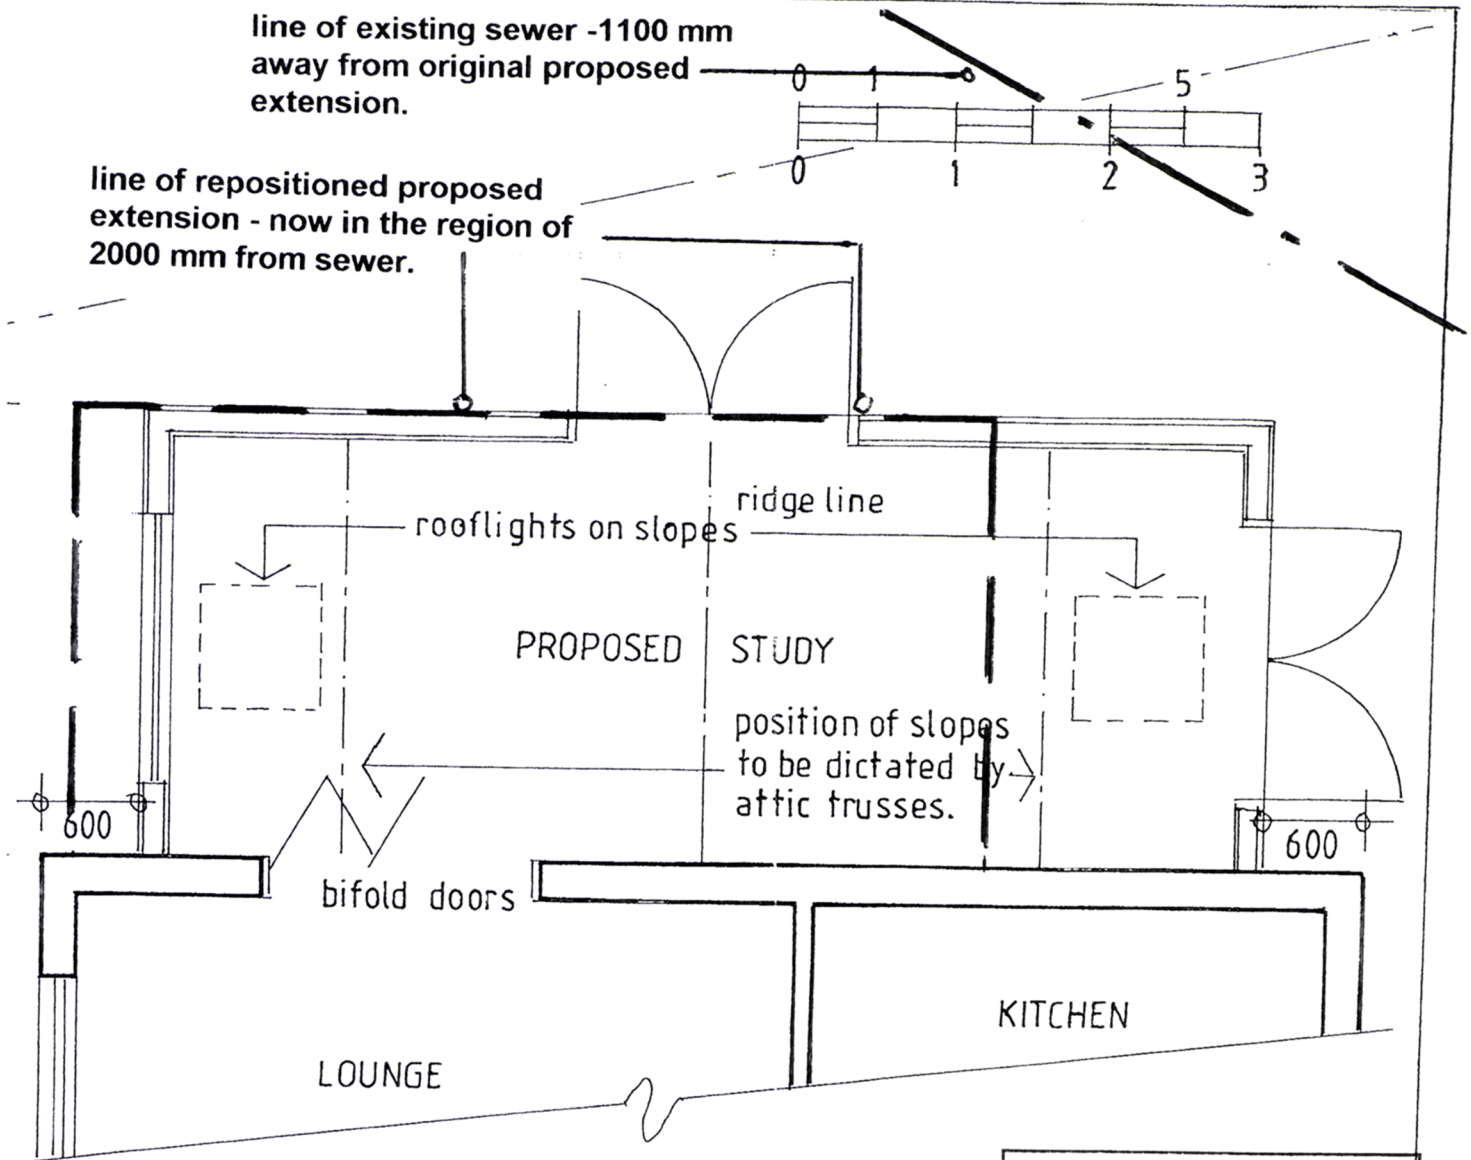

HAVANT BOROUGH
COUNCIL

06 AUG 2018

RECEIVED

Garage

1, KITWOOD GREEN, HAVANT
HAMPSHIRE, PO9 5QN
PROPOSED FLOOR PLANS.
DRG. No. 18/4/KG - 3.
SCALE: 1/50 & 1/100.
PAPER SIZE: A3.