


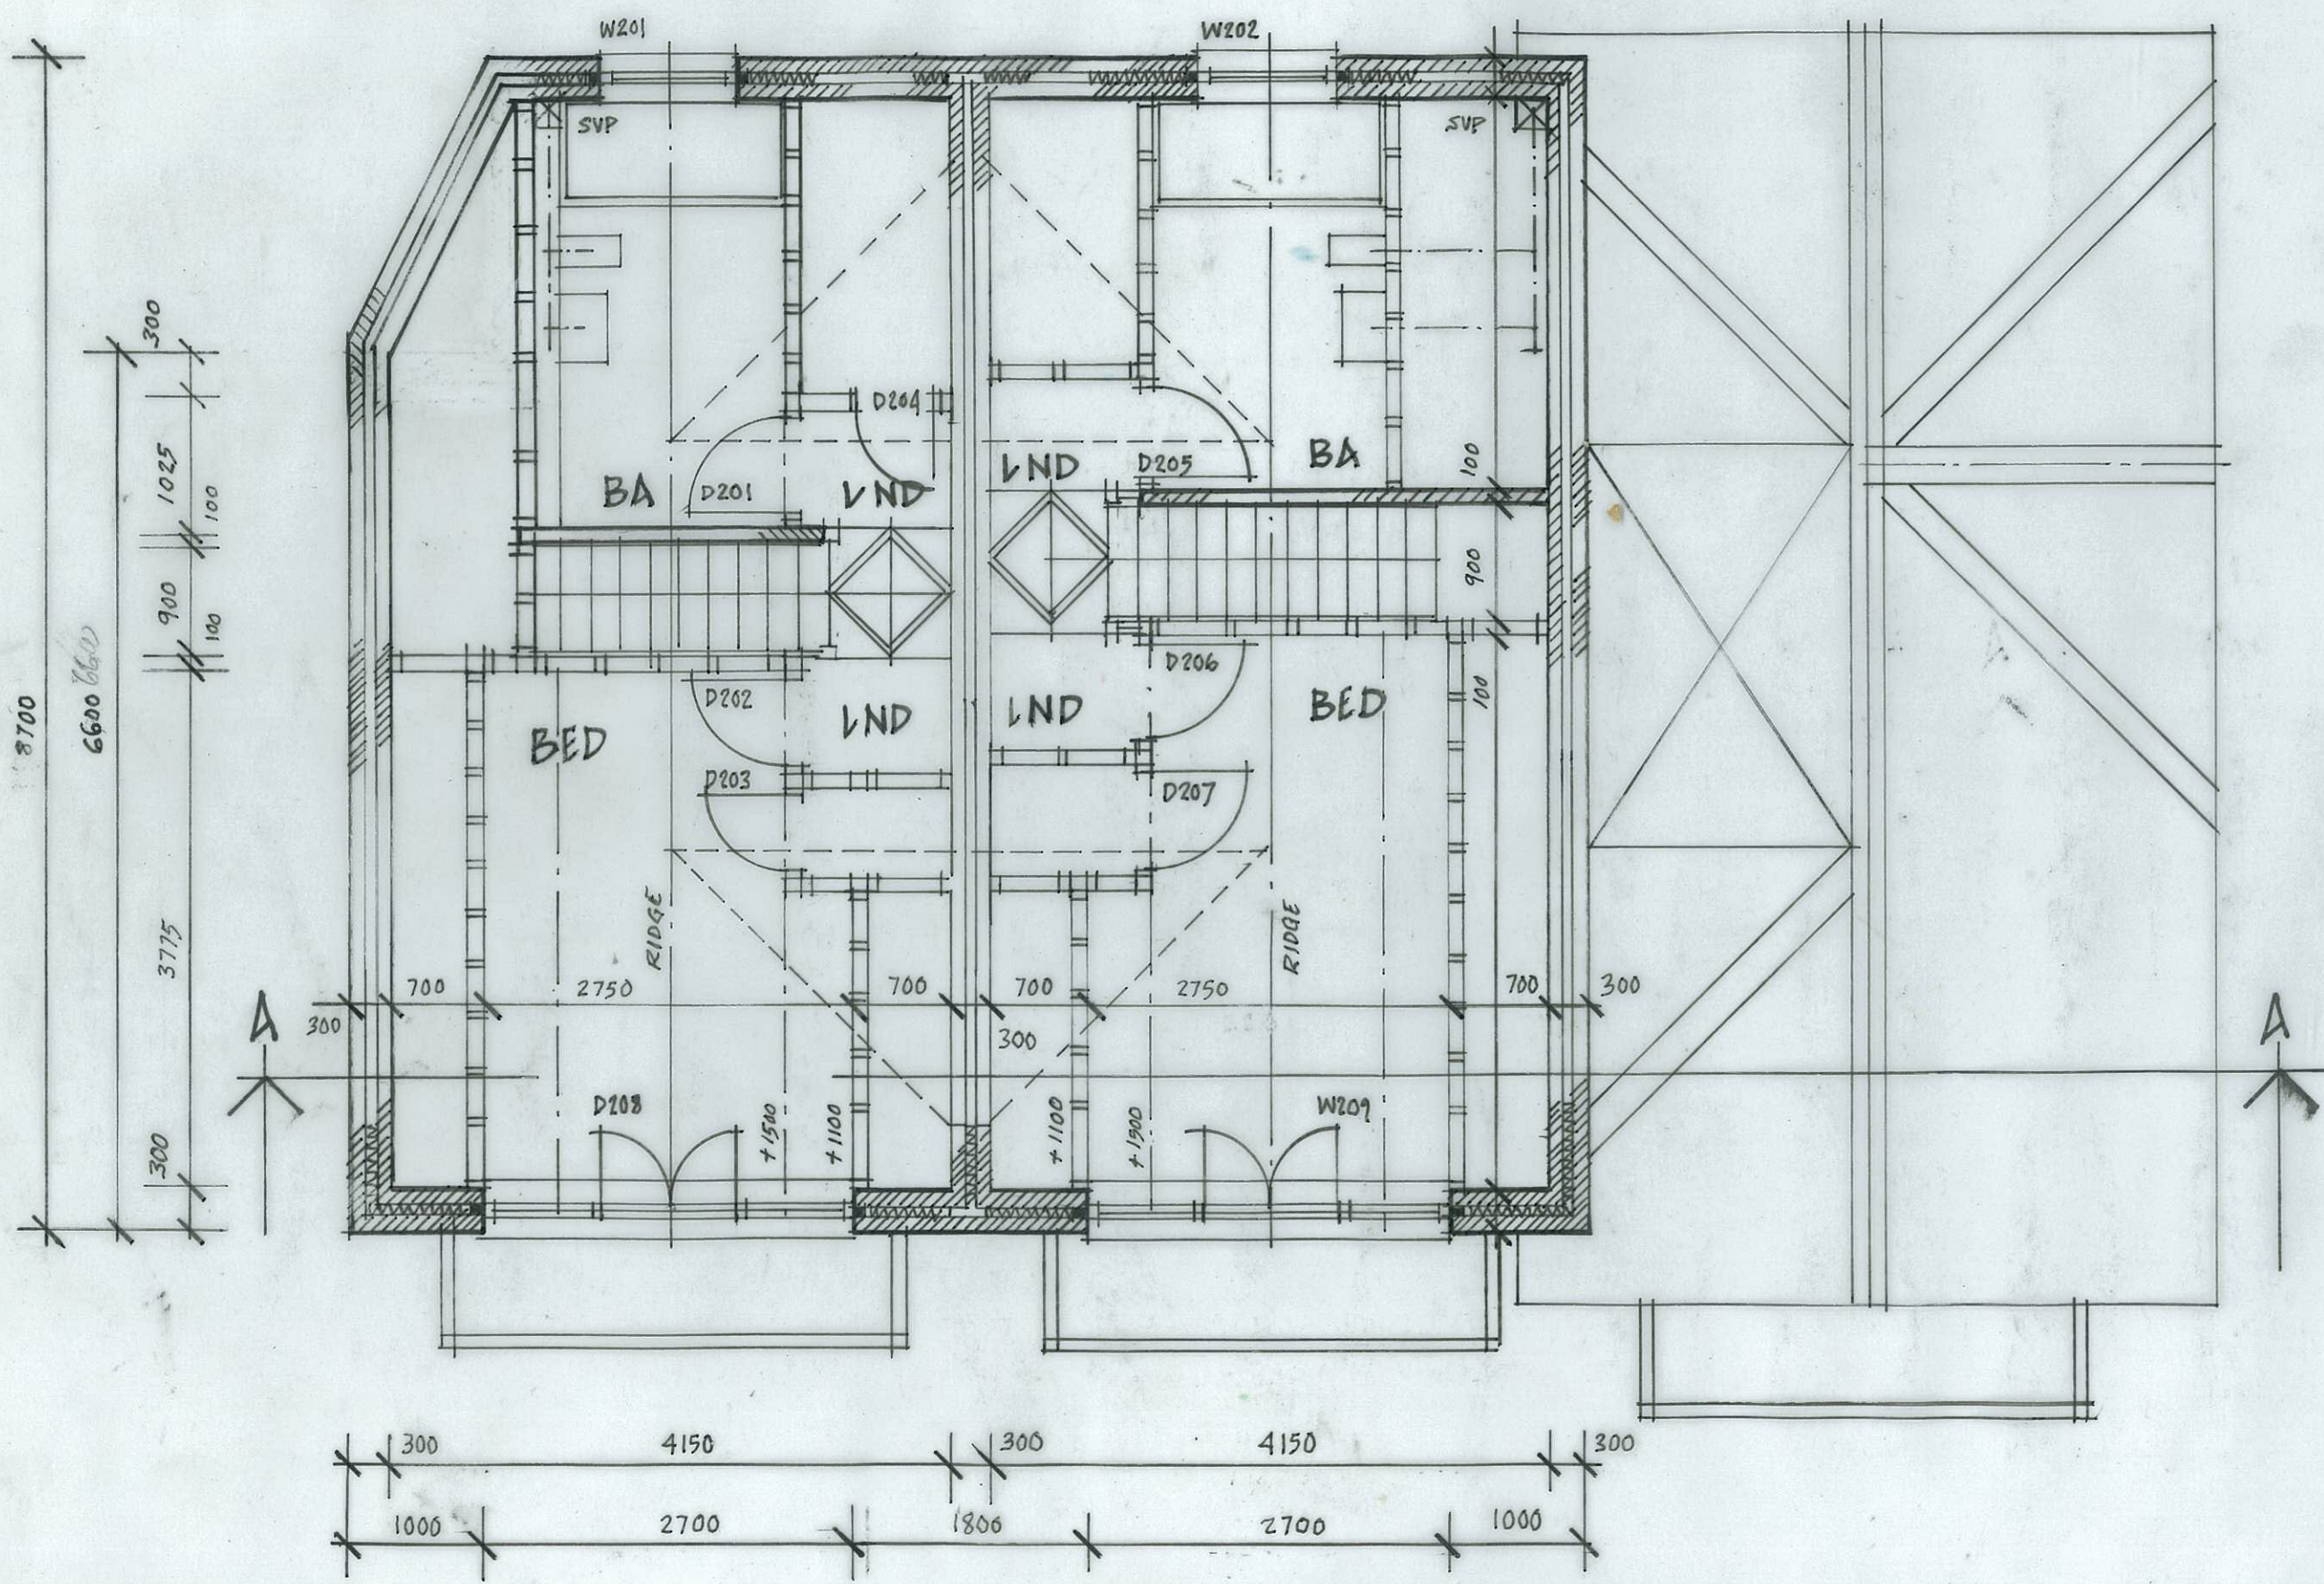

Proposed 3 No New dwellings 46 Seafrost Road, Eastoke Corner, Hayling Island, Hampshire. For Mr M. Wright.
PROPOSED SECOND FLOOR PLAN
MAY 2018, DRG NO: Y2018/01/05/09,
SCALE 1:50 @ A3.