

Permission is granted to scale from this drawing for the purpose of Local Authority Planning Approval only. In all other circumstances DO NOT scale from this drawing, please contact this office for any additional information required. Contractors, Sub Contractors and Suppliers are to check all relevant dimensions and levels of site and building before commencing any shop drawings or building work.
Ordnance Survey information is reproduced under Crown Copyright 2016 ©. All rights reserved. Licence number 1000047474
This drawing is the copyright of D84 architects ltd ©

RIBA 
Chartered Practice

revisions		date		
P1	Preliminary Issue	19.03.19		
P2	Issued for Planning	04.04.19		

- ① Proposed dormer to front elevation - tile hanging and roof tile to match existing roof
- ② Proposed velux window to bedroom
- ③ Proposed dormer to rear roof pitch - all details in accordance with Permitted Development guidelines
- ④ Existing conservatory converted to kitchen extension

D84 architects

17 Pembroke Road
Portsmouth
PO1 2NT

Telephone
+44 (0)2392 177850
+44 (0)7790 322989


Email
mail@D84architects.co.uk

Web
www.D84architects.co.uk

Project
26 Shaftesbury Road,
Waterlooville

Title
Proposed West Elevation

Status		
PRELIMINARY		
Drawn	Checked	Date
KR		Mar '19
Project No.	Scale	
D8419_07	1:50@A3	
Drawing No.	Rev	
D8419_07/sk04	P2	

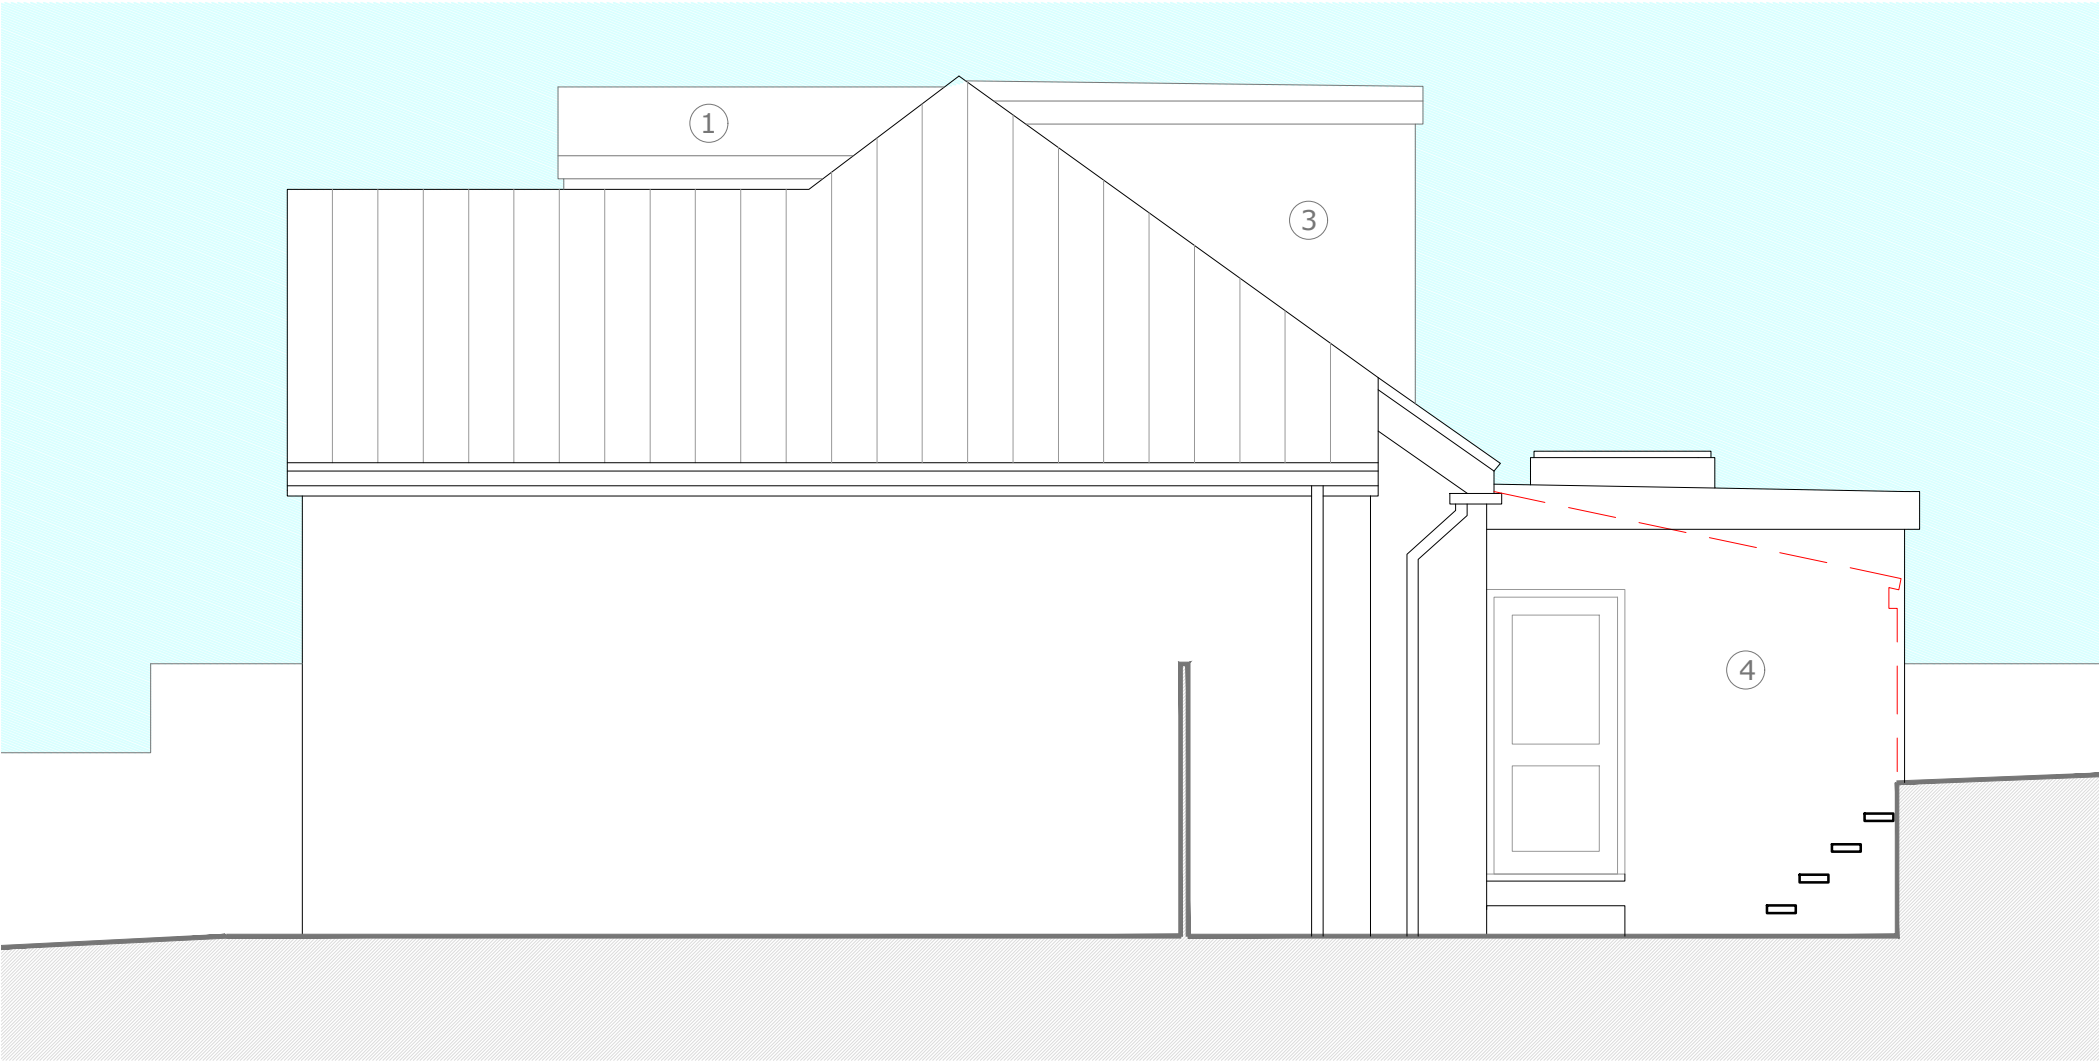

Proposed West Elevation

Scale:
1m 2m 3m