



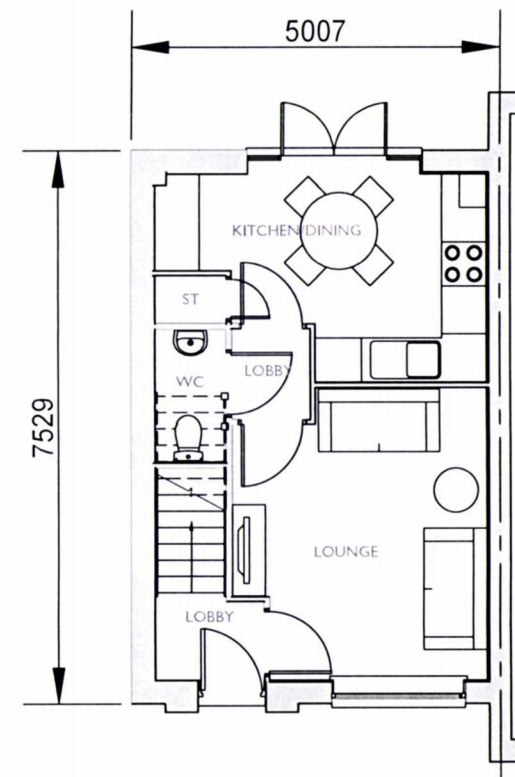


GROUND FLOOR PLAN

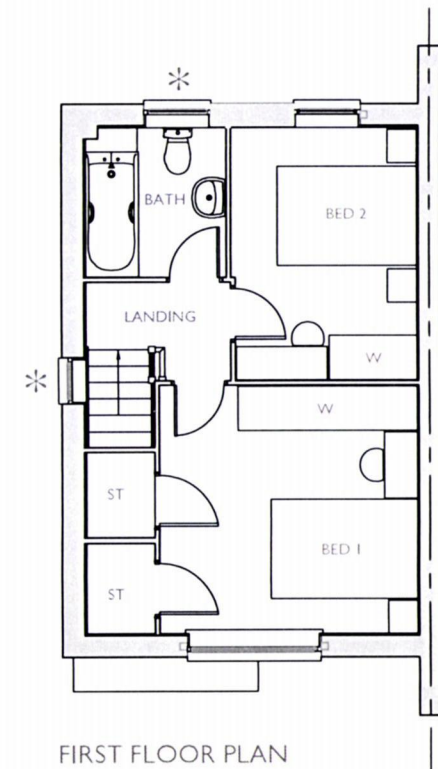

FIRST FLOOR PLAN

\* Obscure Glazed Windows

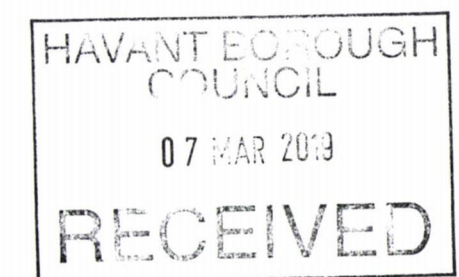

PLOT 52 (AS)

2 BED (4 PERSON)  
HOUSE  
2.0 STOREY  
679 SqFt

Project:  
HAVANT ROAD,  
EMSWORTH

Title:  
ROSEBERRY  
FLOOR PLANS

Drawn by: RKDB Checked by: MAH

Scale @ A3:  
0 1 2 3 4 5m  
Scale 1:100


Date: FEBRUARY 2019

Rev Date Drawn Checked

Drg No: CB\_I5\_I05\_RO\_P04 Rev:

Client:

 **BARRATT**  
HOMES

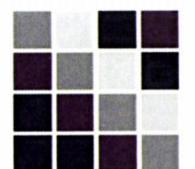  
**COOPERBAILLIE**