

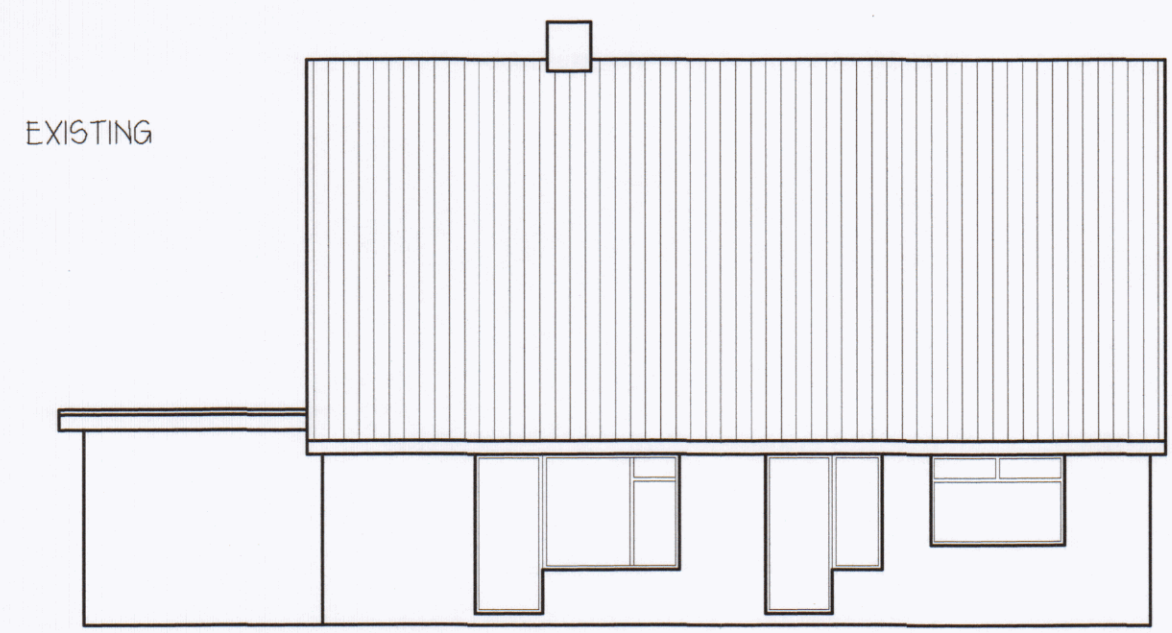


THIS DRAWING IS THE PROPERTY OF STEPHEN BROMLEY ASSOCIATES
AND MUST NOT BE REPRODUCED IN PART OR IN WHOLE OR USED FOR
THE EXECUTION OF WORK WITHOUT THEIR PERMISSION.
DO NOT SCALE OFF FOR DIMENSIONS.
ALL DIMENSIONS TO BE CHECKED ON SITE PRIOR TO COMMENCEMENT
OF ANY CONSTRUCTION WORK AND STEPHEN BROMLEY ASSOCIATES
NOTIFIED OF ANY DISCREPANCIES.
WE CAN TAKE NO RESPONSIBILITY FOR ANY WORKS UNITS THEY ARE
DESIGNED AND CONSTRUCTED TO COMPLY BY THE RELEVANT BUILDING CONTROL.


HAVANT BOROUGH
COUNCIL
01 MAR 2019
RECEIVED

 

SIDE ELEVATION
NORTH ELEVATION

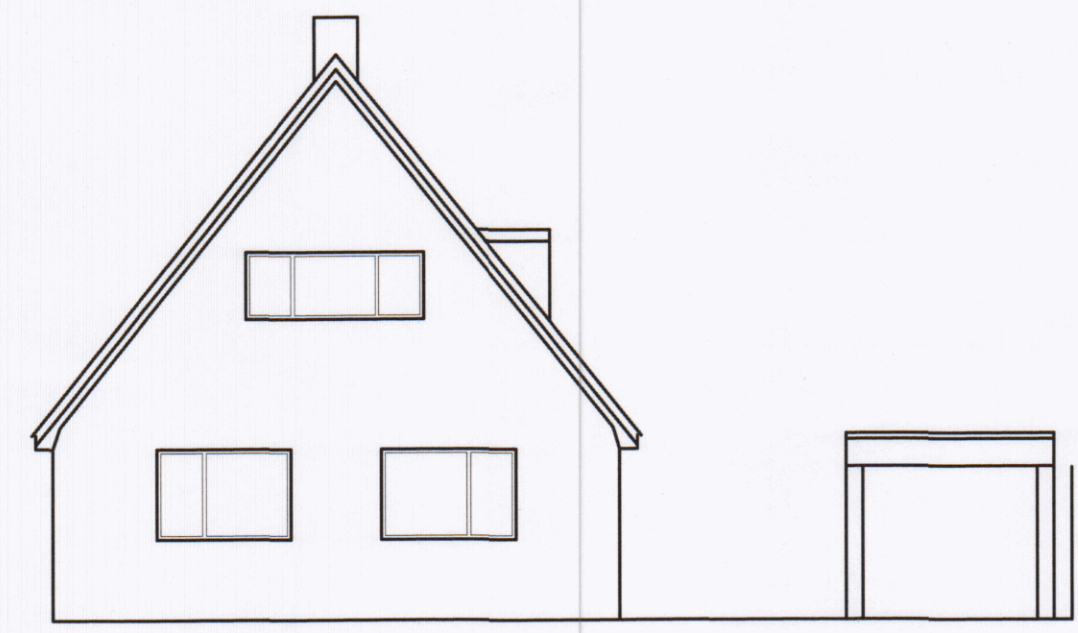






FRONT ELEVATION
WEST ELEVATION

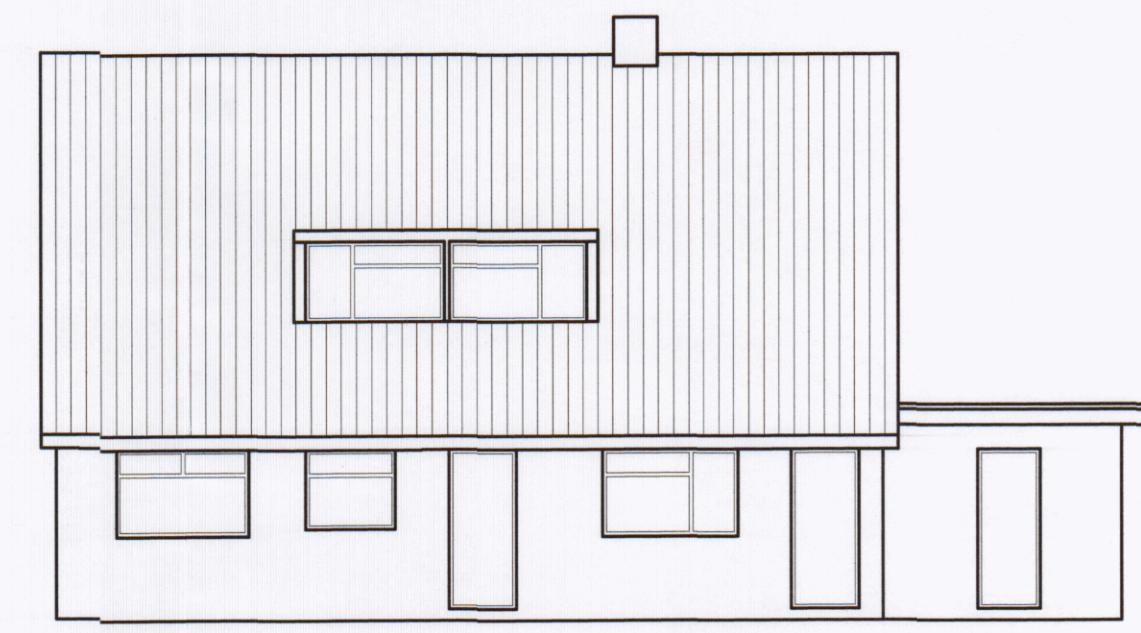


SIDE ELEVATION
SOUTH ELEVATION





REAR ELEVATION
EAST ELEVATION

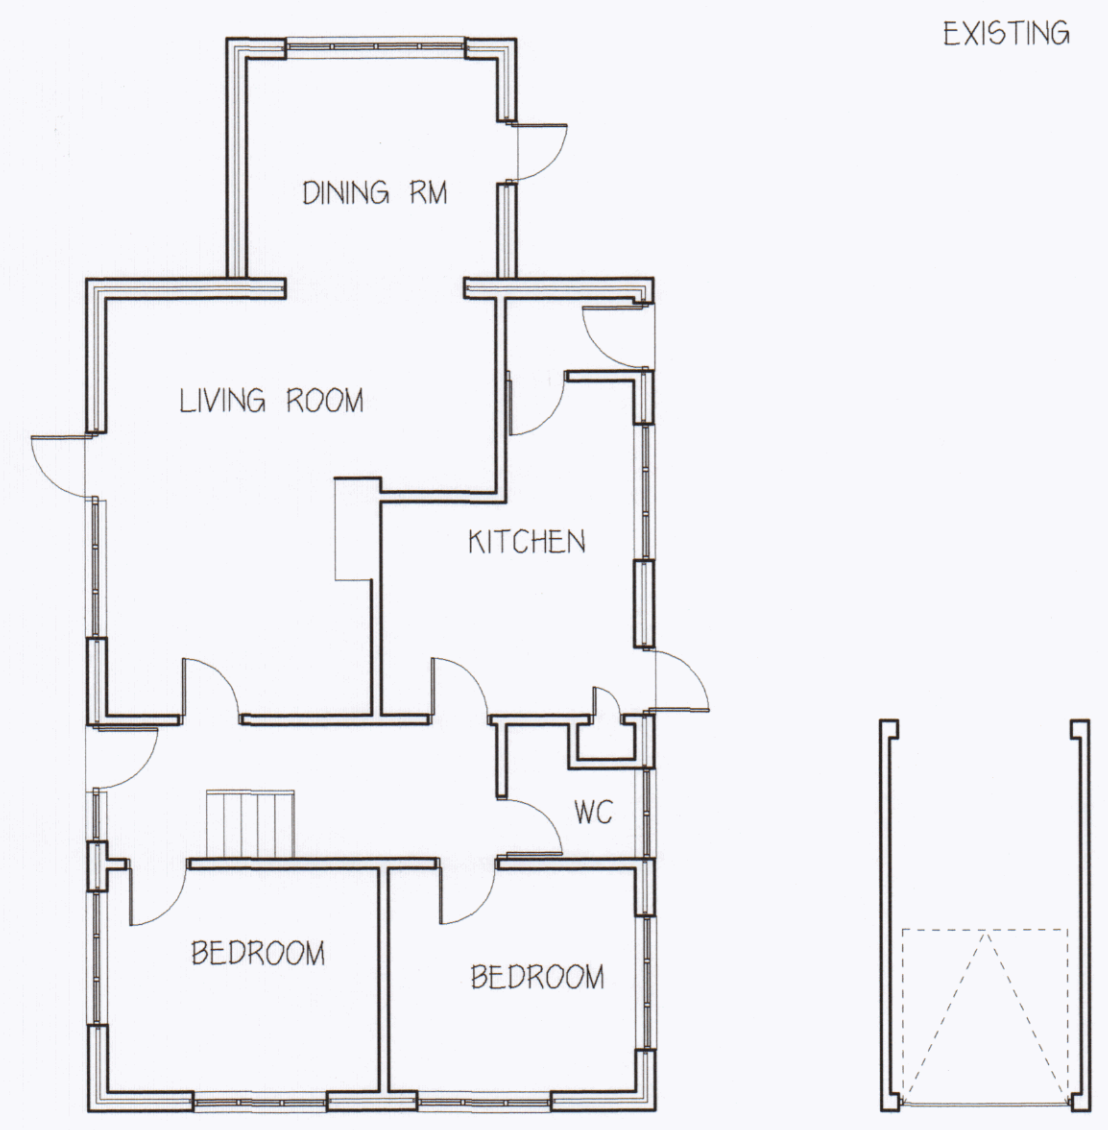 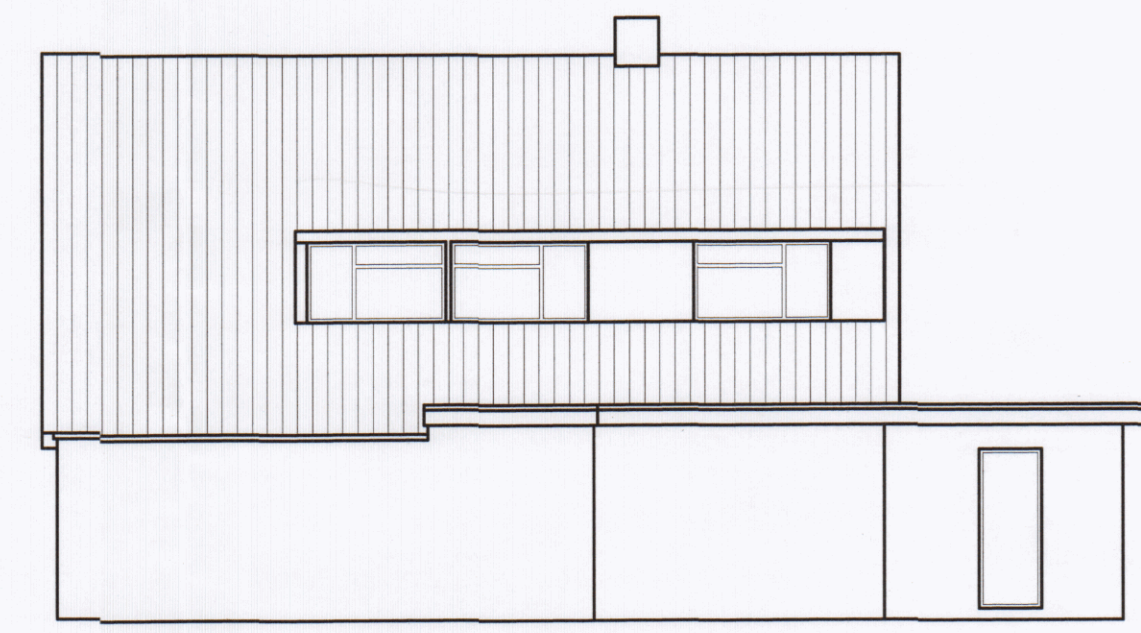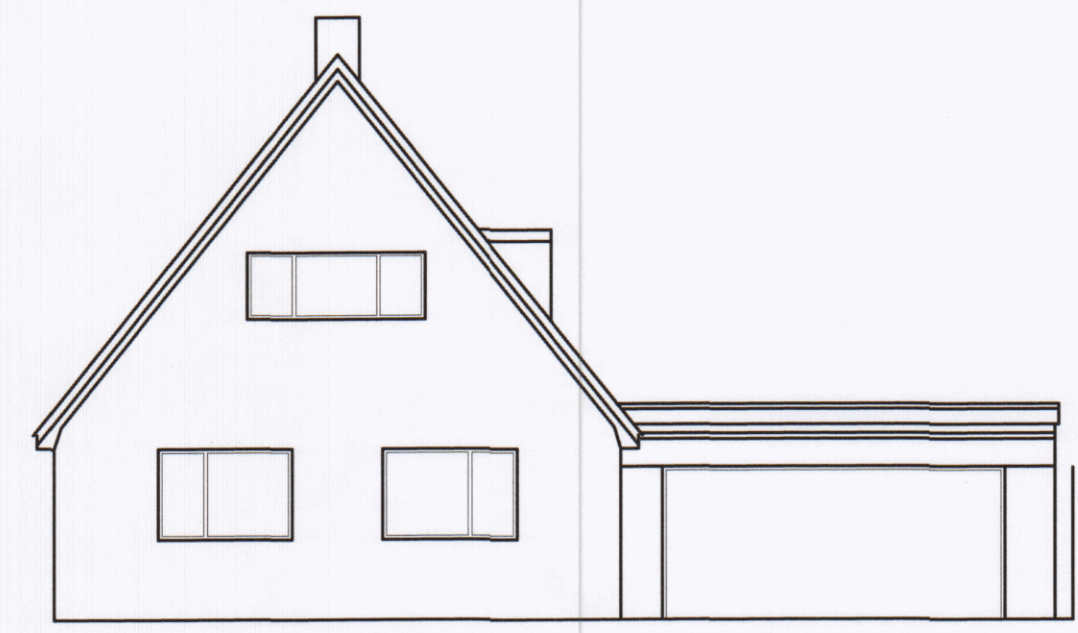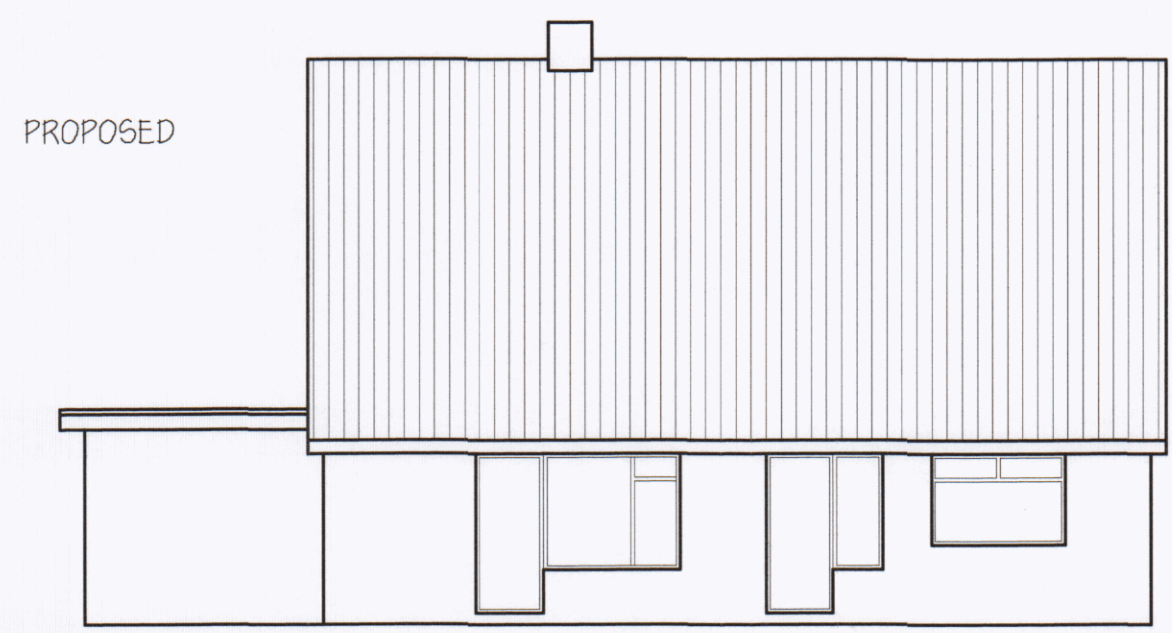

GROUND FLOOR PLAN

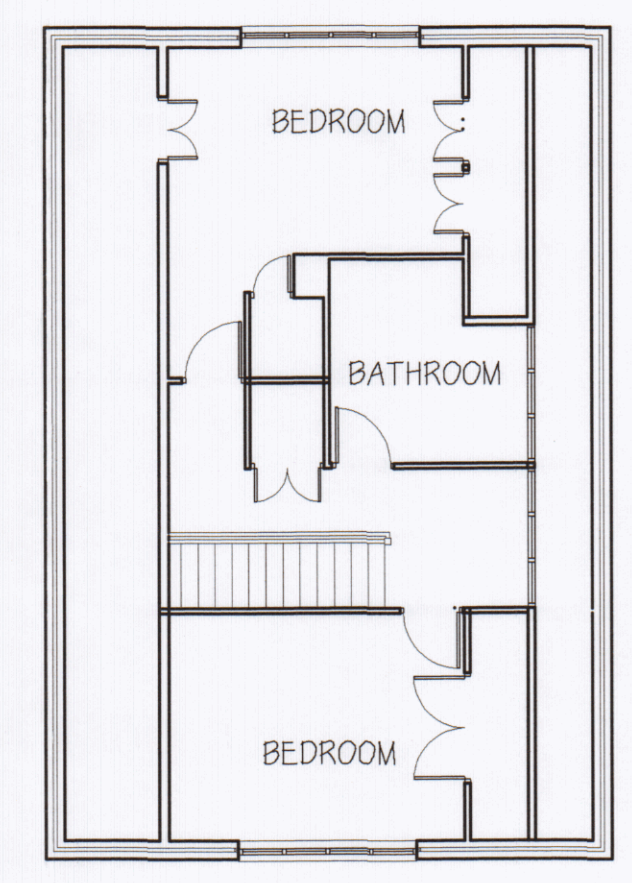

FIRST FLOOR PLAN

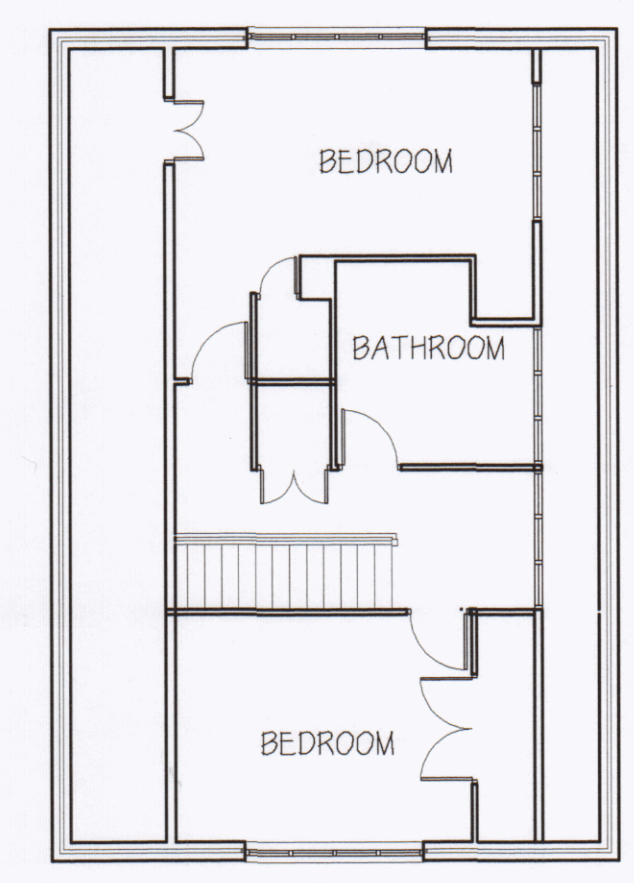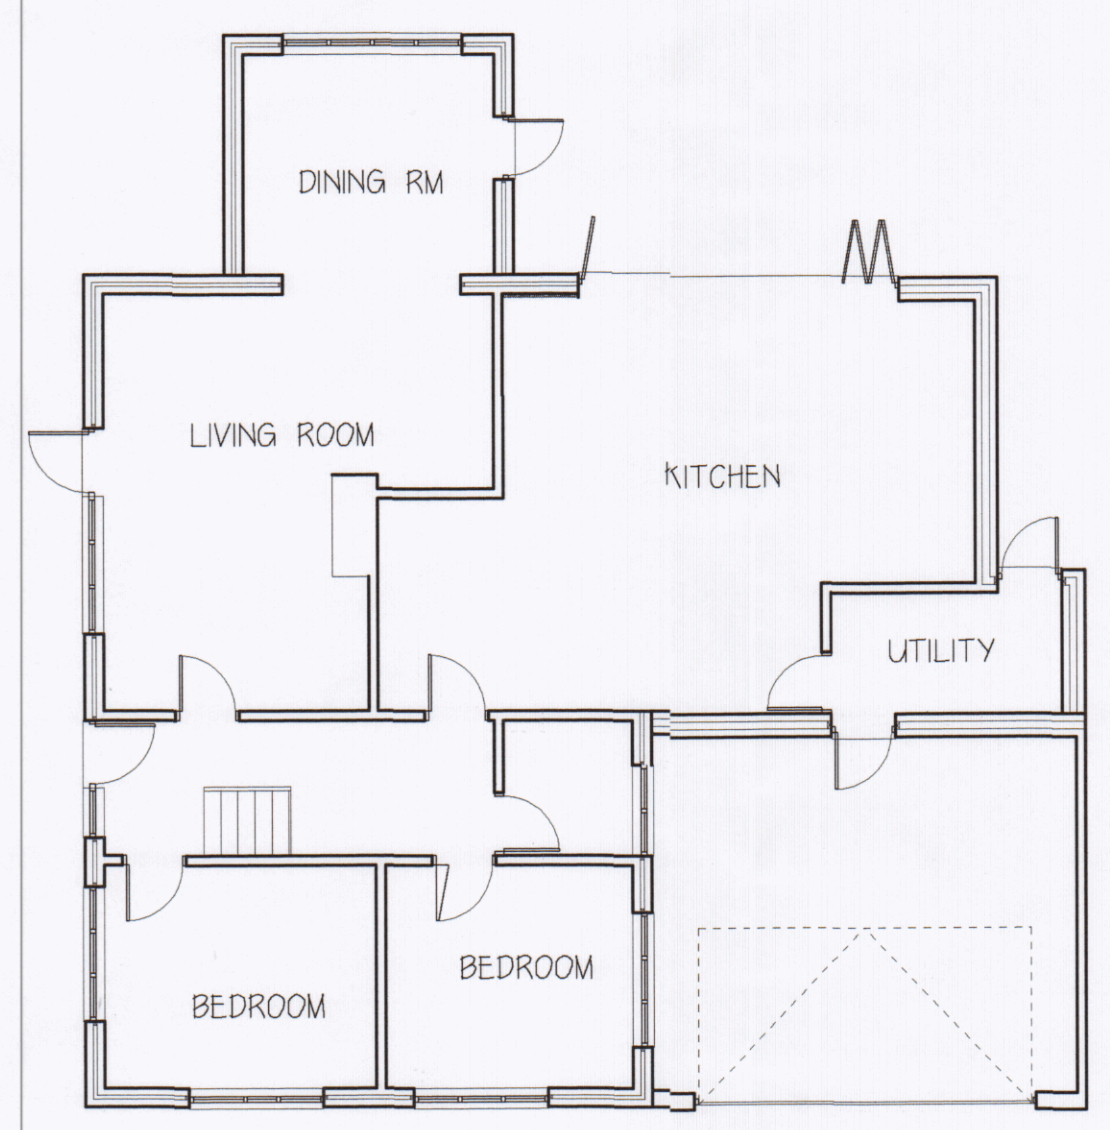

STEPHEN BROMLEY ASSOCIATES
5 WEST ST SHOREHAM BY SEA
WEST SUSSEX

PROPOSED EXTENSIONS

AT SCALE 1:100

15 CHRISTOPHER WAY
EMSWORTH

Drawing no 11470-1