


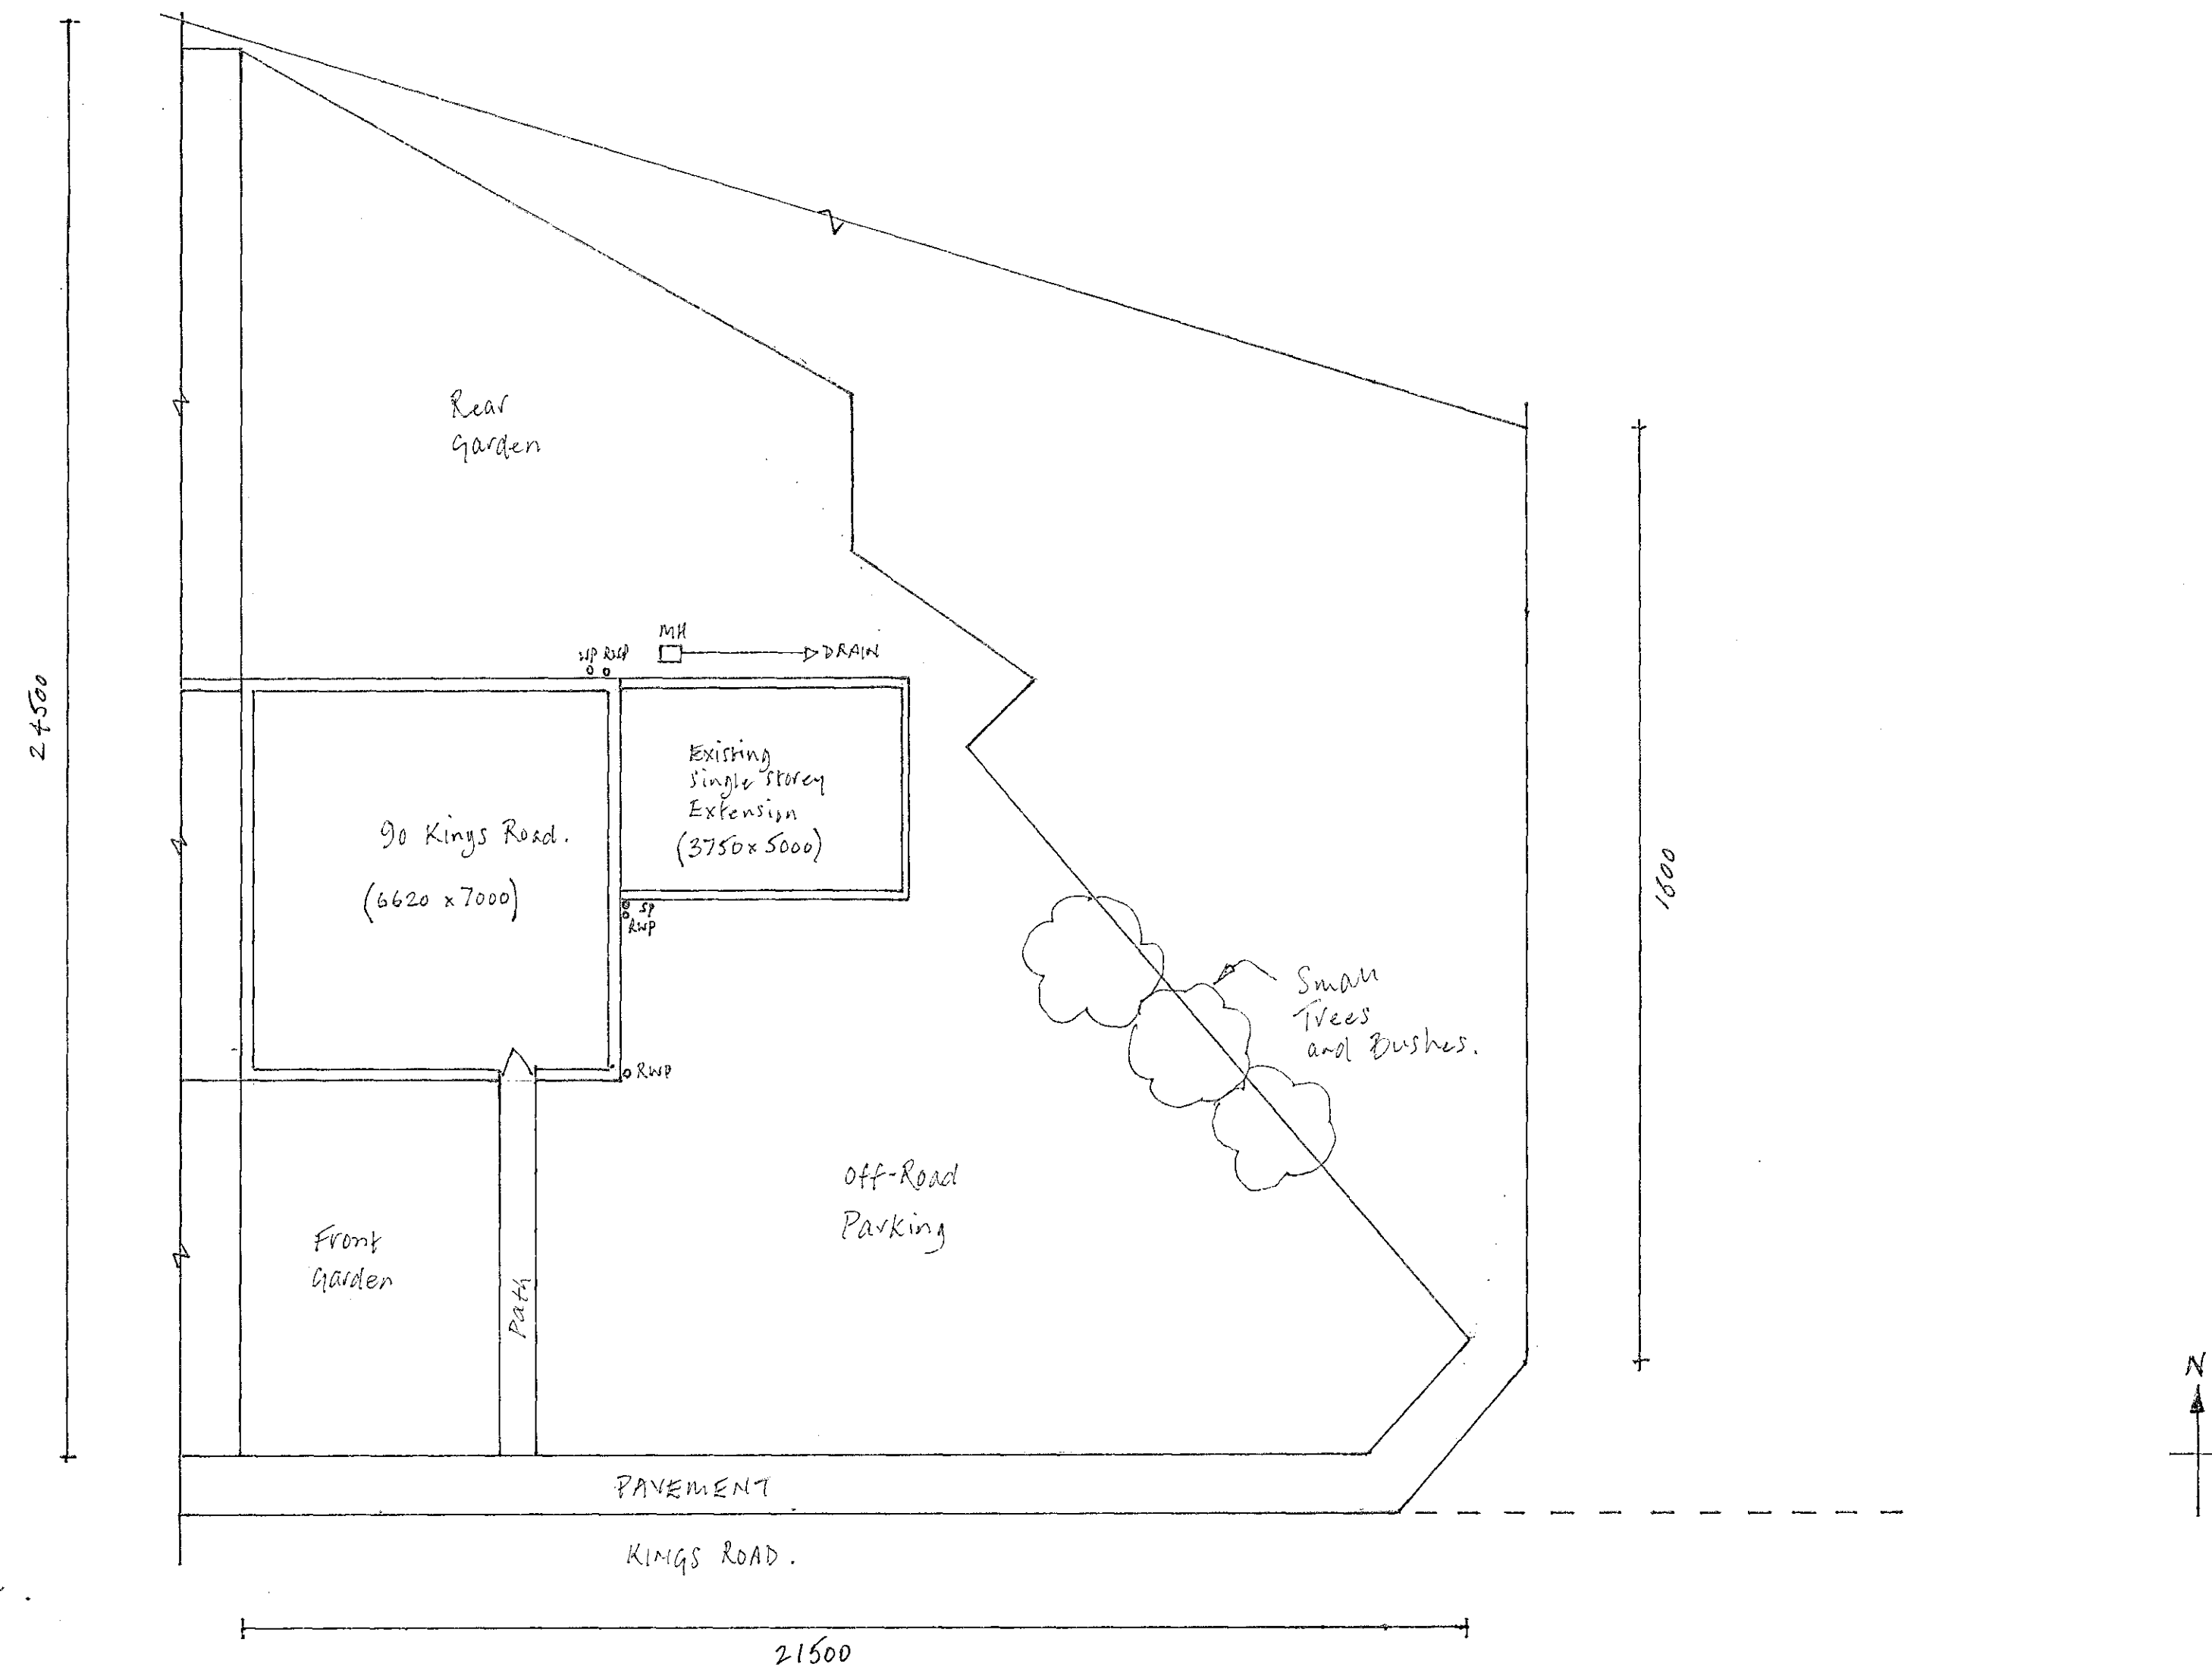

SITE PLAN

- TWO STOREY SIDE EXTENSION
- 90 KINGS ROAD
- HAYLING ISLAND
- HAMPSHIRE
- POH OPE
SCALE: 1:100
DATE: JANUARY 2019
PROJECT No.: 90KR-EXTN-SIDE
DRAWING No.: 90KR-EXTN-SIDE-SP01