



PLOTS 4 (AS), 5 (OPP), 35 (AS),
93 (OPP), 122 (OPP), 123 (AS)
& 126 (OPP)

3 BED (5 PERSON)
HOUSE
2.0 STOREY
926 SqFt

Project:
HAVANT ROAD,
EMSWORTH

Title:
TYPE 51
ELEVATIONS

Drawn by : RKDB Checked by : MAH

Scale @ A3:
0 1 2 3 4 5m
Scale 1:100

Date: OCTOBER 2017

Rev	Date	Drawn	Checked
C	19.03.19	RKDB	MAH

PLOT NUMBERS UPDATED


Drg No: CB_15_105_T51_E01

Rev: C


Client:

 **BARRATT**
HOMES



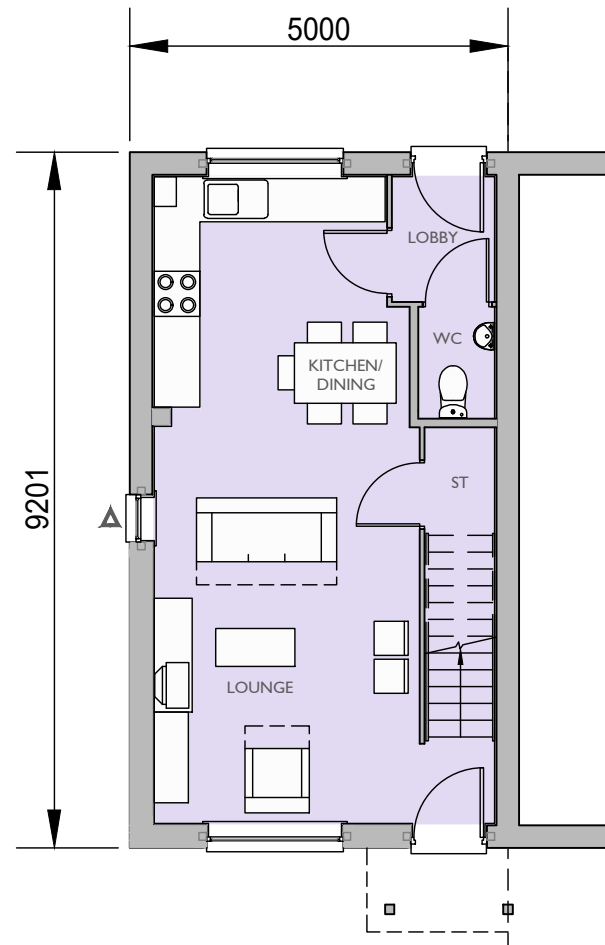

GROUND FLOOR PLAN

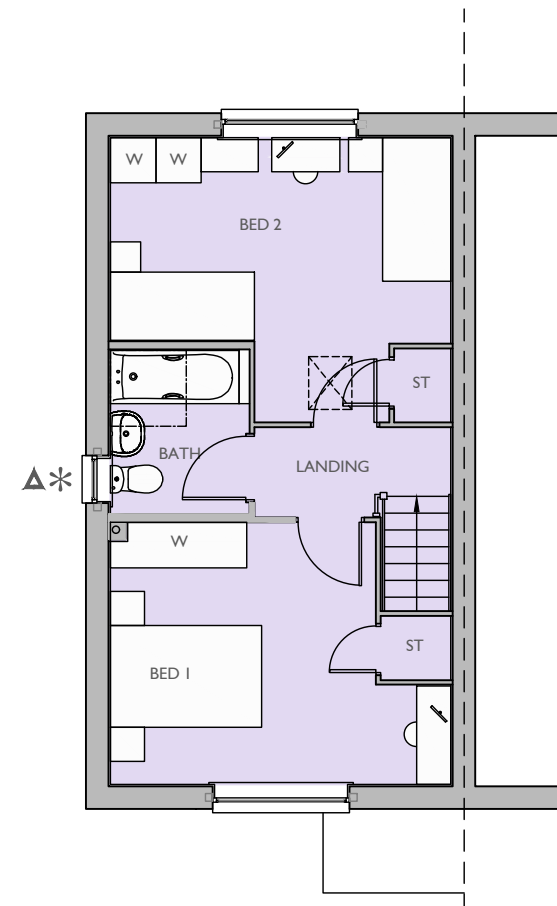

FIRST FLOOR PLAN

* Obscure Glazed Windows

▲ Windows to Plots 5, 93 & 122 Only

PLOTS 4 (AS), 5 (OPP), 35 (AS),
93 (OPP), 122 (OPP), 123 (AS)
& 126 (OPP)

3 BED (5 PERSON)
HOUSE
2.0 STOREY
926 SqFt

Project:
HAVANT ROAD,
EMSWORTH

Title:
TYPE 51
FLOOR PLANS

Drawn by : RKDB Checked by : MAH

Scale @ A3:

Scale 1:100

Date: OCTOBER 2017

Rev	Date	Drawn	Checked
C	19.03.19	RKDB	MAH


PLOT NUMBERS UPDATED

Drg No: CB_15_105_T51_P01 Rev: C

Client:

BARRATT
HOMES

COOPERBAILLIE

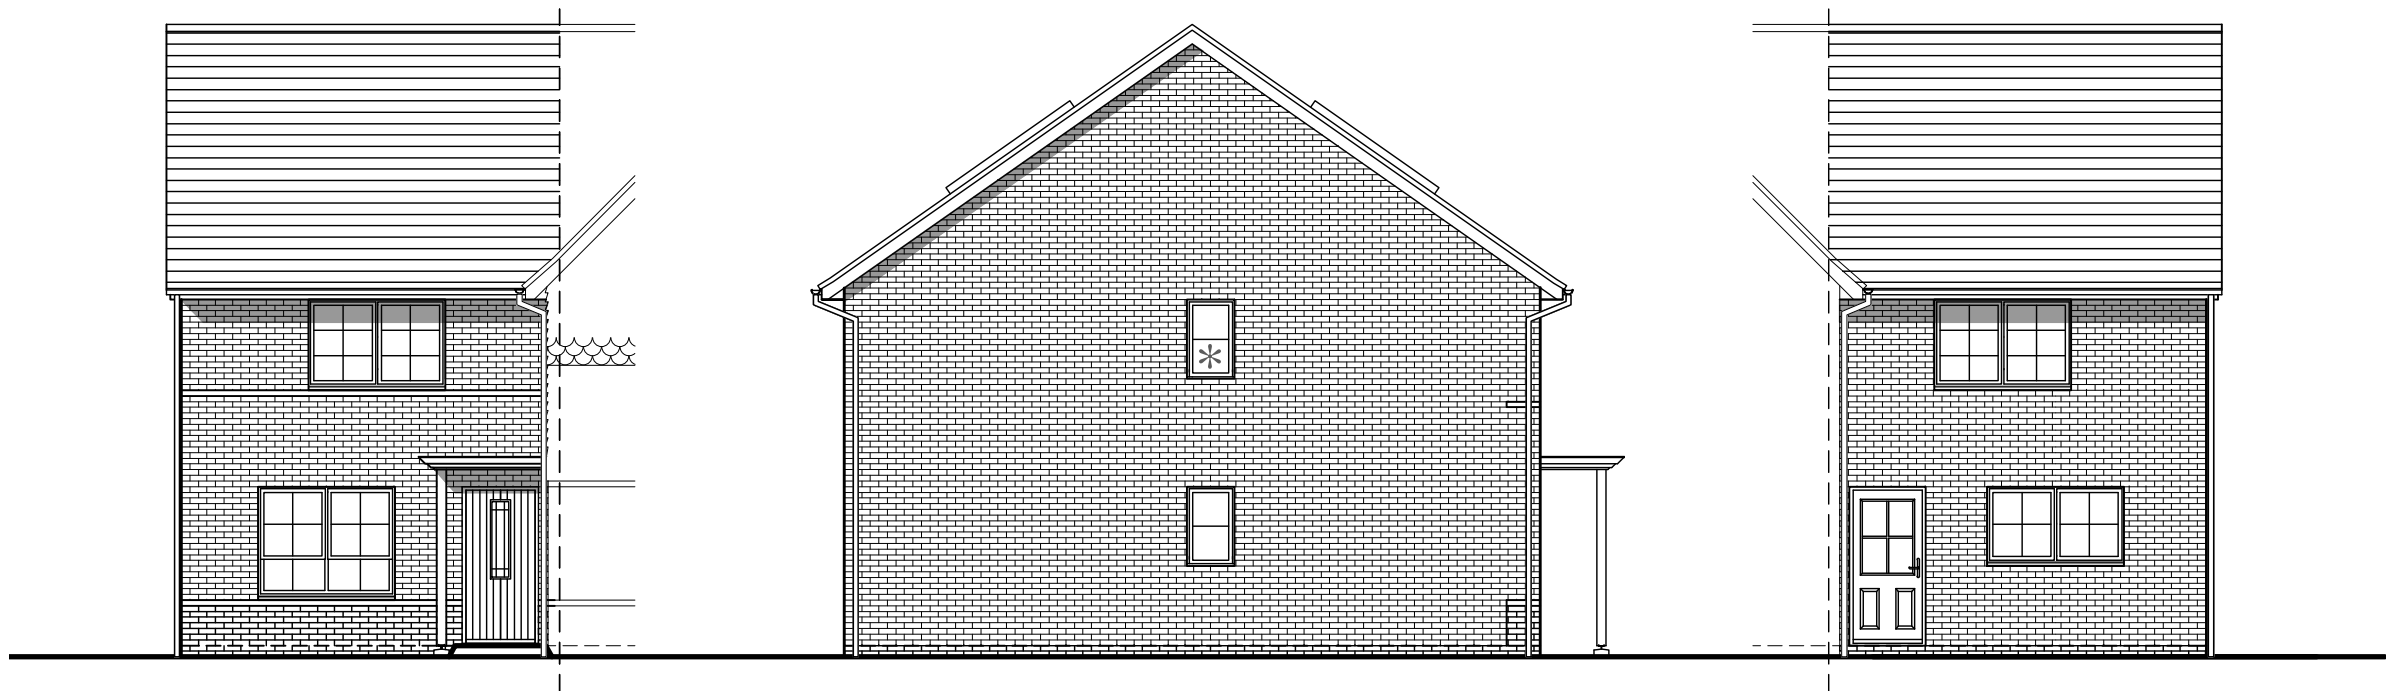

FRONT ELEVATION

SIDE ELEVATION
* Obscure Glazed Windows

REAR ELEVATION

PLOT 31 (AS) & 36 (OPP)

3 BED (5 PERSON)
HOUSE
2.0 STOREY
926 SqFt

Project:
HAVANT ROAD,
EMSWORTH
Title:
TYPE 51
ELEVATIONS

Drawn by : RKDB Checked by : MAH

Scale @ A3:
0 1 2 3 4 5m
Scale 1:100

Date: OCTOBER 2017


Rev	Date	Drawn	Checked
A	01.11.18	KEL	MAH

PLOT NUMBERS AMENDED


Drg No: CB_15_105_T51_E02 Rev: A

Client:



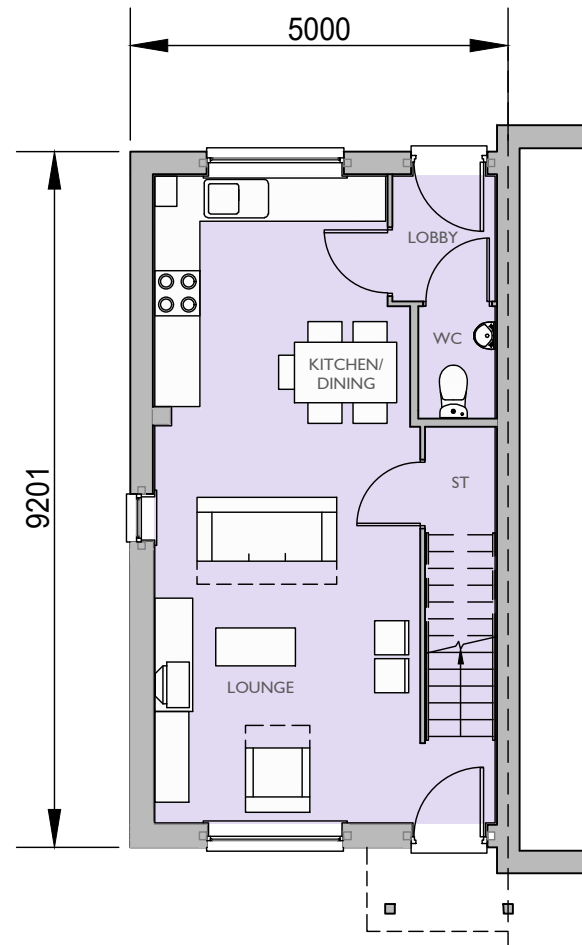

GROUND FLOOR PLAN

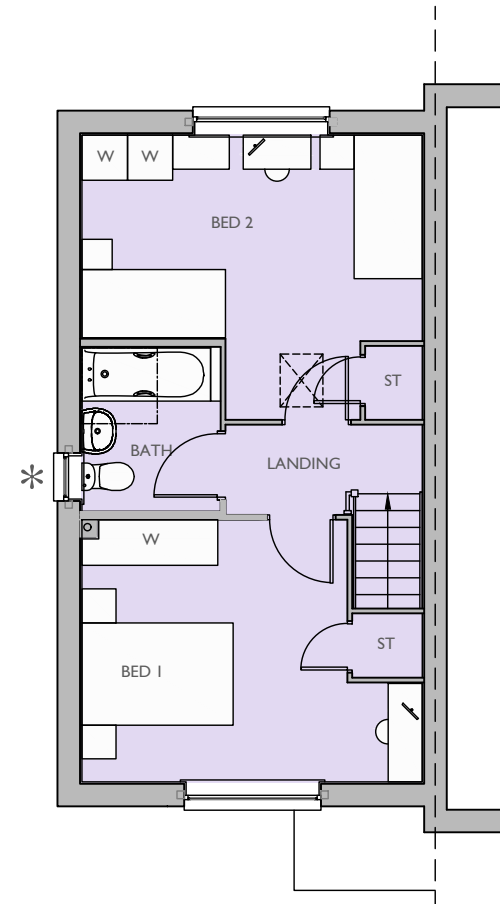

FIRST FLOOR PLAN

* Obscure Glazed Windows

PLOT 31 (AS) & 36 (OPP)

3 BED (5 PERSON)
HOUSE
2.0 STOREY
926 SqFt

Project:
HAVANT ROAD,
EMSWORTH

Title:
TYPE 51
FLOOR PLANS

Drawn by : RKDB Checked by : MAH

Scale @ A3:

Scale 1:100

Date: OCTOBER 2017


Rev	Date	Drawn	Checked
A	01.11.18	KEL	MAH

PLOT NUMBERS AMENDED

Drg No: CB_15_105_T51_P02 Rev: A

Client:



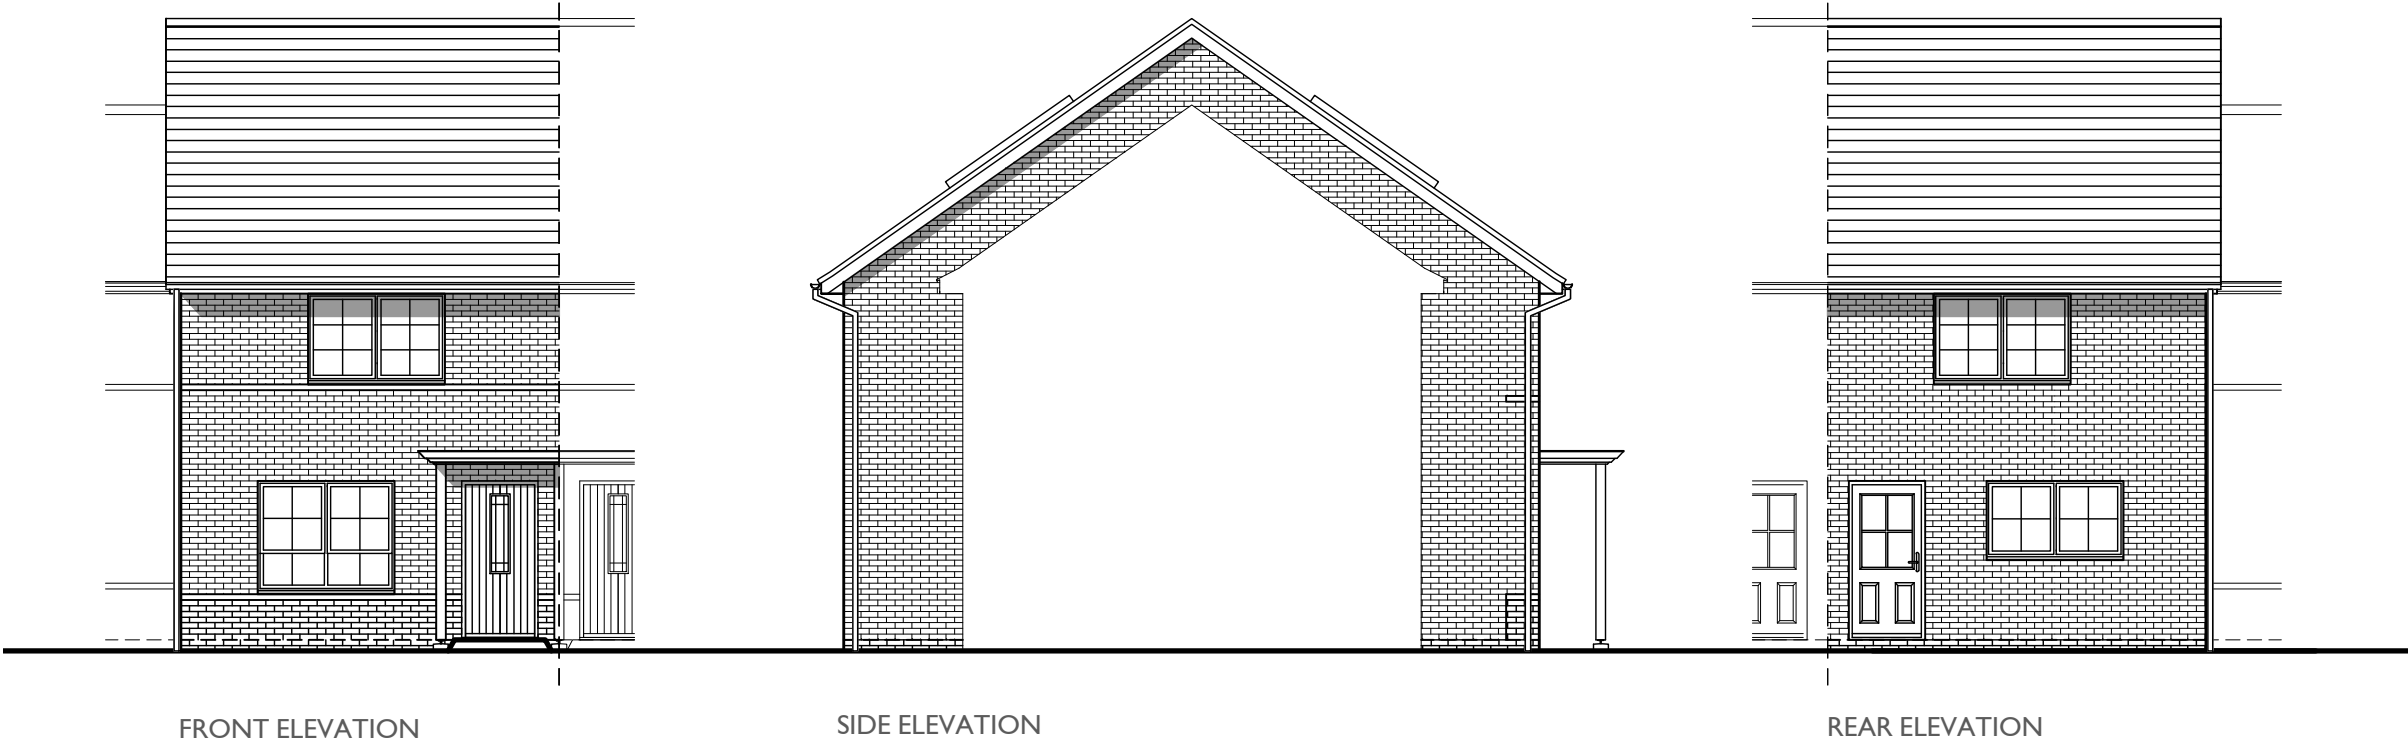

PLOTS 33 (OPP) & 91 (AS)

3 BED (5 PERSON)
HOUSE
2.0 STOREY
926 SqFt

Project:
HAVANT ROAD,
EMSWORTH

Title:
TYPE 51
ELEVATIONS

Drawn by : RKDB Checked by : MAH

Scale @ A3:

0 1 2 3 4 5m

Scale 1:100

Date: OCTOBER 2017


Rev	Date	Drawn	Checked
-----	------	-------	---------

Drg No: CB_15_105_T51_E03


Rev:

Client:



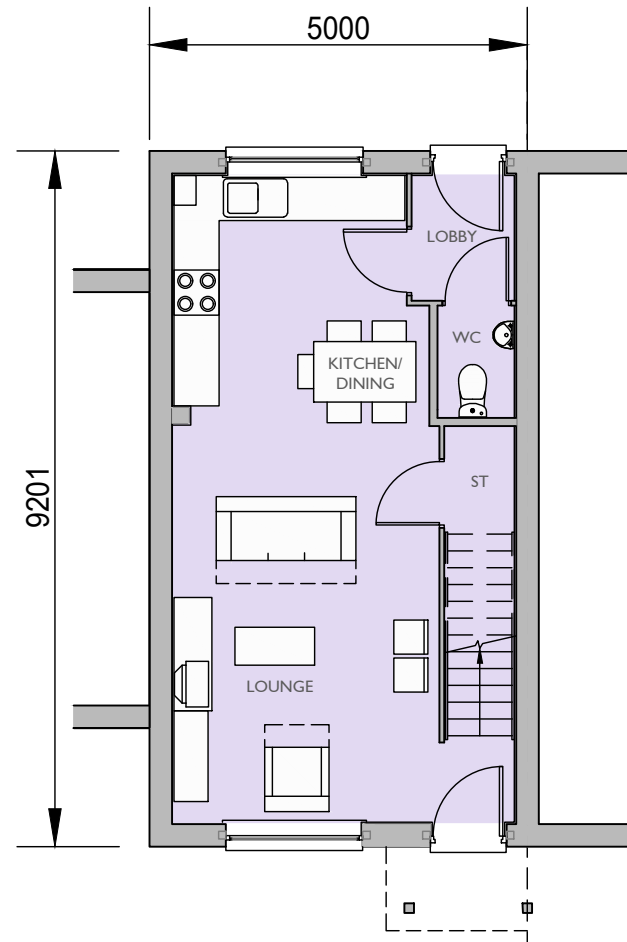

GROUND FLOOR PLAN

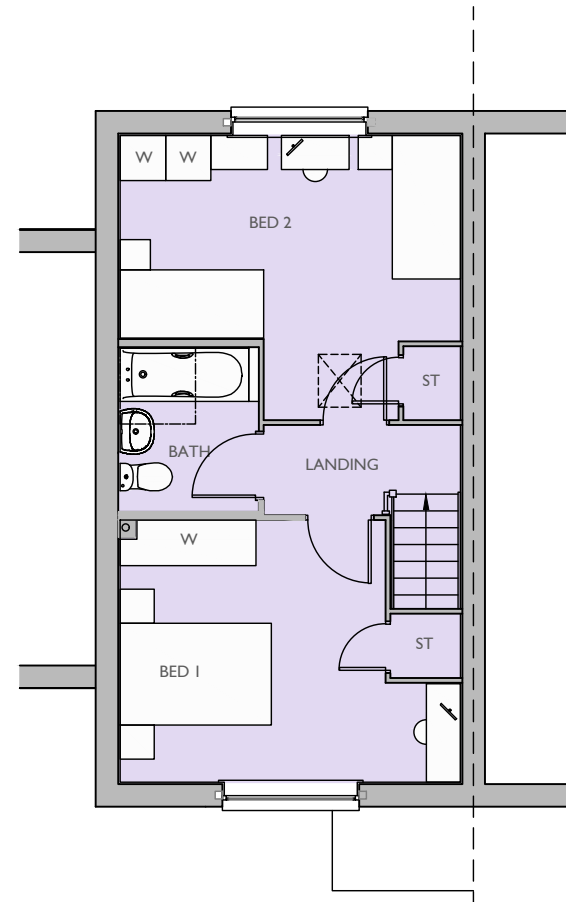

FIRST FLOOR PLAN

PLOTS 33 (OPP) & 91 (AS)

3 BED (5 PERSON)
HOUSE
2.0 STOREY
926 SqFt

Project:
HAVANT ROAD,
EMSWORTH
Title:
TYPE 51
FLOOR PLANS

Drawn by : RKDB Checked by : MAH

Scale @ A3:
0 1 2 3 4 5m
Scale 1:100


Date: OCTOBER 2017

Rev Date Drawn Checked

Drg No: CB_15_105_T51_P03 Rev:

Client:



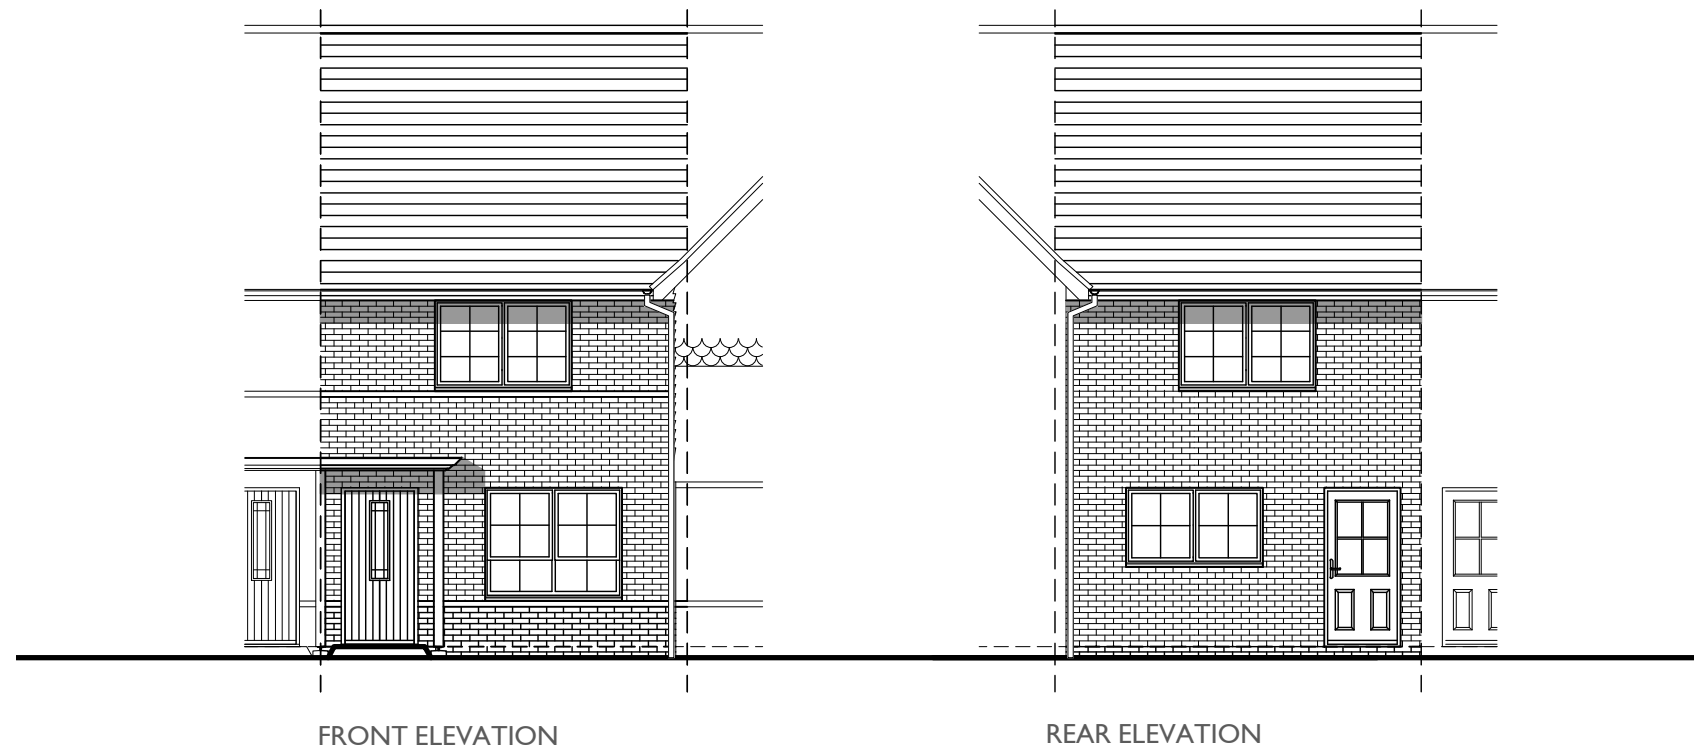

PLOTS 2 (AS), 6 (OPP), 90 (AS),
94 (OPP) & 127 (OPP)

3 BED (5 PERSON)
HOUSE
2.0 STOREY
926 SqFt

Project:
HAVANT ROAD,
EMSWORTH

Title:
TYPE 51
ELEVATIONS

Drawn by : RKDB Checked by : MAH

Scale @ A3:

0 1 2 3 4 5m

Scale 1:100

Date: OCTOBER 2017

Rev	Date	Drawn	Checked
C	19.03.19	RKDB	MAH



PLOT NUMBERS UPDATED

Drg No: CB_15_105_T51_E04 Rev: C

Client:

 **BARRATT**
HOMES



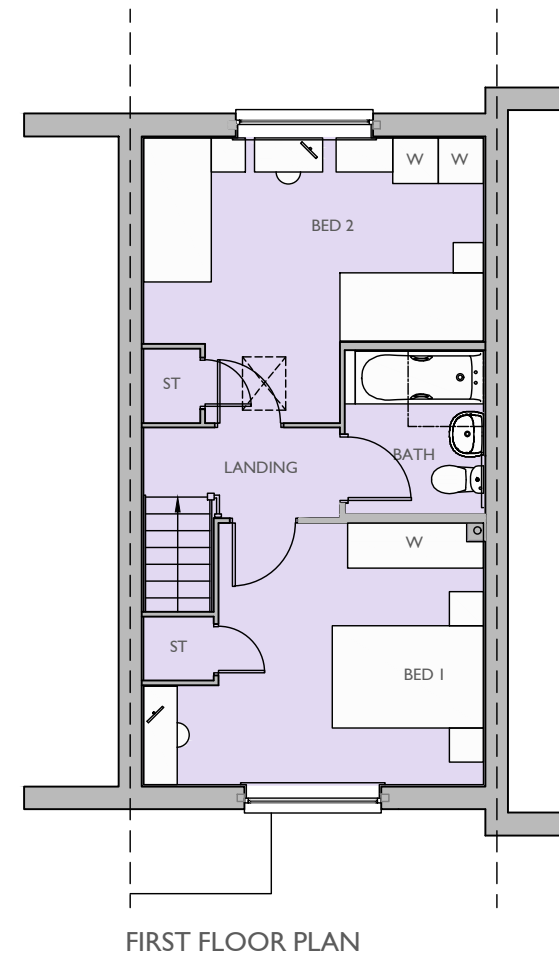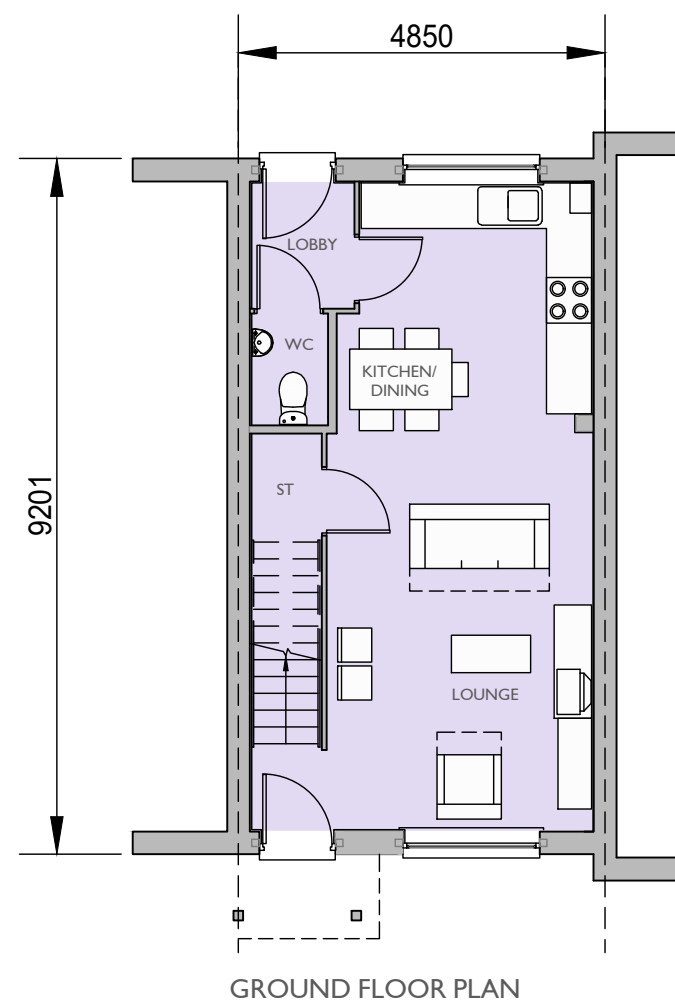

PLOTS 2 (AS), 6 (OPP), 90 (AS),
94 (OPP) & 127 (OPP)

3 BED (5 PERSON)
HOUSE
2.0 STOREY
926 SqFt

Project:
HAVANT ROAD,
EMSWORTH

Title:
TYPE 51
FLOOR PLANS

Drawn by : RKDB Checked by : MAH

Scale @ A3:

Scale 1:100

Date: OCTOBER 2017

Rev	Date	Drawn	Checked
C	19.03.19	RKDB	MAH

PLOT NUMBERS UPDATED

Drg No: CB_15_105_T51_P04 Rev: C

Client:





PLOTS 3 (AS) & 34 (OPP)

3 BED (5 PERSON)
HOUSE
2.0 STOREY
926 SqFt

Project:
HAVANT ROAD,
EMSWORTH

Title:
TYPE 51
ELEVATIONS

Drawn by : RKDB Checked by : MAH

Scale @ A3:
0 1 2 3 4 5m
Scale 1:100



Date: OCTOBER 2017

Rev	Date	Drawn	Checked
-----	------	-------	---------

Drg No: CB_15_105_T51_E05 Rev:

Client:



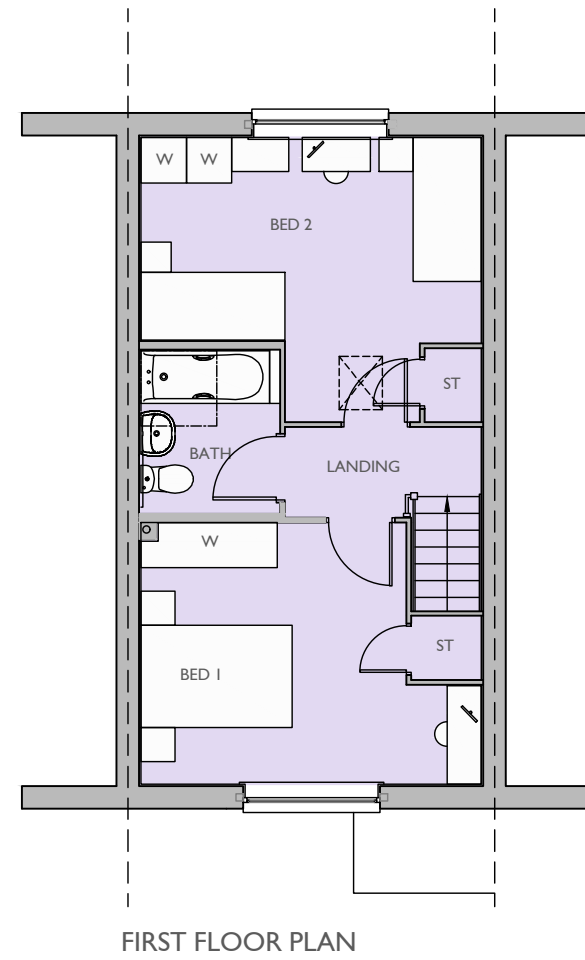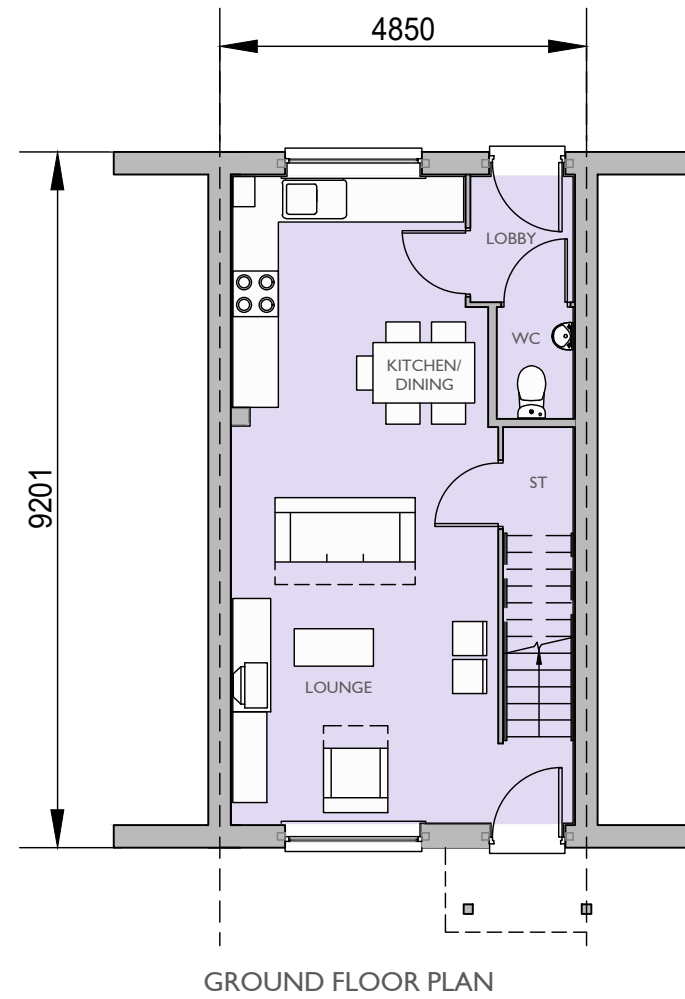

PLOTS 3 (AS) & 34 (OPP)

3 BED (5 PERSON)
HOUSE
2.0 STOREY
926 SqFt

Project:
HAVANT ROAD,
EMSWORTH

Title:
TYPE 51
FLOOR PLANS

Drawn by : RKDB Checked by : MAH

Scale @ A3:
0 1 2 3 4 5m
Scale 1:100

Date: OCTOBER 2017

Rev Date Drawn Checked

Drg No: CB_15_105_T51_P05

Rev:

Client:

