

NOTES:

This drawing has been prepared for the purposes of concept and design development and is not to be used for any other purpose. Dimensions are indicative and should be referenced against measured surveys only.

This drawing is the property of Martin Ralph and must not be reproduced in part or whole, or deviated from, without their permission.

AMENDMENTS		DATE
A	First floor added	09.05.18

CLIENT

ALOHA DEVELOPMENTS LTD

PROJECT

GROUND FLOOR EXTENSION AND
NEW GARAGE
2 PORTLAND ROAD,
WATERLOOVILLE

DRAWING TITLE

FLOOR PLANS AS EXISTING

DATE

MARCH 2018

SCALE

1:100

DRAWING No.

18A_001 04

REVISION

A

MARTIN RALPH

ARCHITECTS

RIBA 

CHARTERED ARCHITECTS
SURVEYORS & ENGINEERS

Chartered Practice


Part of THE MARTIN RALPH GROUP

11 Dragon House
Hussar Court
Brambles Business Park
Portsmouth
Hampshire
PO7 7SF


www.martinralph.co.uk

T. 023 9225 7711

F. 023 9225 7712

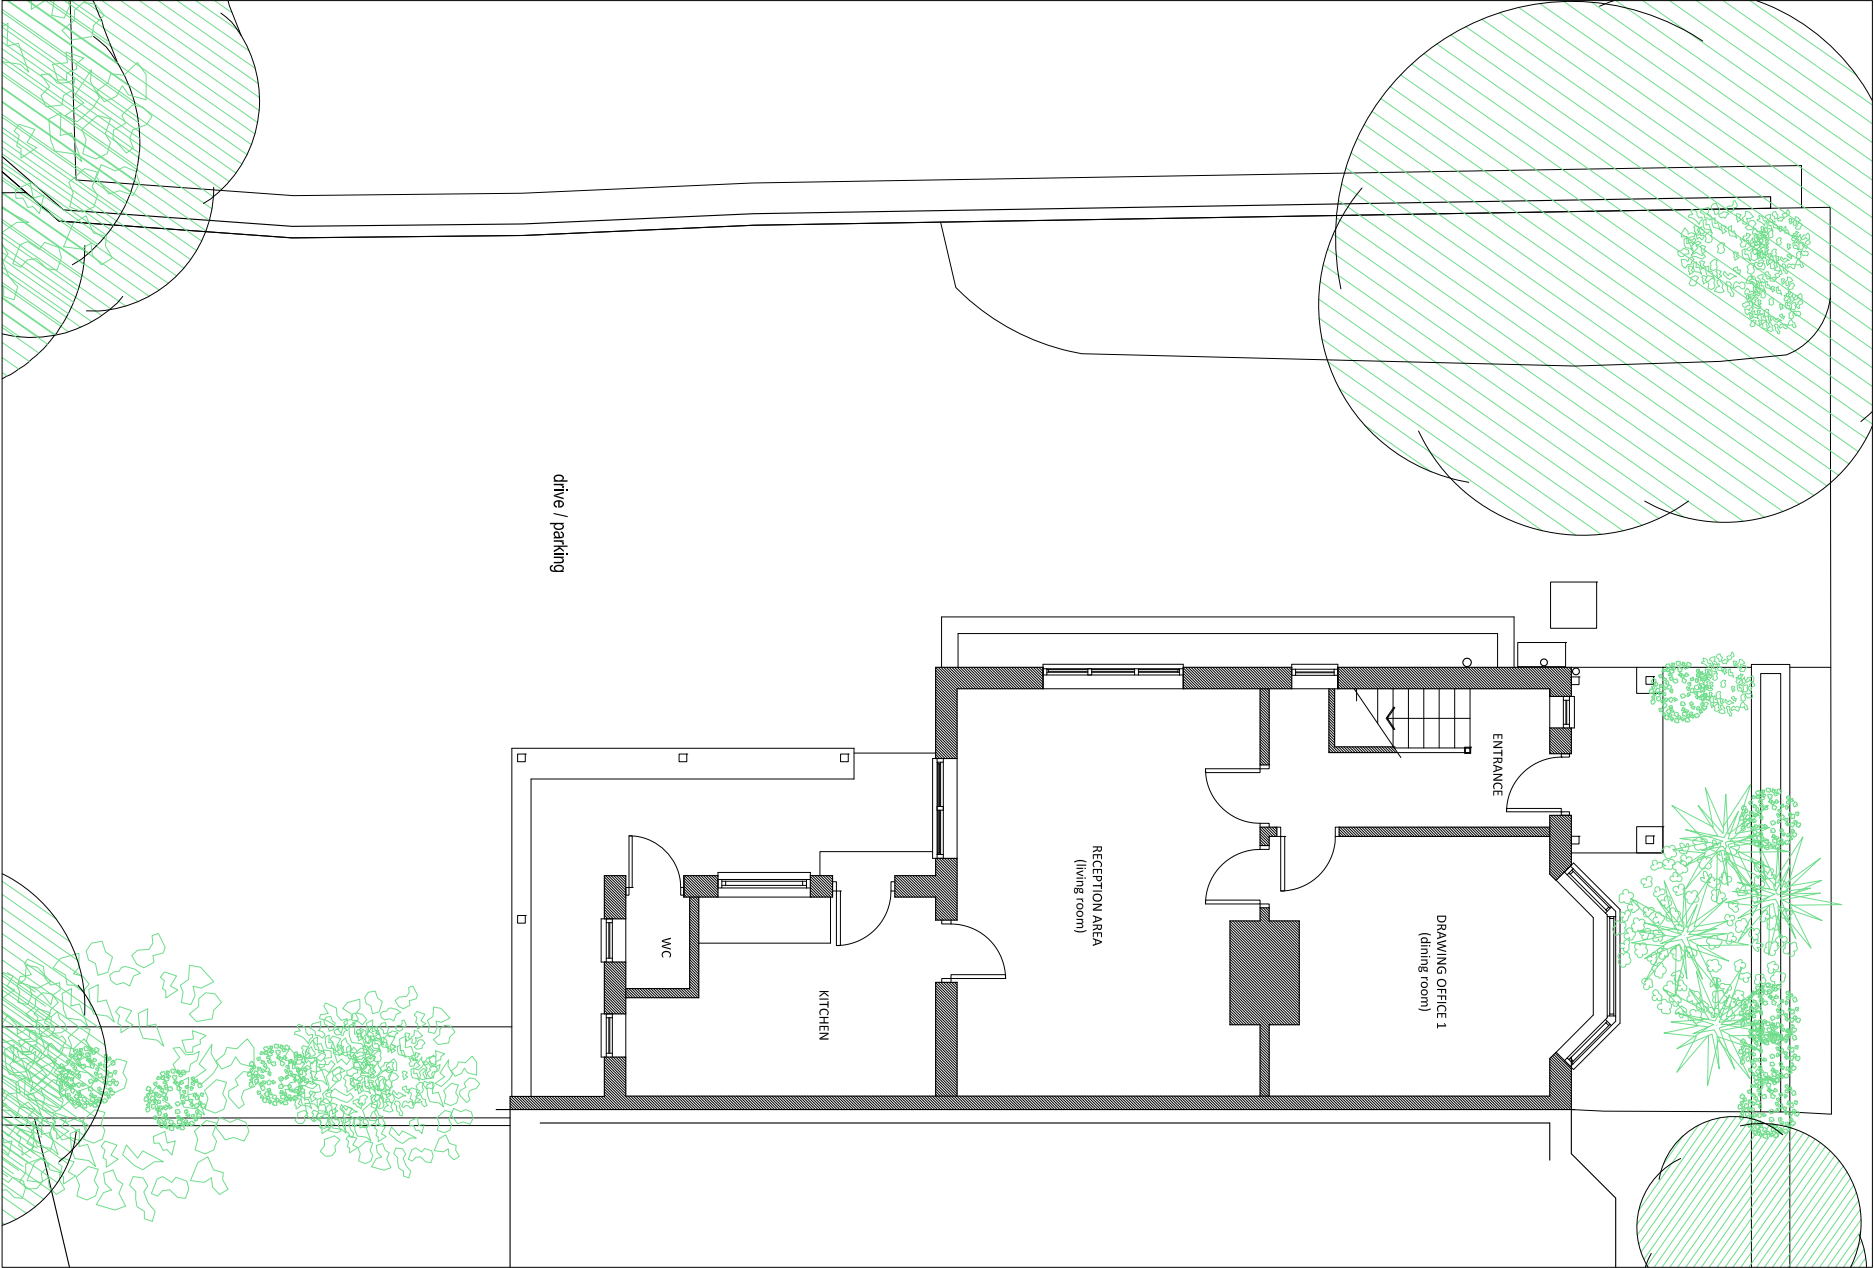

GROUND FLOOR LAYOUT AS EXISTING

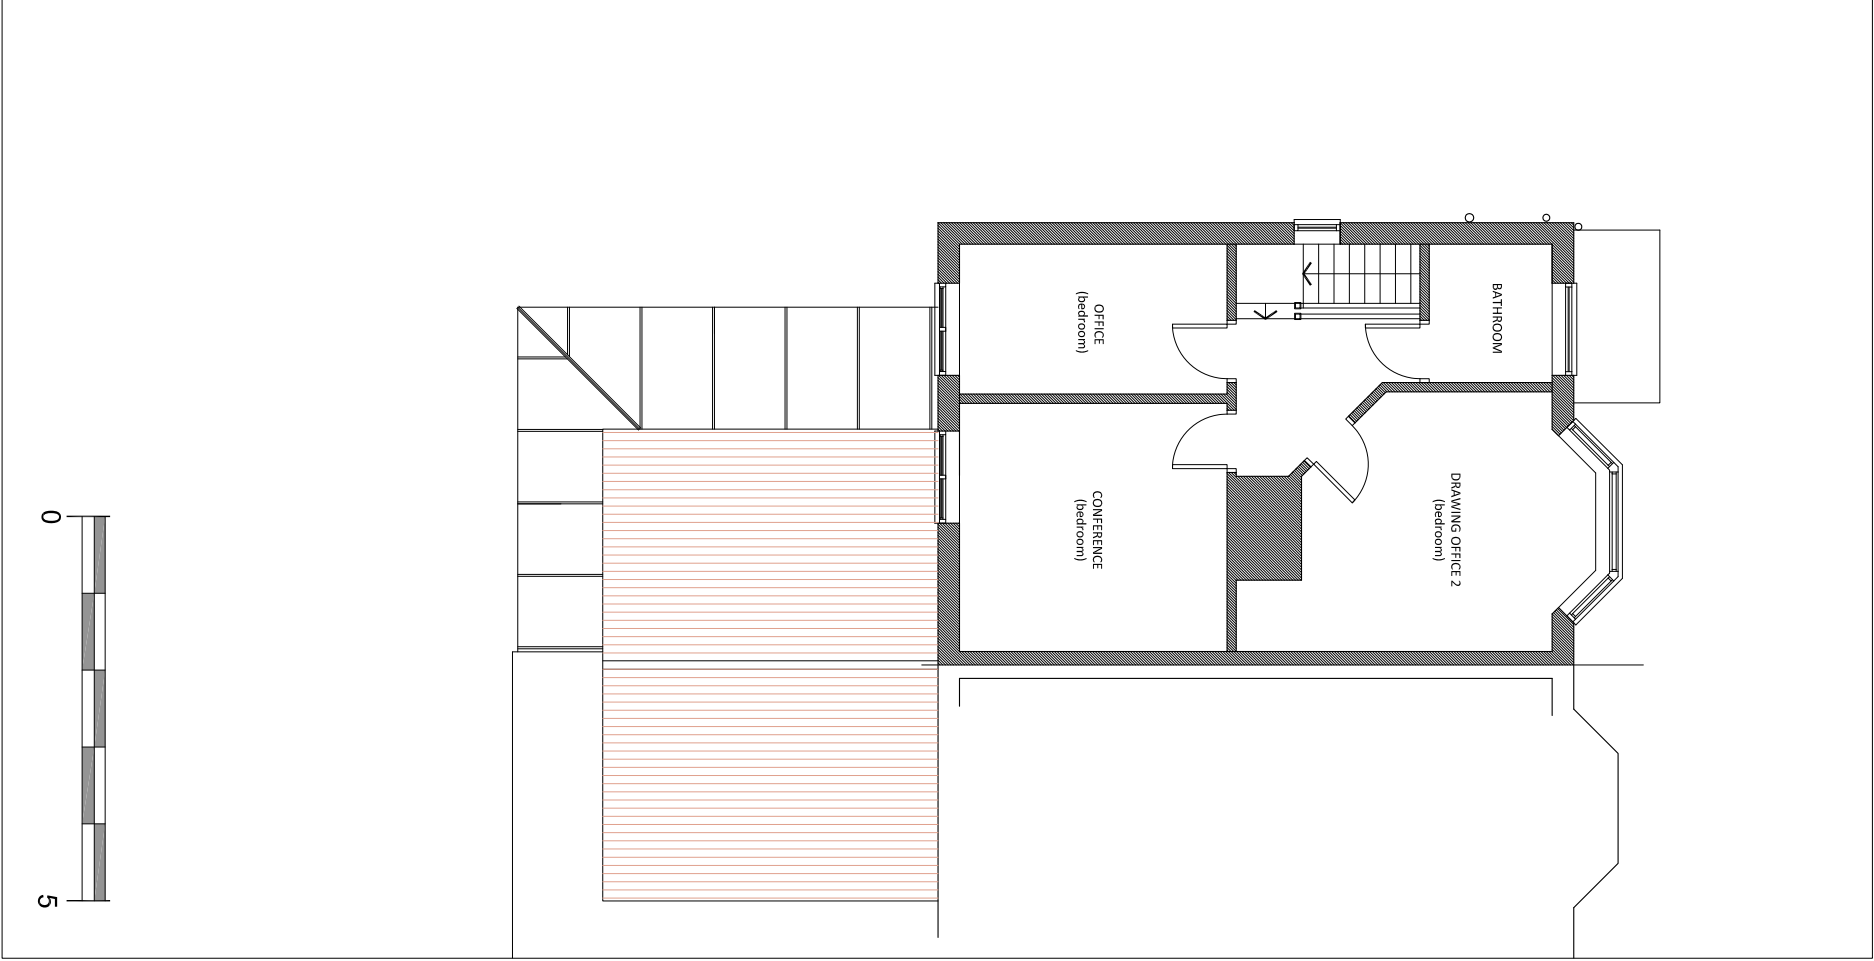

FIRST FLOOR LAYOUT AS EXISTING

PORTLAND ROAD - WATERLOOVILLE